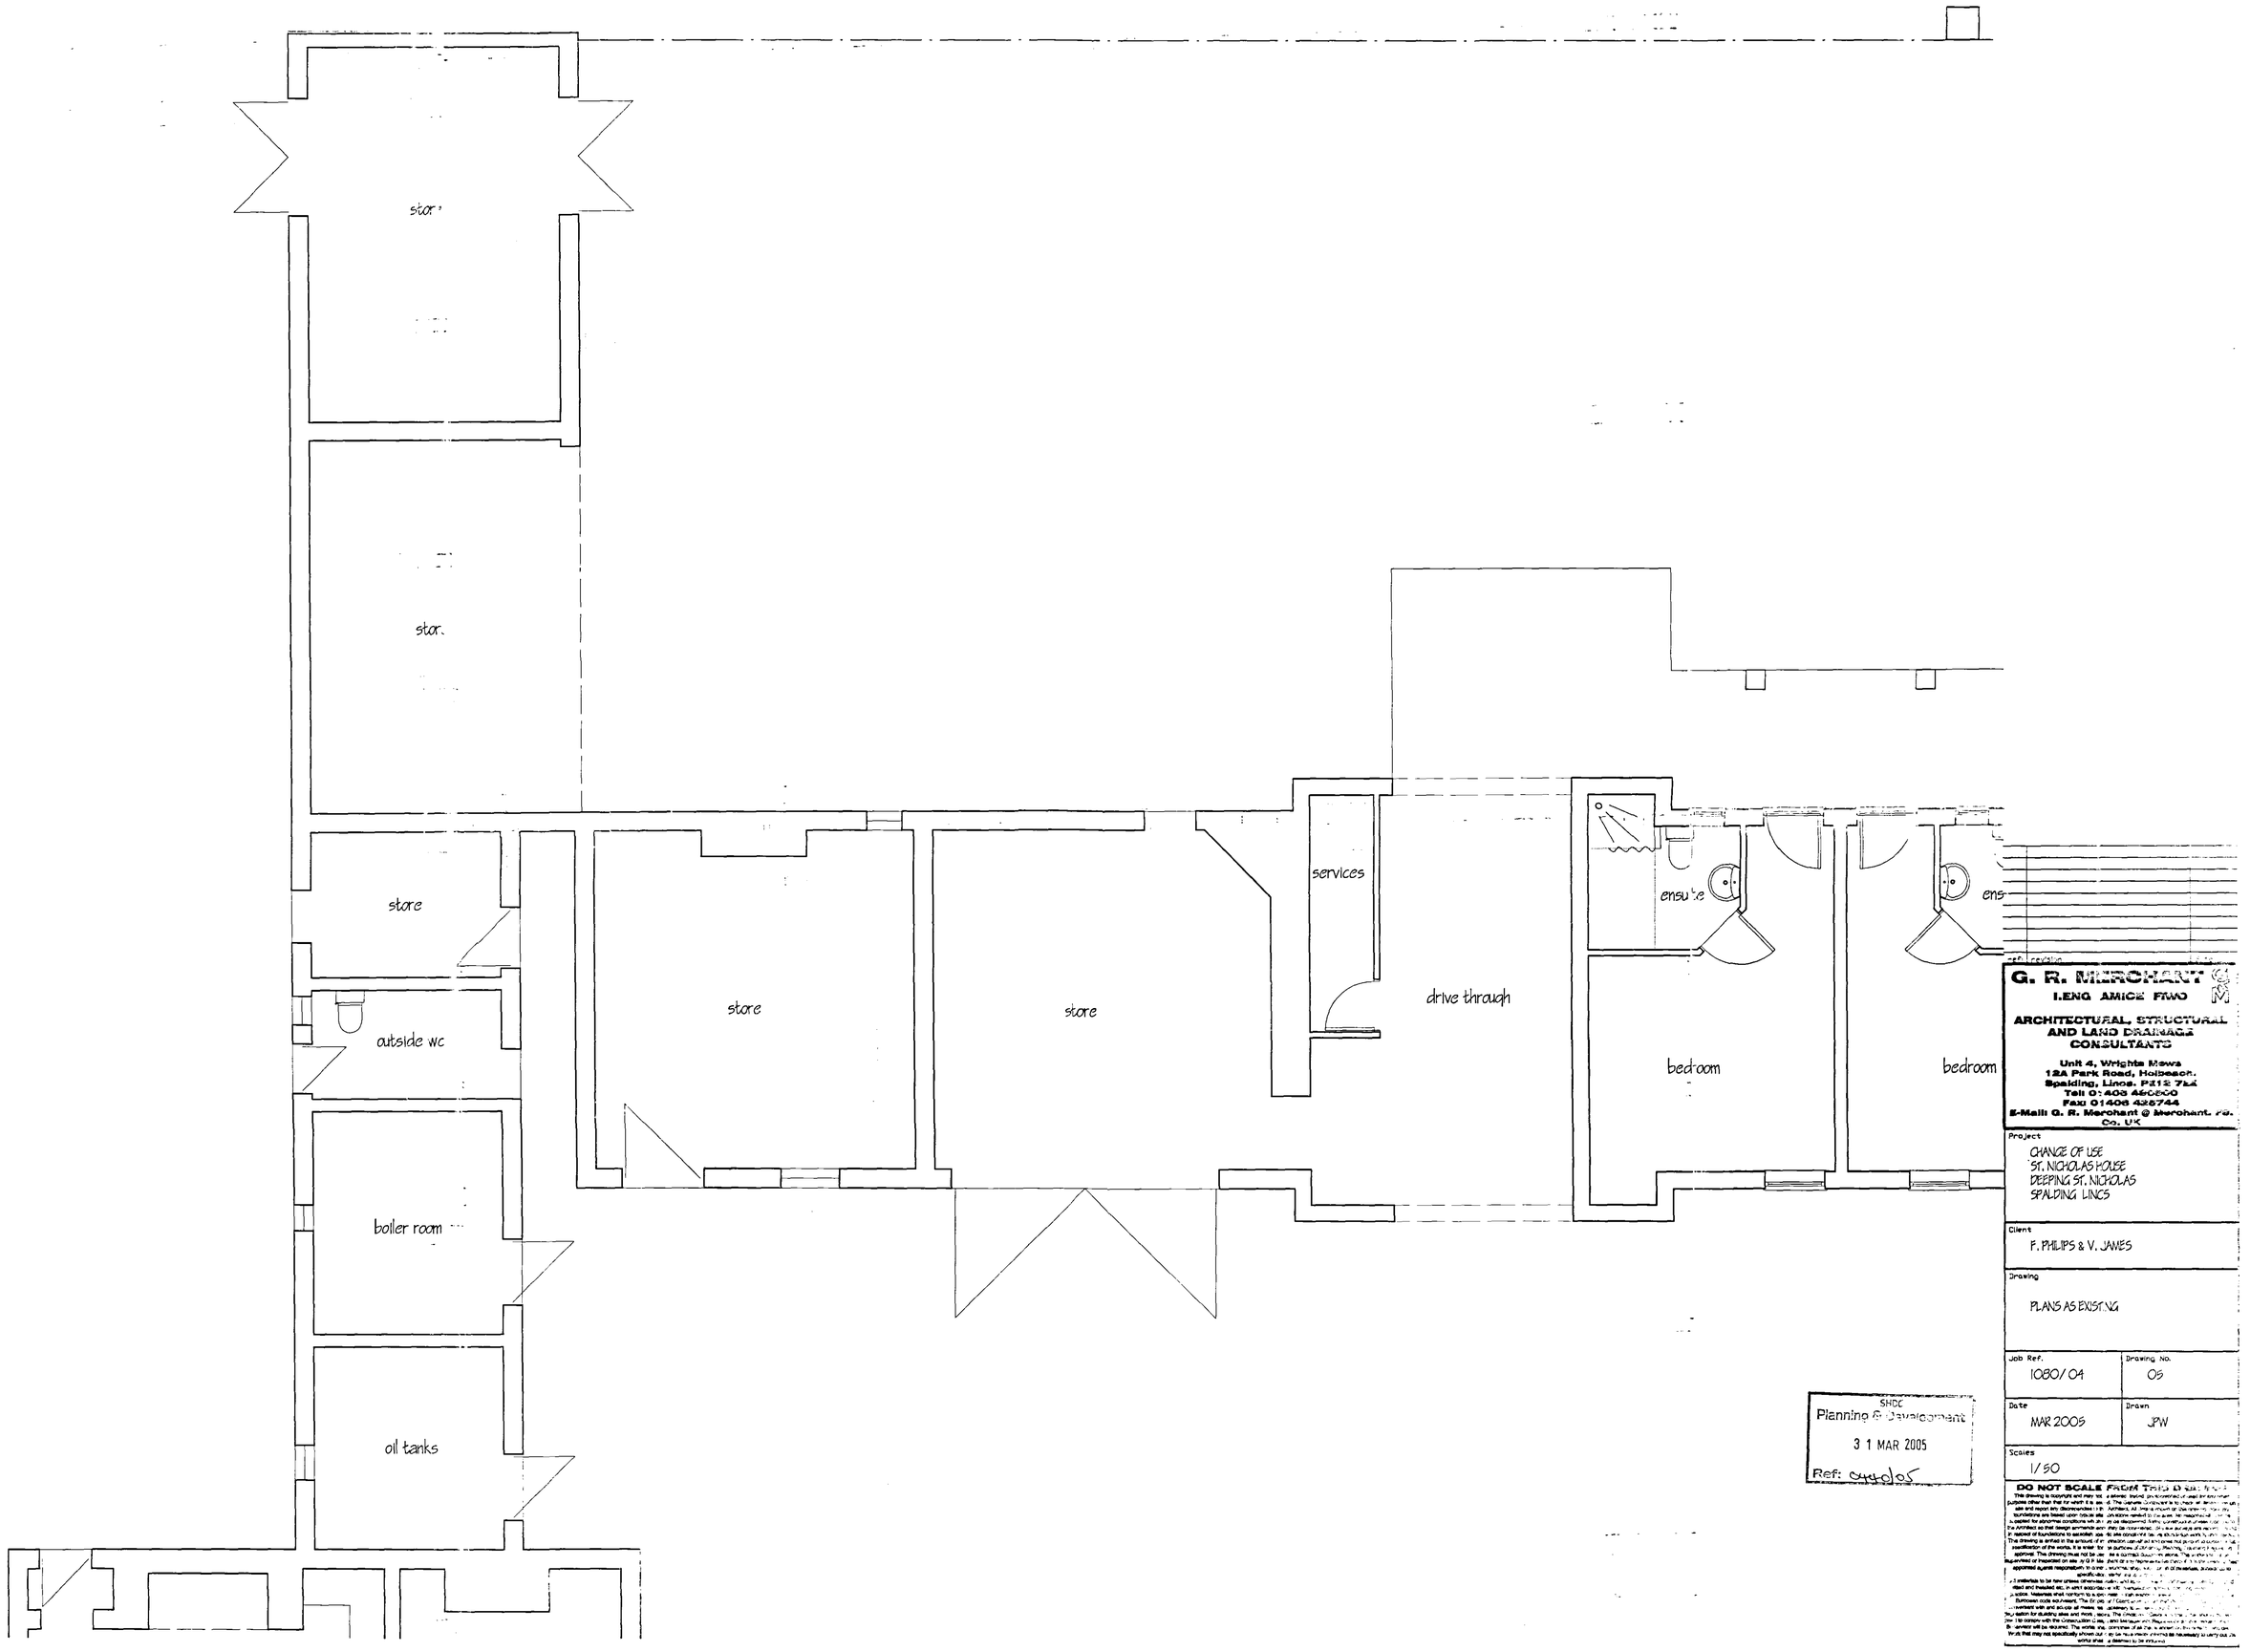

SHDC
Planning & Development
31 MAR 2005
Ref: 04/0105

G. R. MERCHANT
I.ENG AMICE FIWO
ARCHITECTURAL, STRUCTURAL AND LAND DRAINAGE CONSULTANTS
Unit 4, Wrights Mews
12A Park Road, Holbeach.
Spalding, Lincs. PE12 7LL
Tel: 01406 426000
Fax: 01406 426744
E-Mail: G. R. Merchant @ Merchant.fsbusiness.co.uk

Project
CHANGE OF USE
ST. NICHOLAS HOUSE
DEEPING ST. NICHOLAS
SPALDING LINCS

Client
F. PHILIPS & V. JAMES

Drawing
PLANS AS EXISTING

Job Ref.	Drawing No.
1080/04	05
Date	Drawn
MAR 2005	JPW

Scales
1/50

DO NOT SCALE FROM THIS DRAWING
This drawing is copyright and may not be used for any other purposes other than that for which it is supplied. The contractor is to check all dimensions on site and report any discrepancies to the Architect. All levels are to be checked on site. Foundations are based upon trial pit investigations carried out by others. Further trial pits may be required and the Architect is to be notified immediately if any unexpected conditions are encountered. Should any trial pits reveal that the Architect so that design amendments can be implemented. Should any trial pits reveal that the depth of foundations is satisfactory, the Architect is to be consulted. The drawing is limited to the extent of the information supplied and is subject to the specification of the works. It is to be read in conjunction with all relevant Building Regulations approval. This drawing must not be used for construction purposes unless it has been signed as approved or inspected on site by the Building Control Officer. The contractor is responsible for appointed agents responsibility to comply with the requirements of all Statutes, Statutory Instruments, specifications and Codes of Practice. All materials to be new unless otherwise noted, and are to be fixed and treated etc. in strict accordance with the manufacturers instructions. Materials which conform to a British Standard should carry the British Standard Kitemark. European code equivalents. The Employer is responsible for ensuring that adequate insurance cover is in force during the construction period. The Contractor