




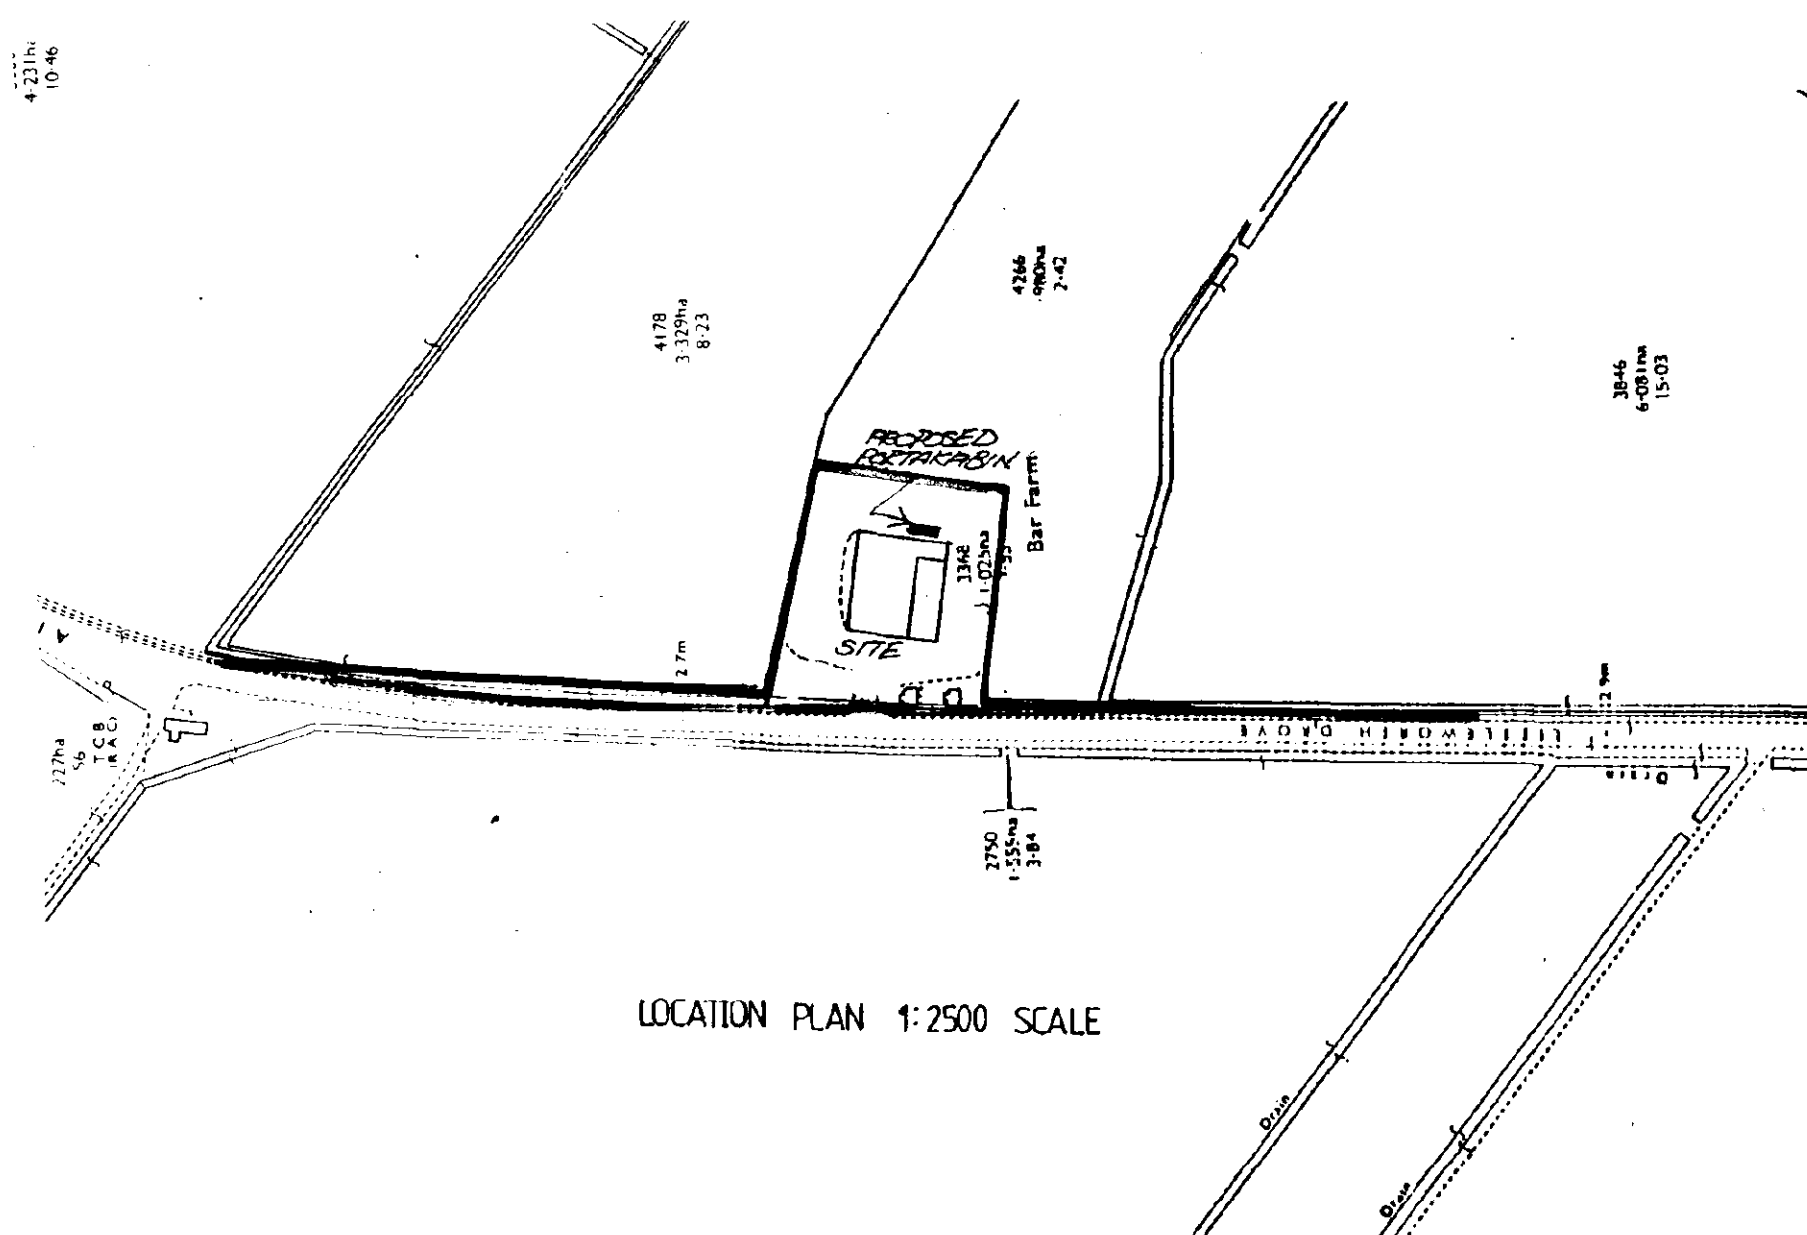


LOCATION PLAN 1:2500 SCALE

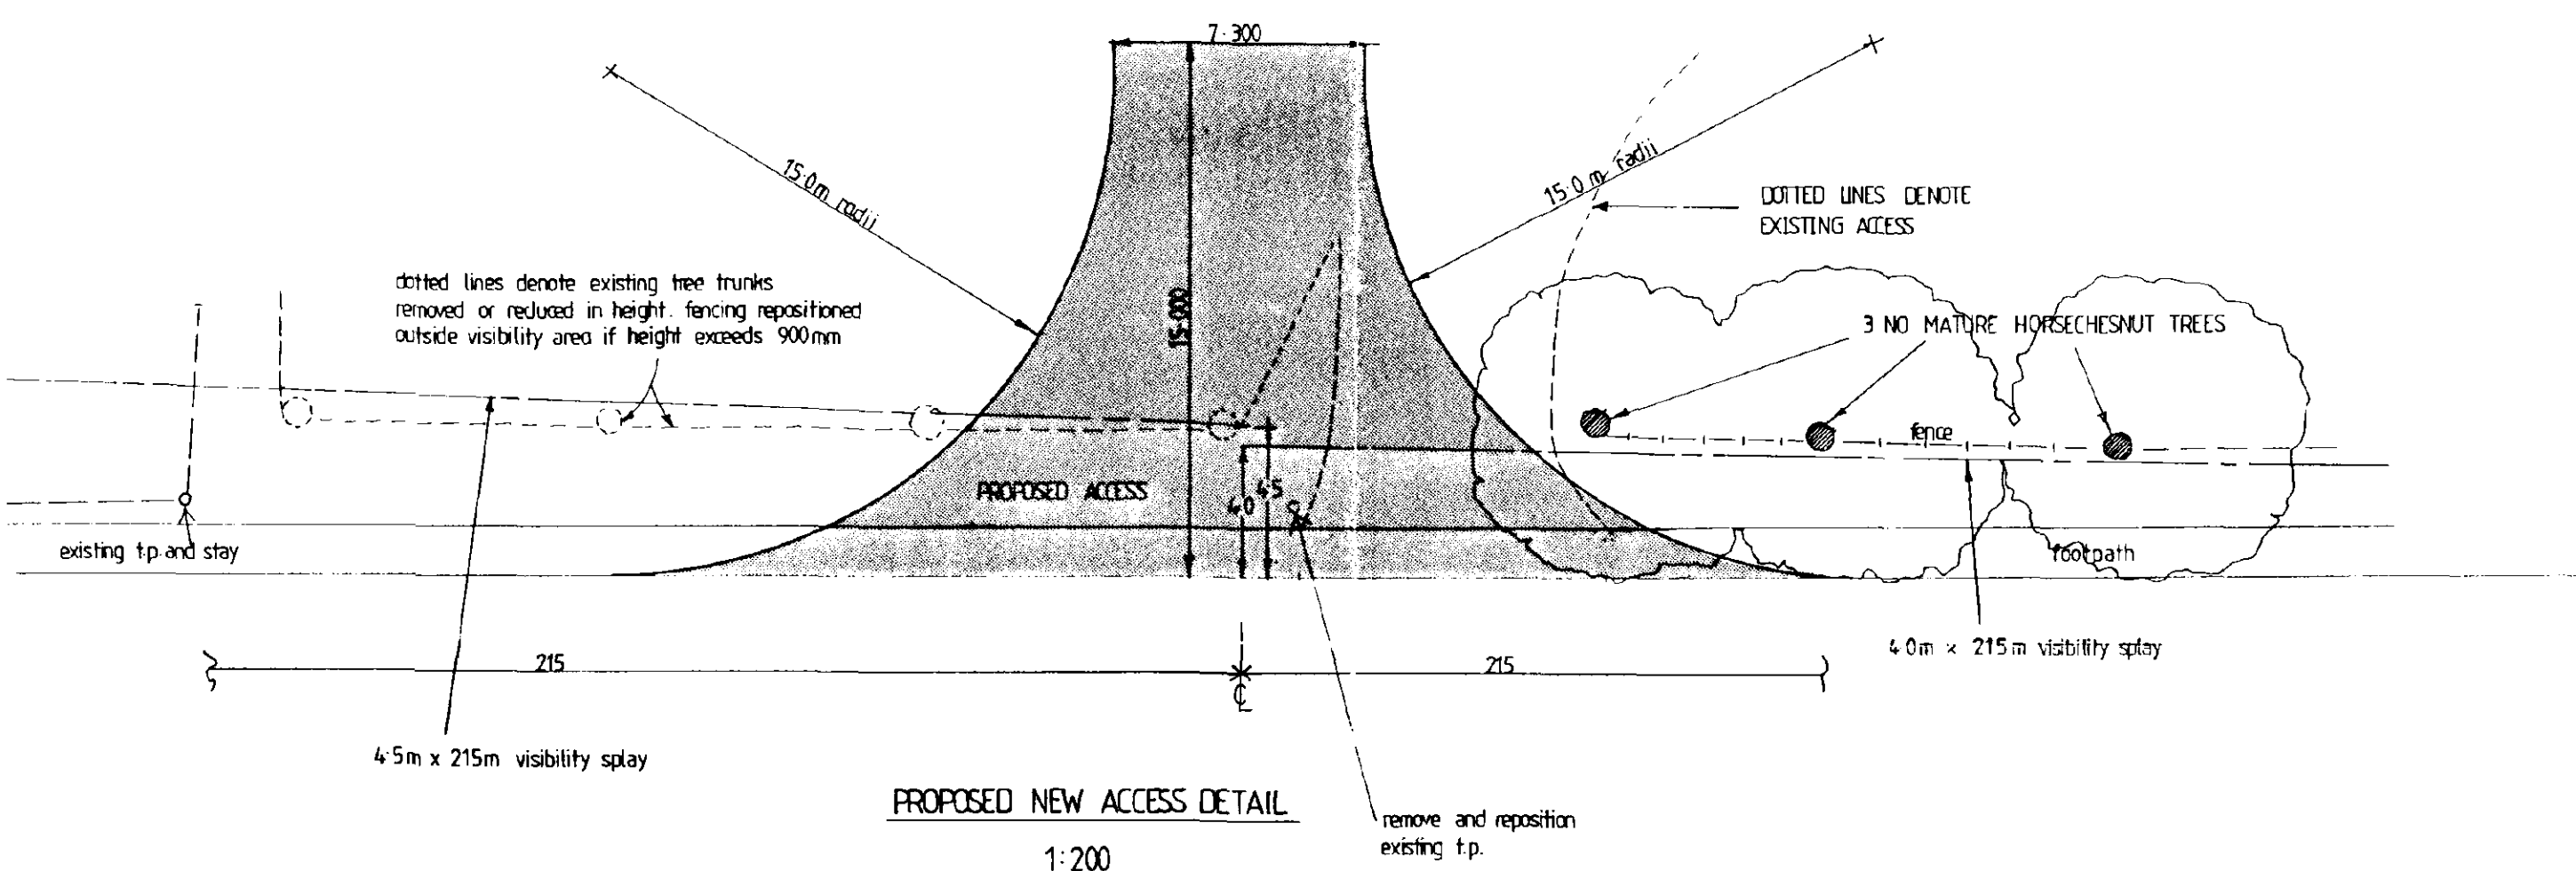


PROPOSED NEW ACCESS DETAIL
1:200

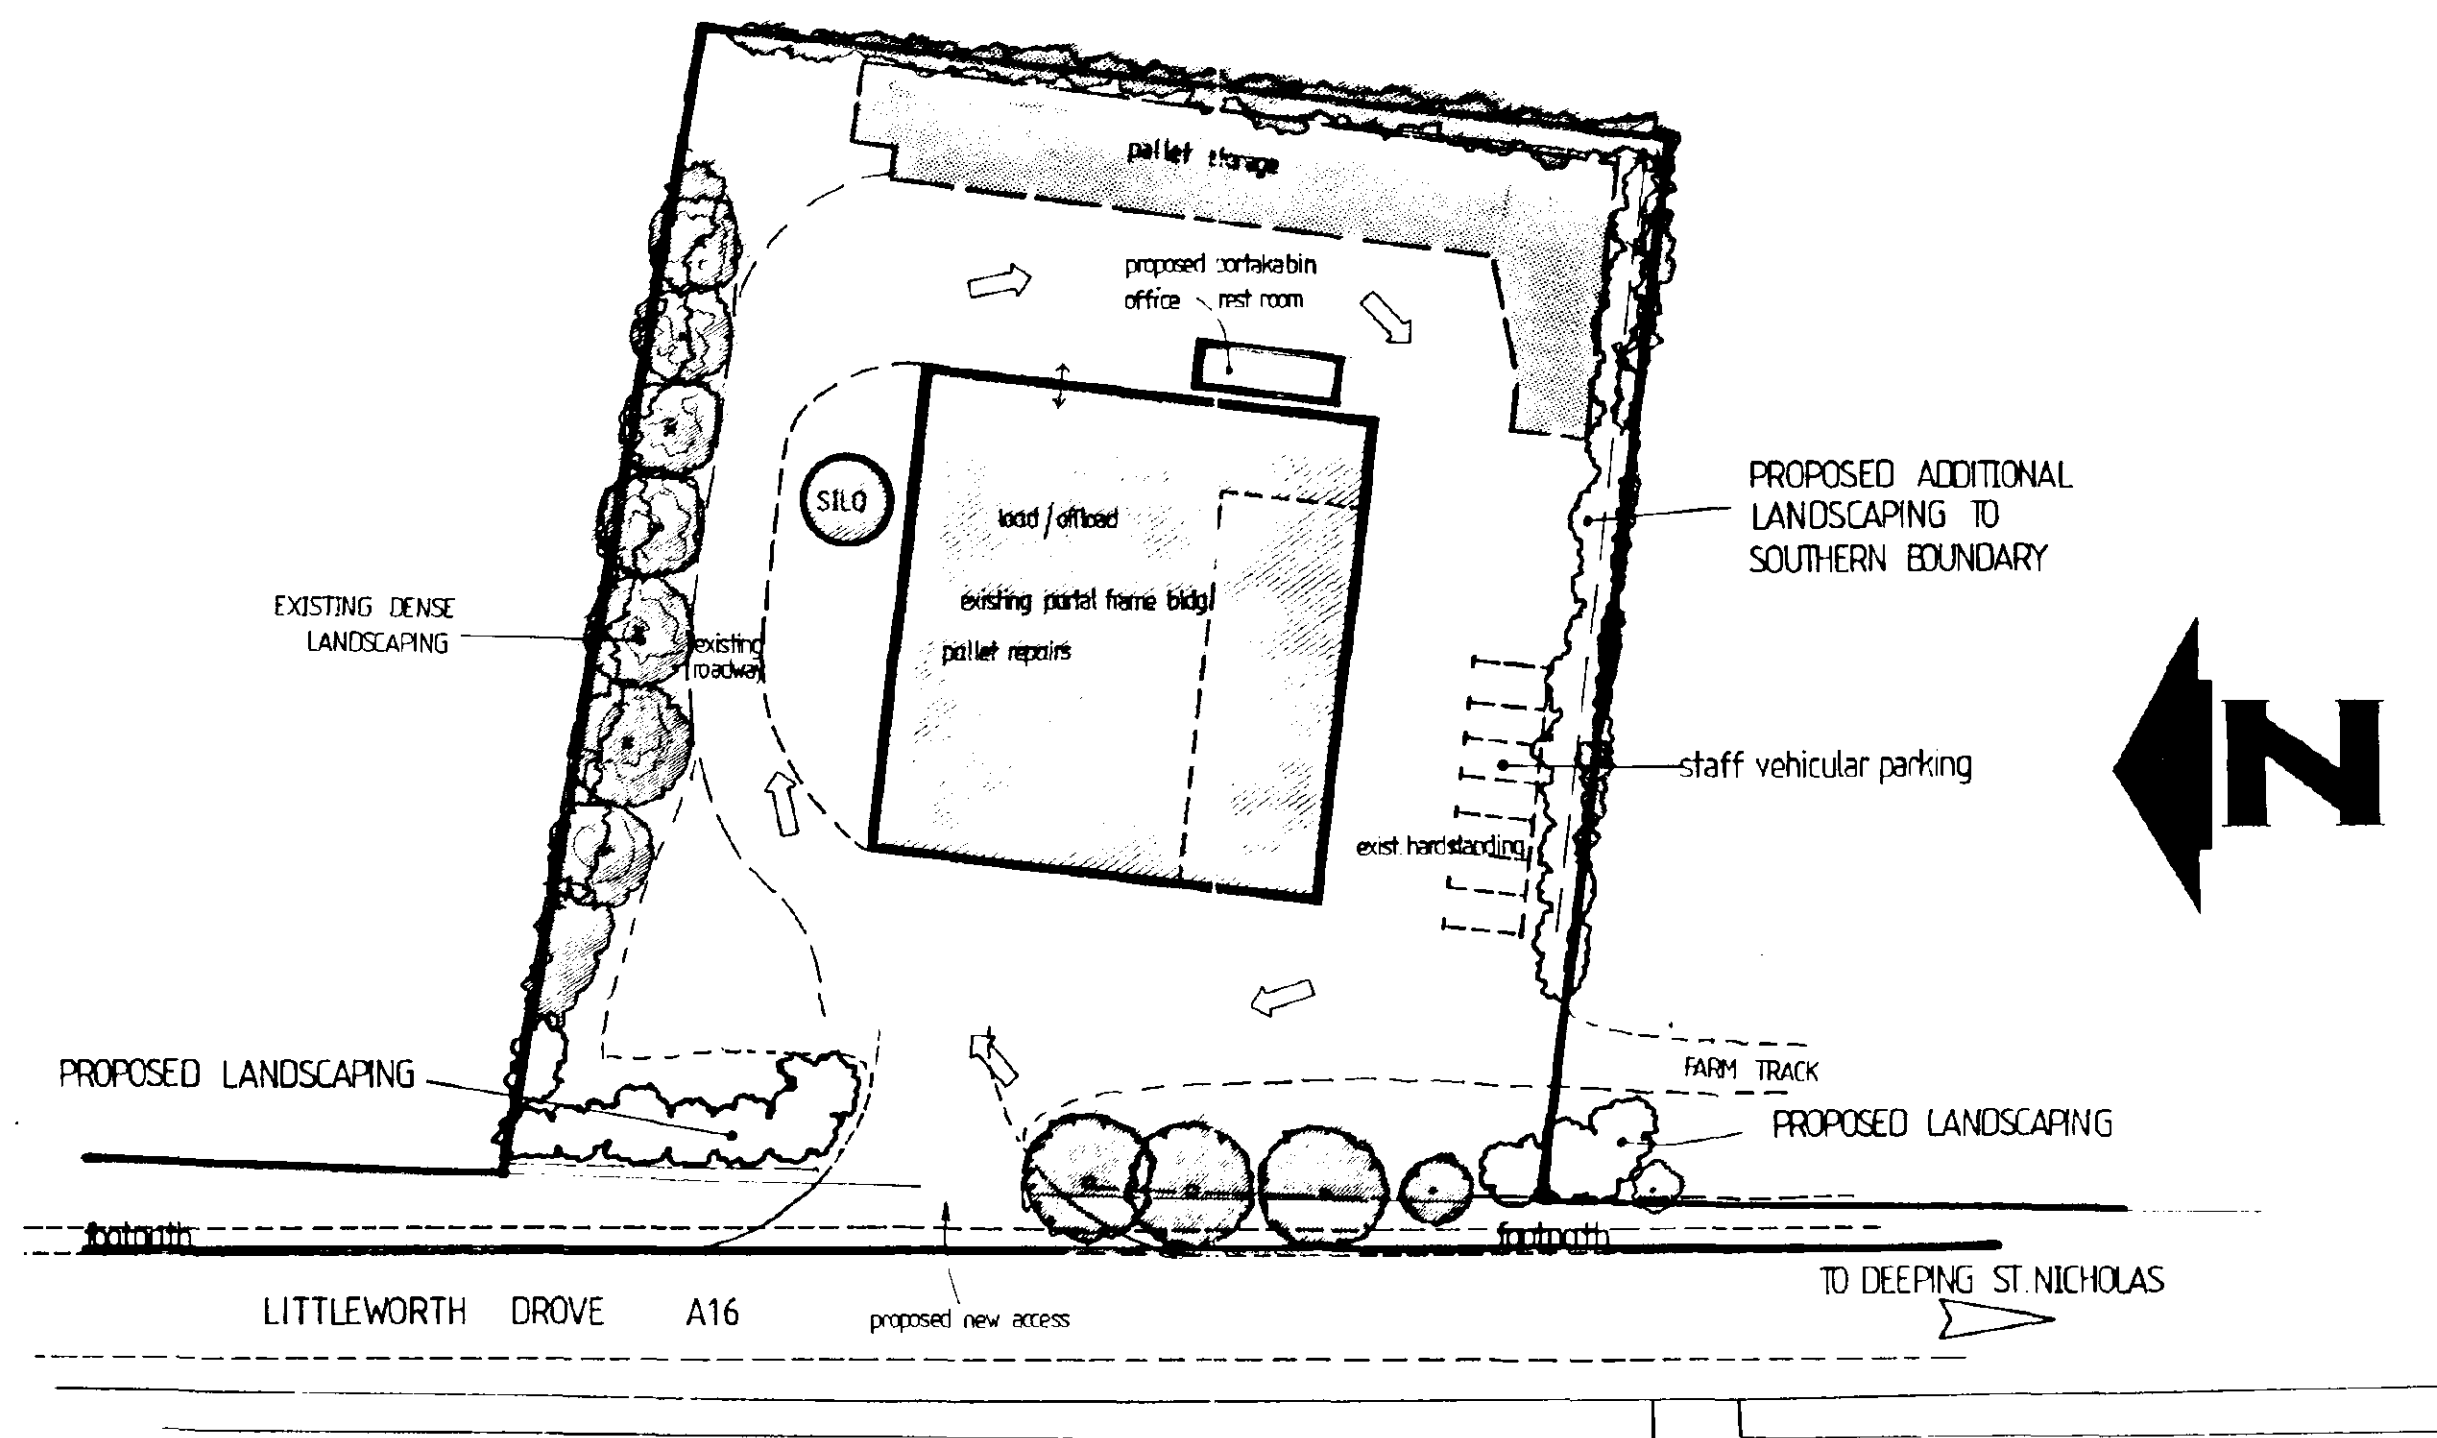

BLOCK PLAN 1:500

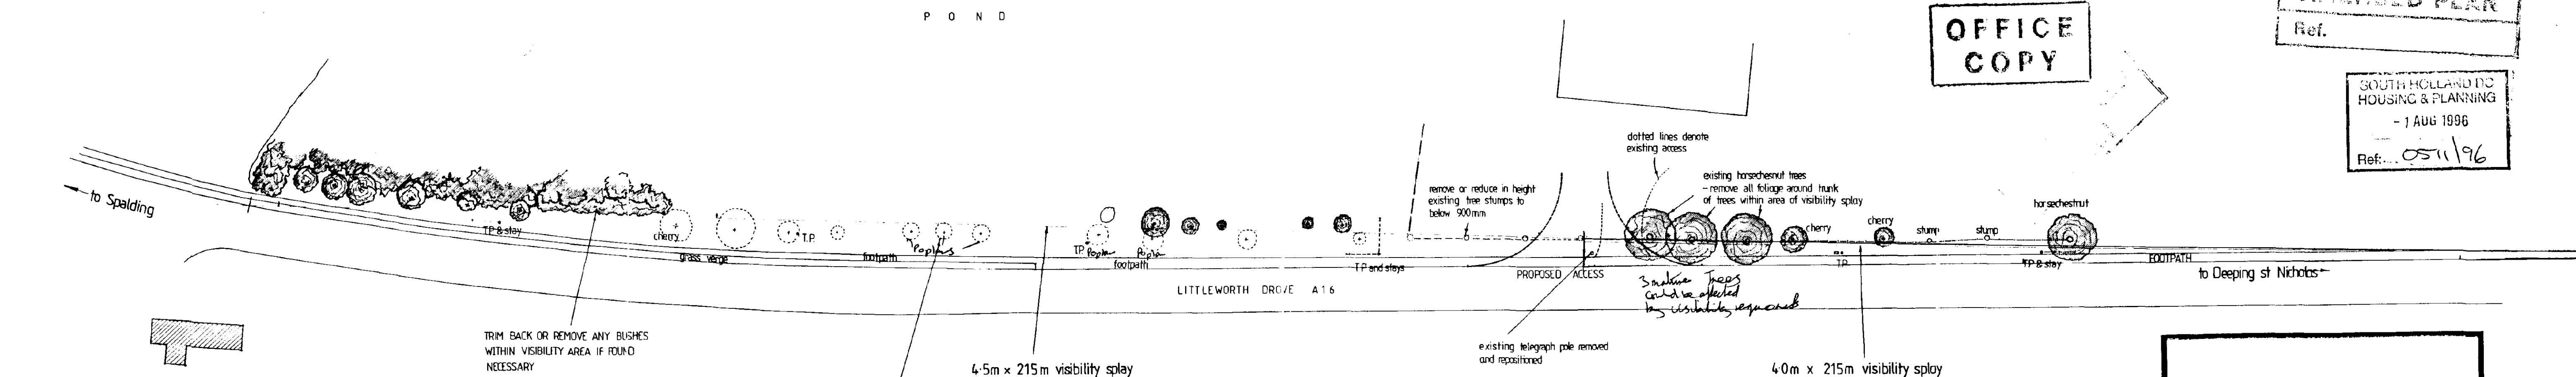

ACCESS VISIBILITY SPLAY PLAN 1:500

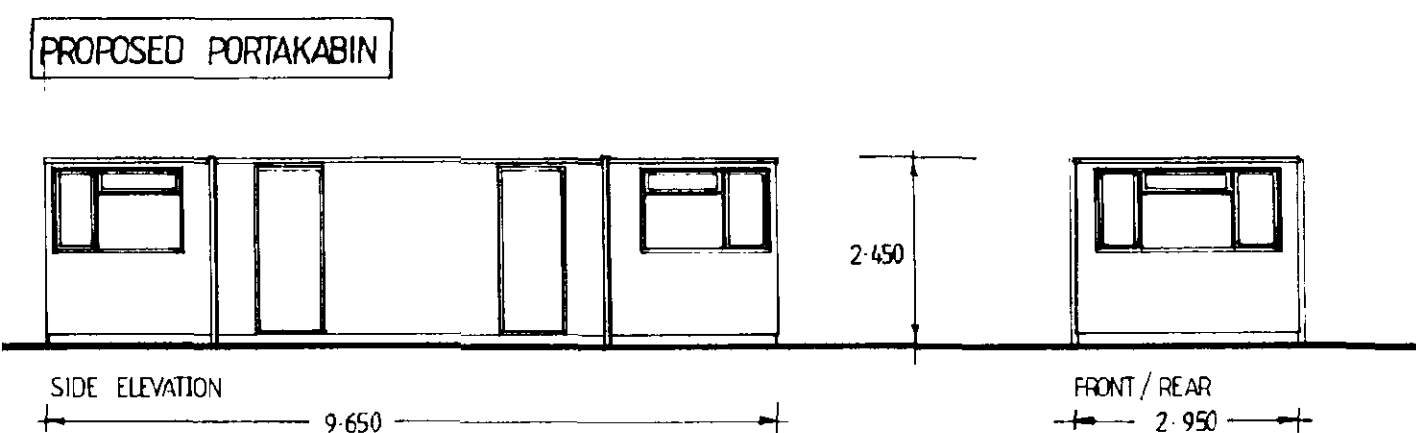

ALL TREES WITHIN VISIBILITY AREA AND SHOWN DOTTED TO BE REMOVED ENSURE REMOVAL OF ALL PLANTING THAT EXCEEDS OR WILL EXCEED A HEIGHT OF 900mm. ALL TREES REMOVED TO BE REPLACED AND PLANTED BEYOND VISIBILITY SPLAY.

Line + yellow highlight done by PJM. Plan only shared 4x215 not 4x215

PODDINGTONS
Architectural Design Consultants






43 Double Street, Spalding, Lincs. PE11 2AA
Tel: 0775 761856 & 768296. Fax: 0775 710218

project
PROPOSED PALLET REPAIR YARD AND SITING OF OFFICE PORTAKABIN AT: BAR FARM, LITTLEWORTH DROVE DEEPIST FEN, SPALDING, Lincs.

drawing
SITE LOCATION PLAN

scale
AS SHOWN

drawing no.
2704 - 1A

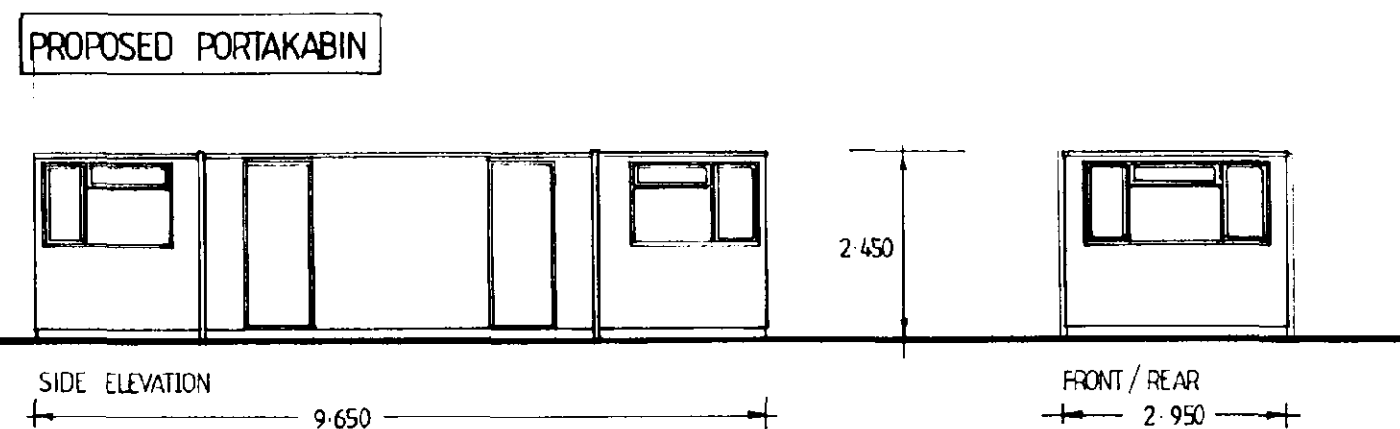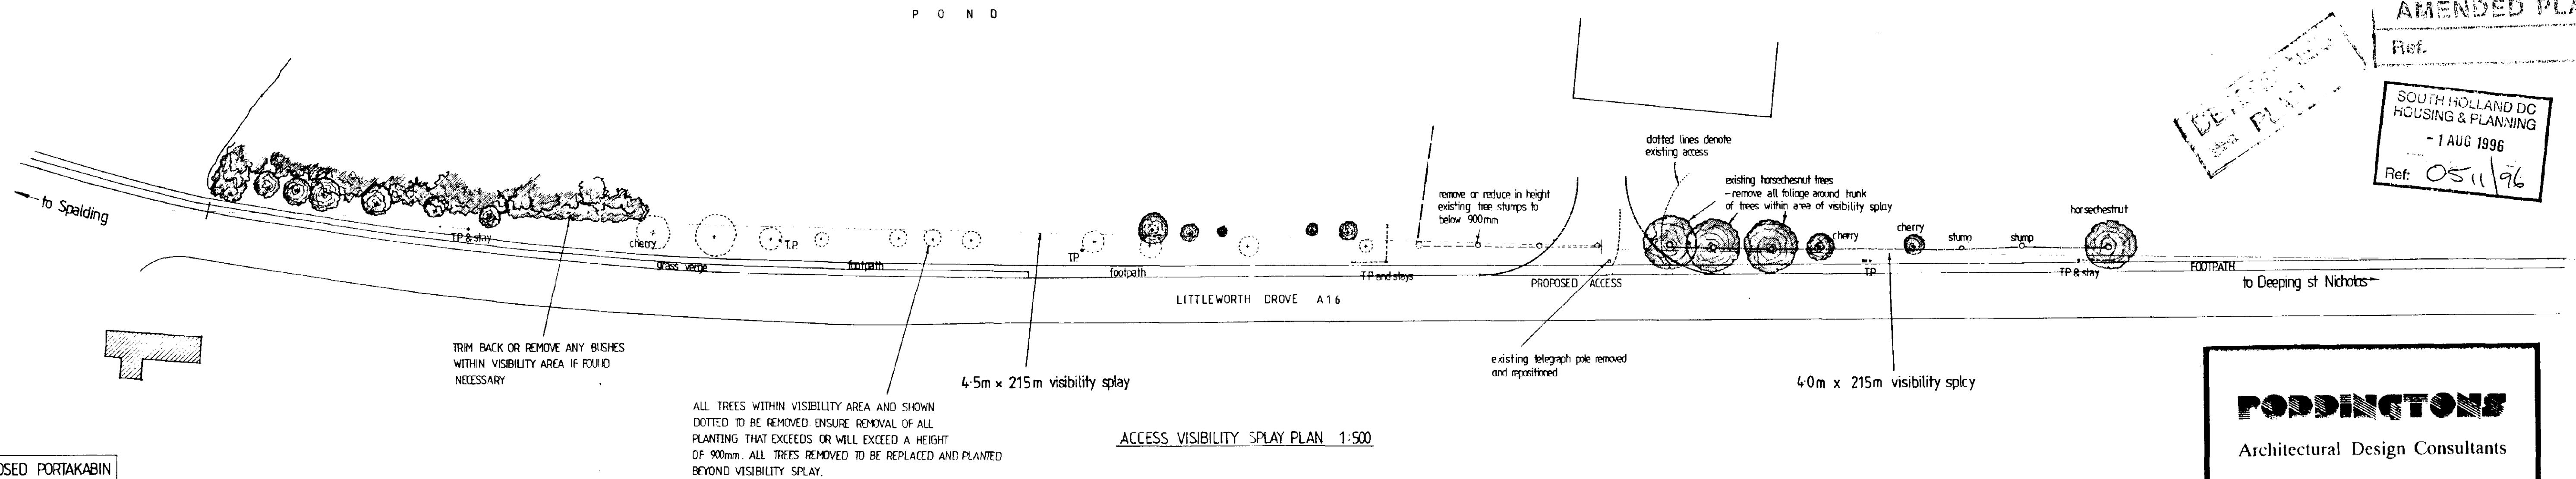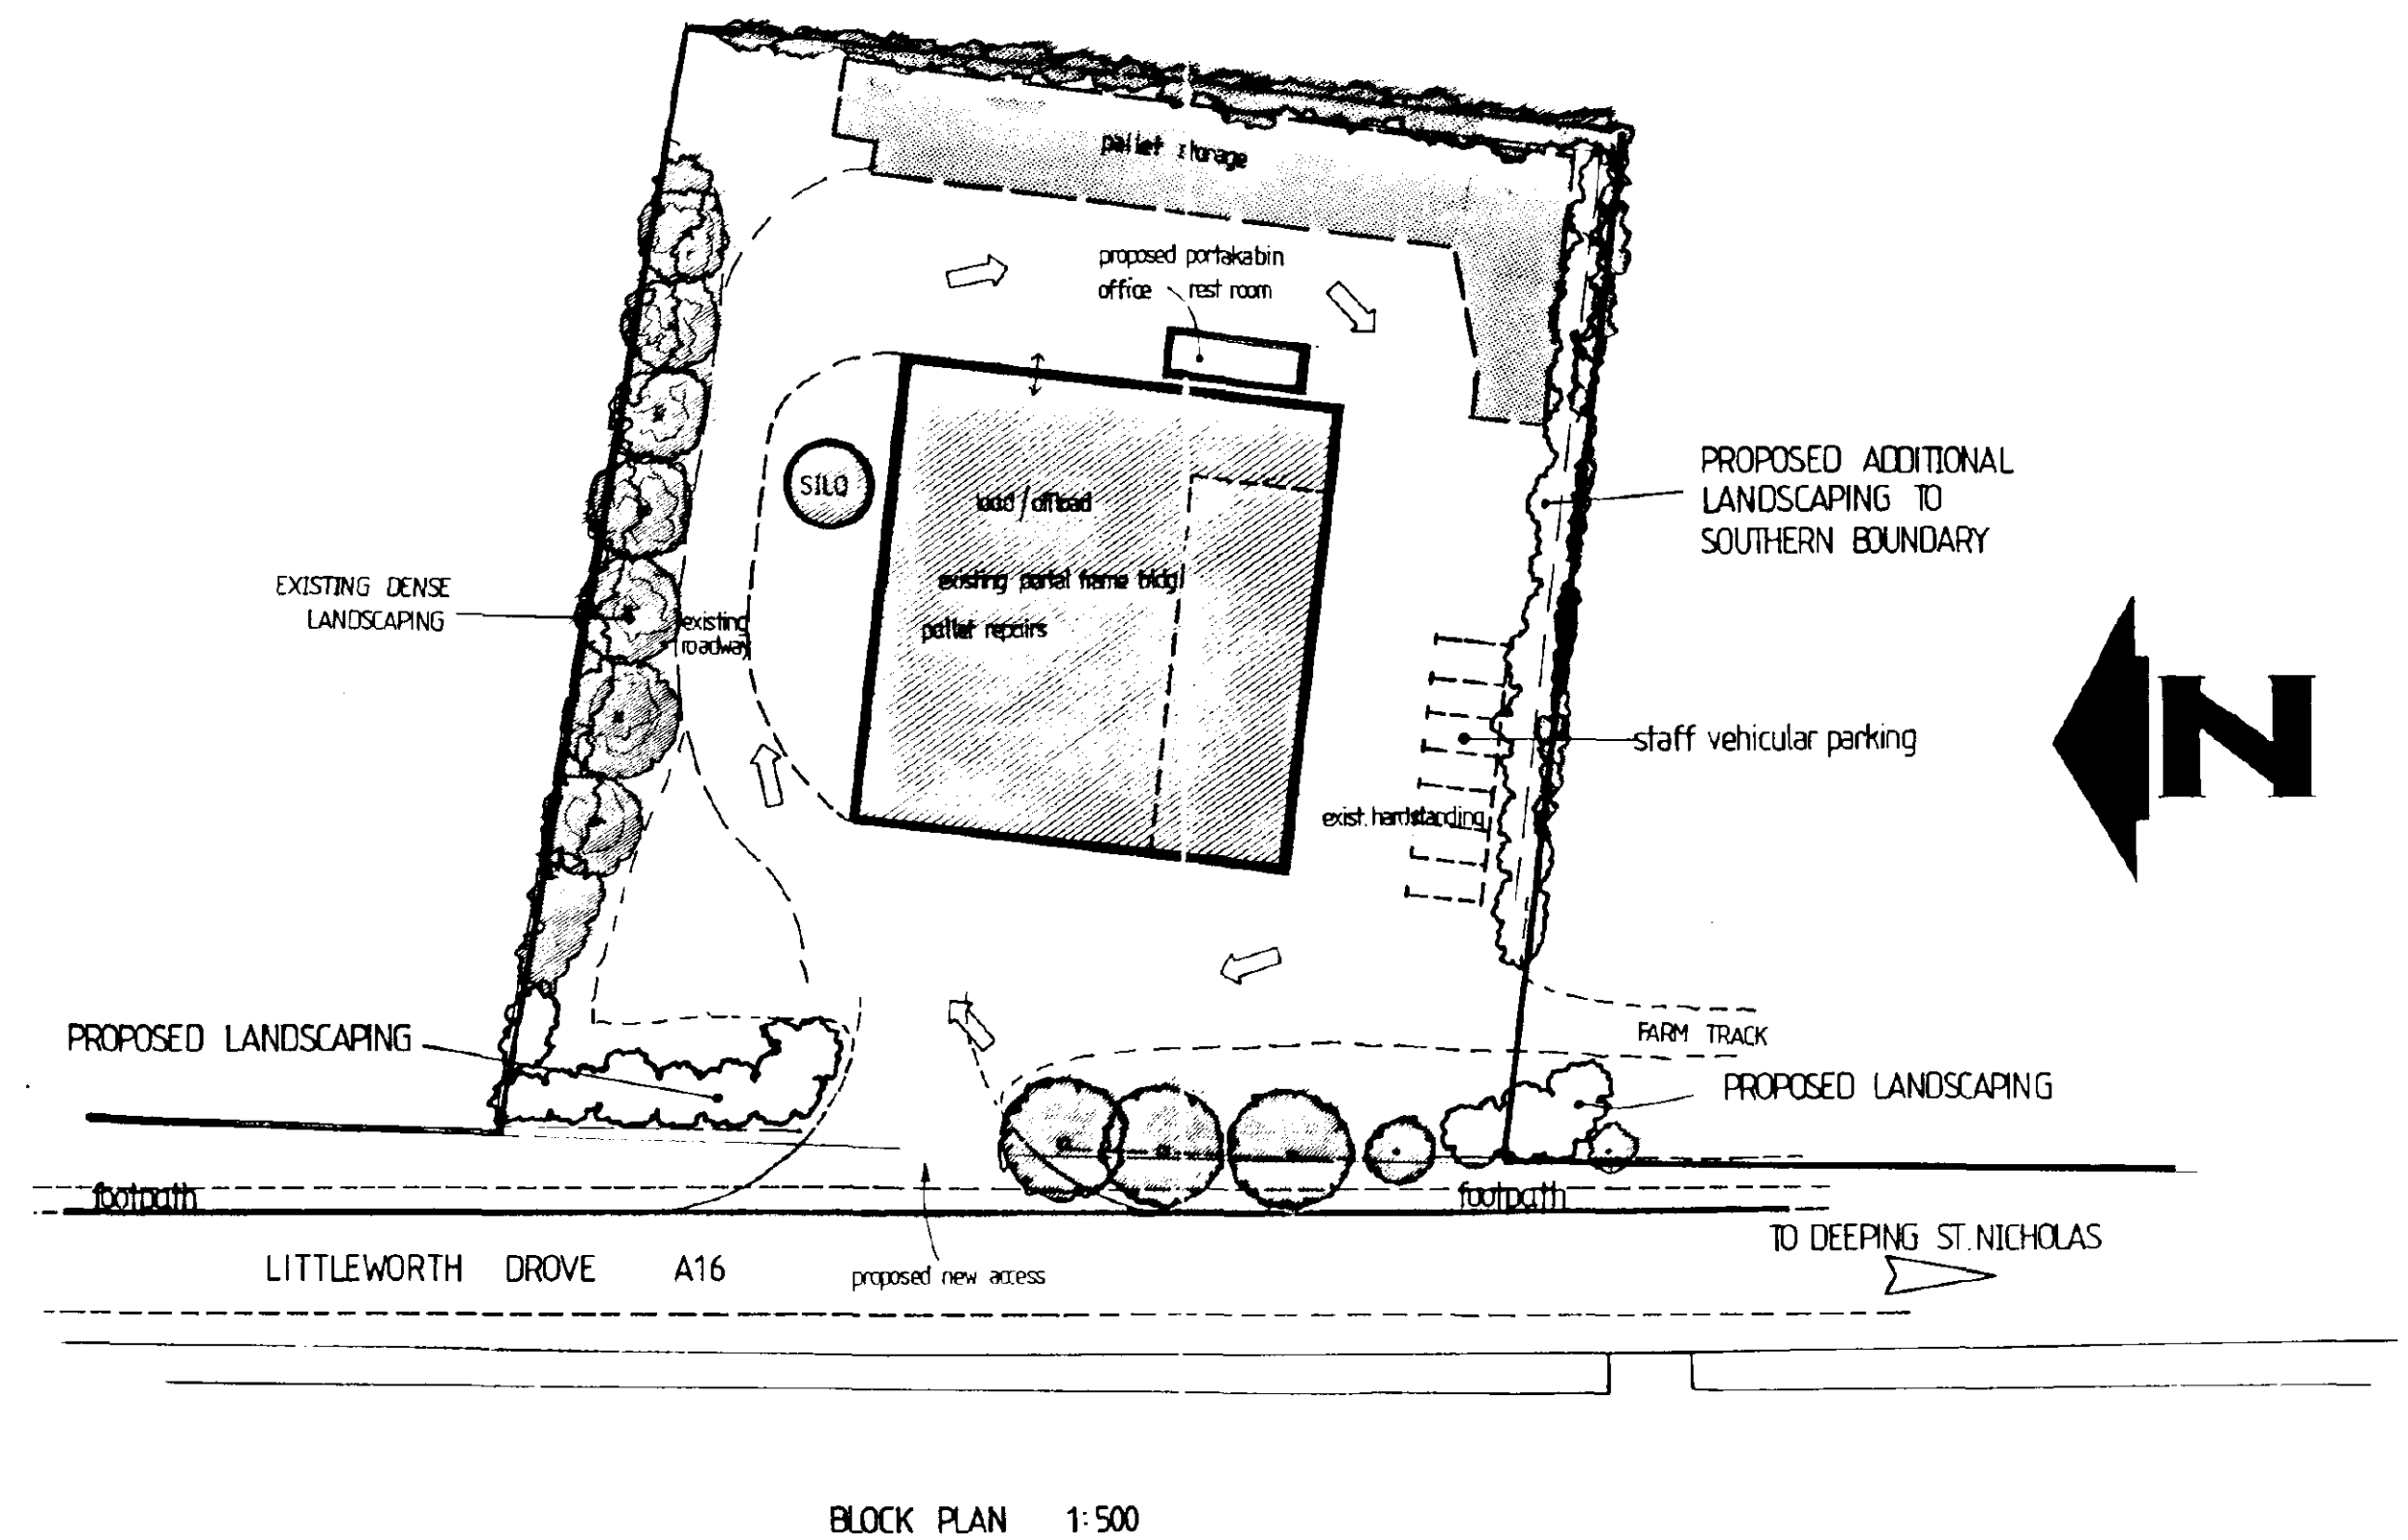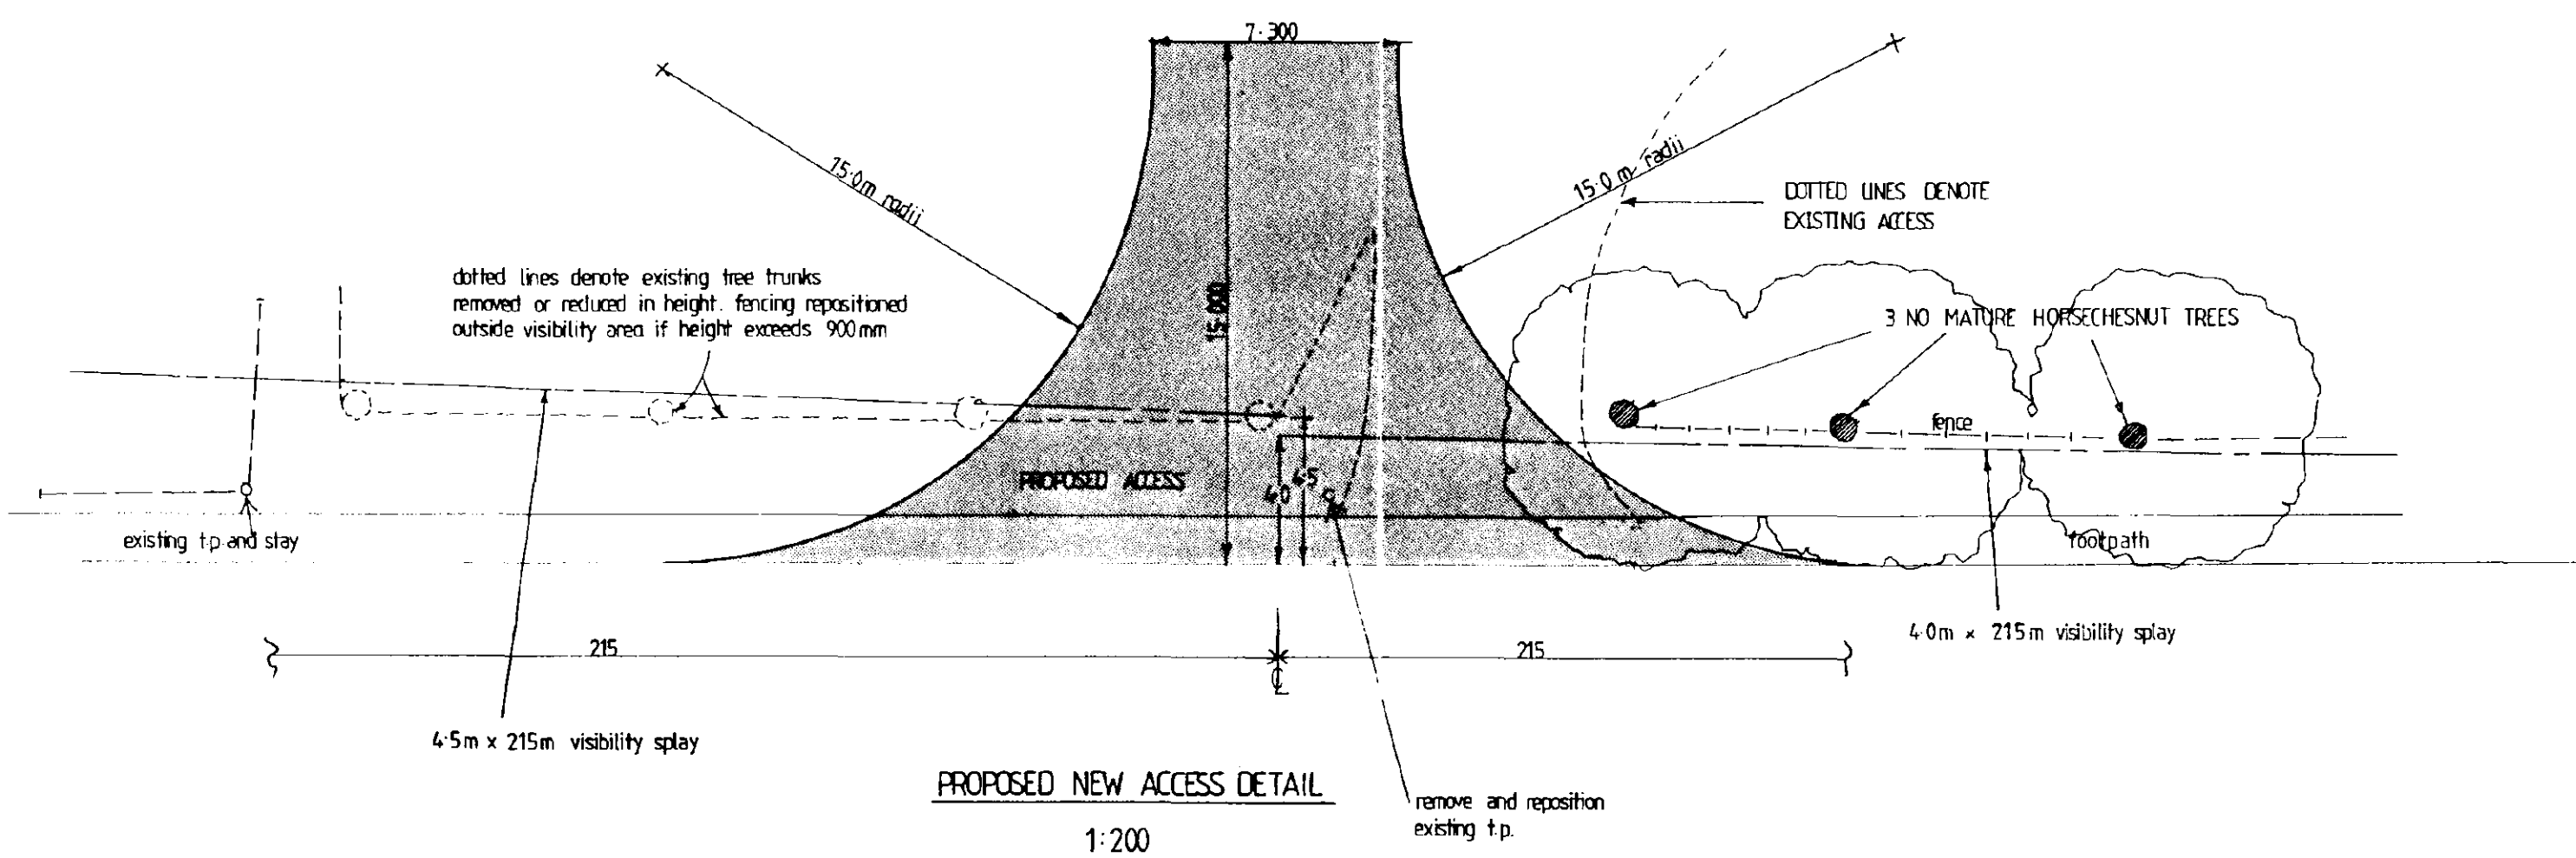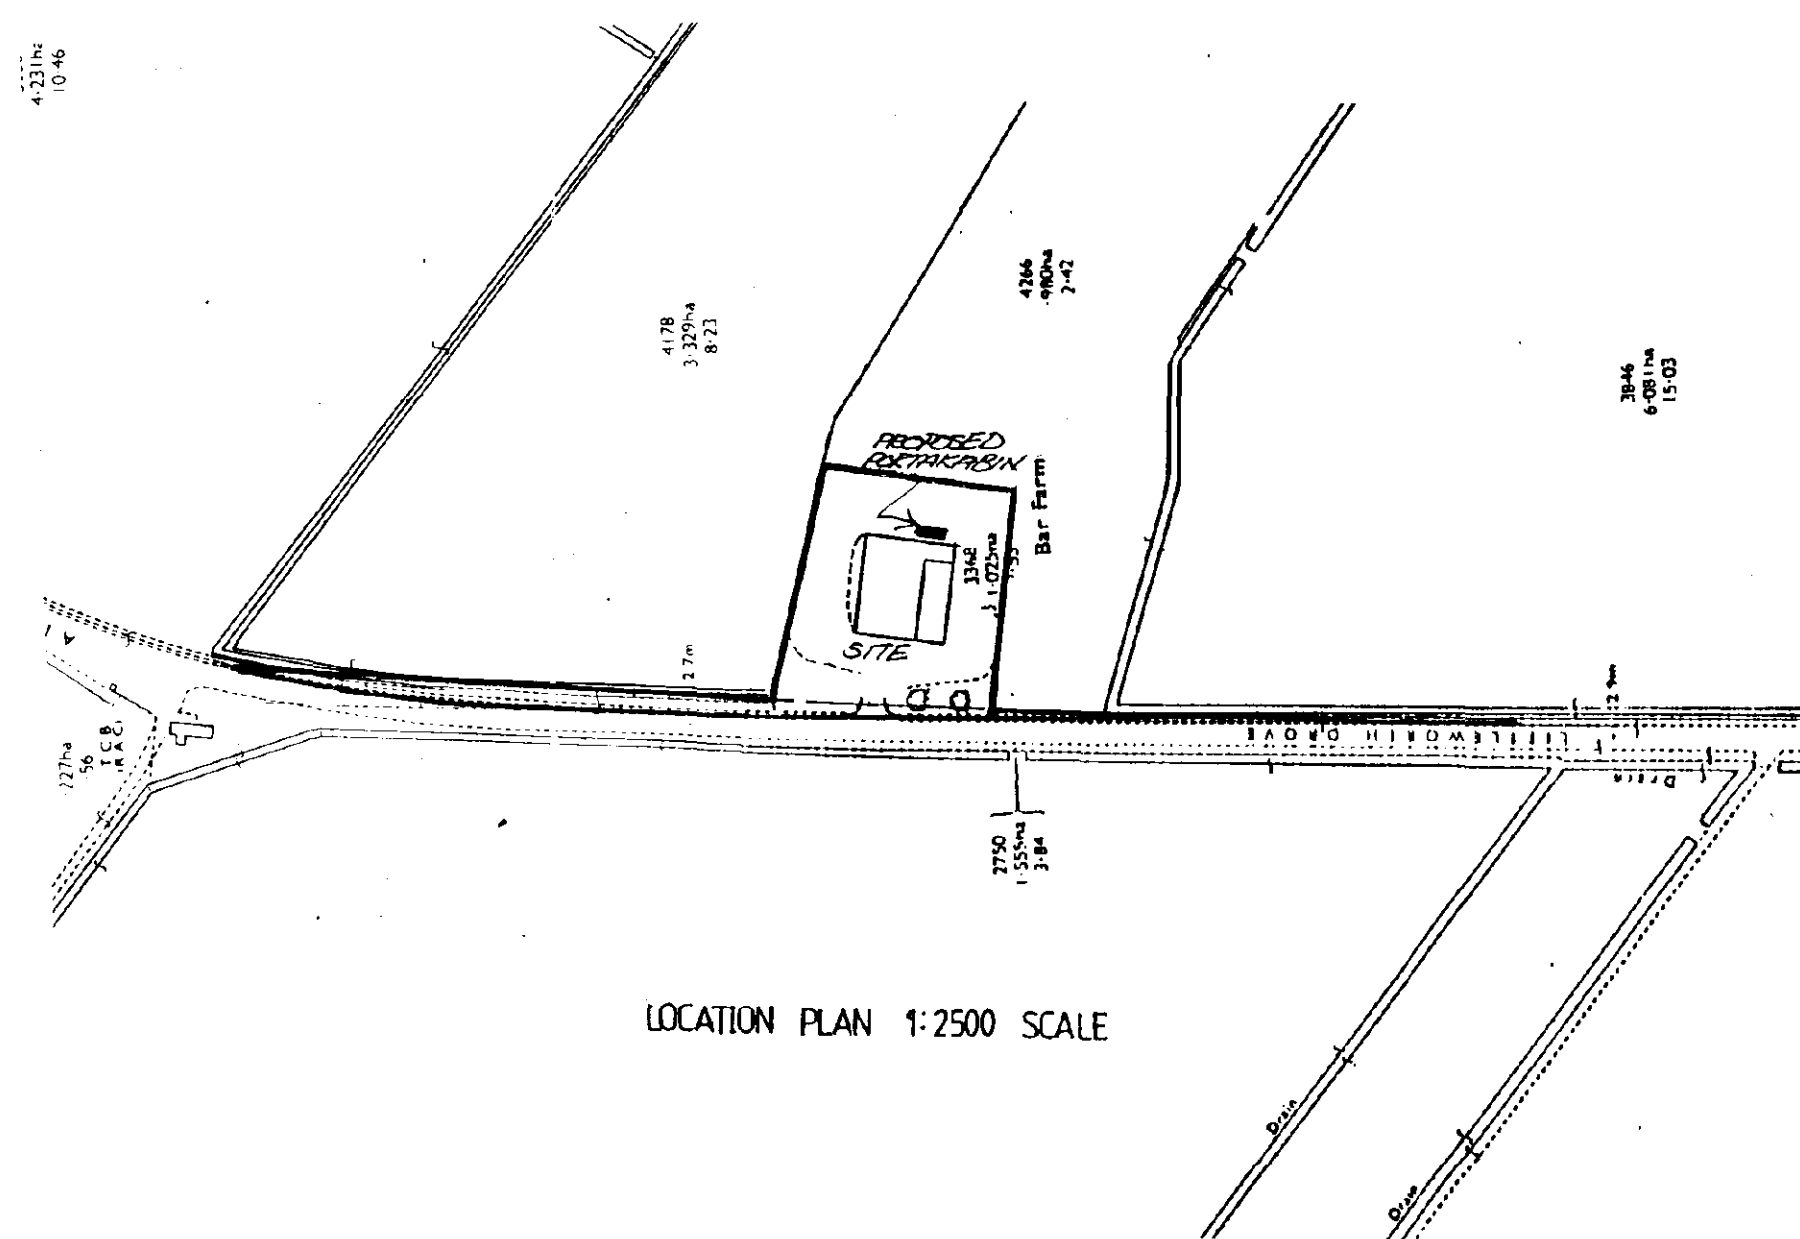

AMENDED PLAN

Ref.

SOUTH HOLLAND DC
HOUSING & PLANNING
- 1 AUG 1996

Ref: 051196

ROBBINGTONS

Architectural Design Consultants

43 Double Street, Spalding, Lincs. PE11 2AA
Tel: 0775 761856 & 768296. Fax: 0775 710218

project

PROPOSED PALLET REPAIR YARD AND SITING
OF OFFICE PORTAKABIN
AT: BAR FARM, LITTLEWORTH DROVE
DEEPING FEN. SPALDING. Lincs.

drawing





SITE LOCATION PLAN

scale

AS SHOWN

drawing no.

2704 - 1A

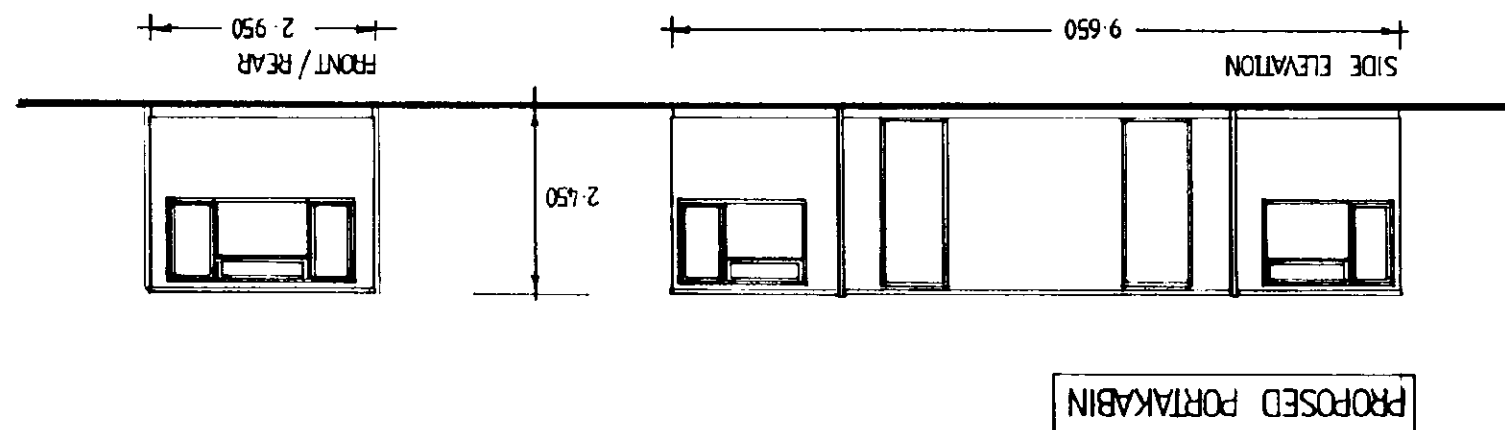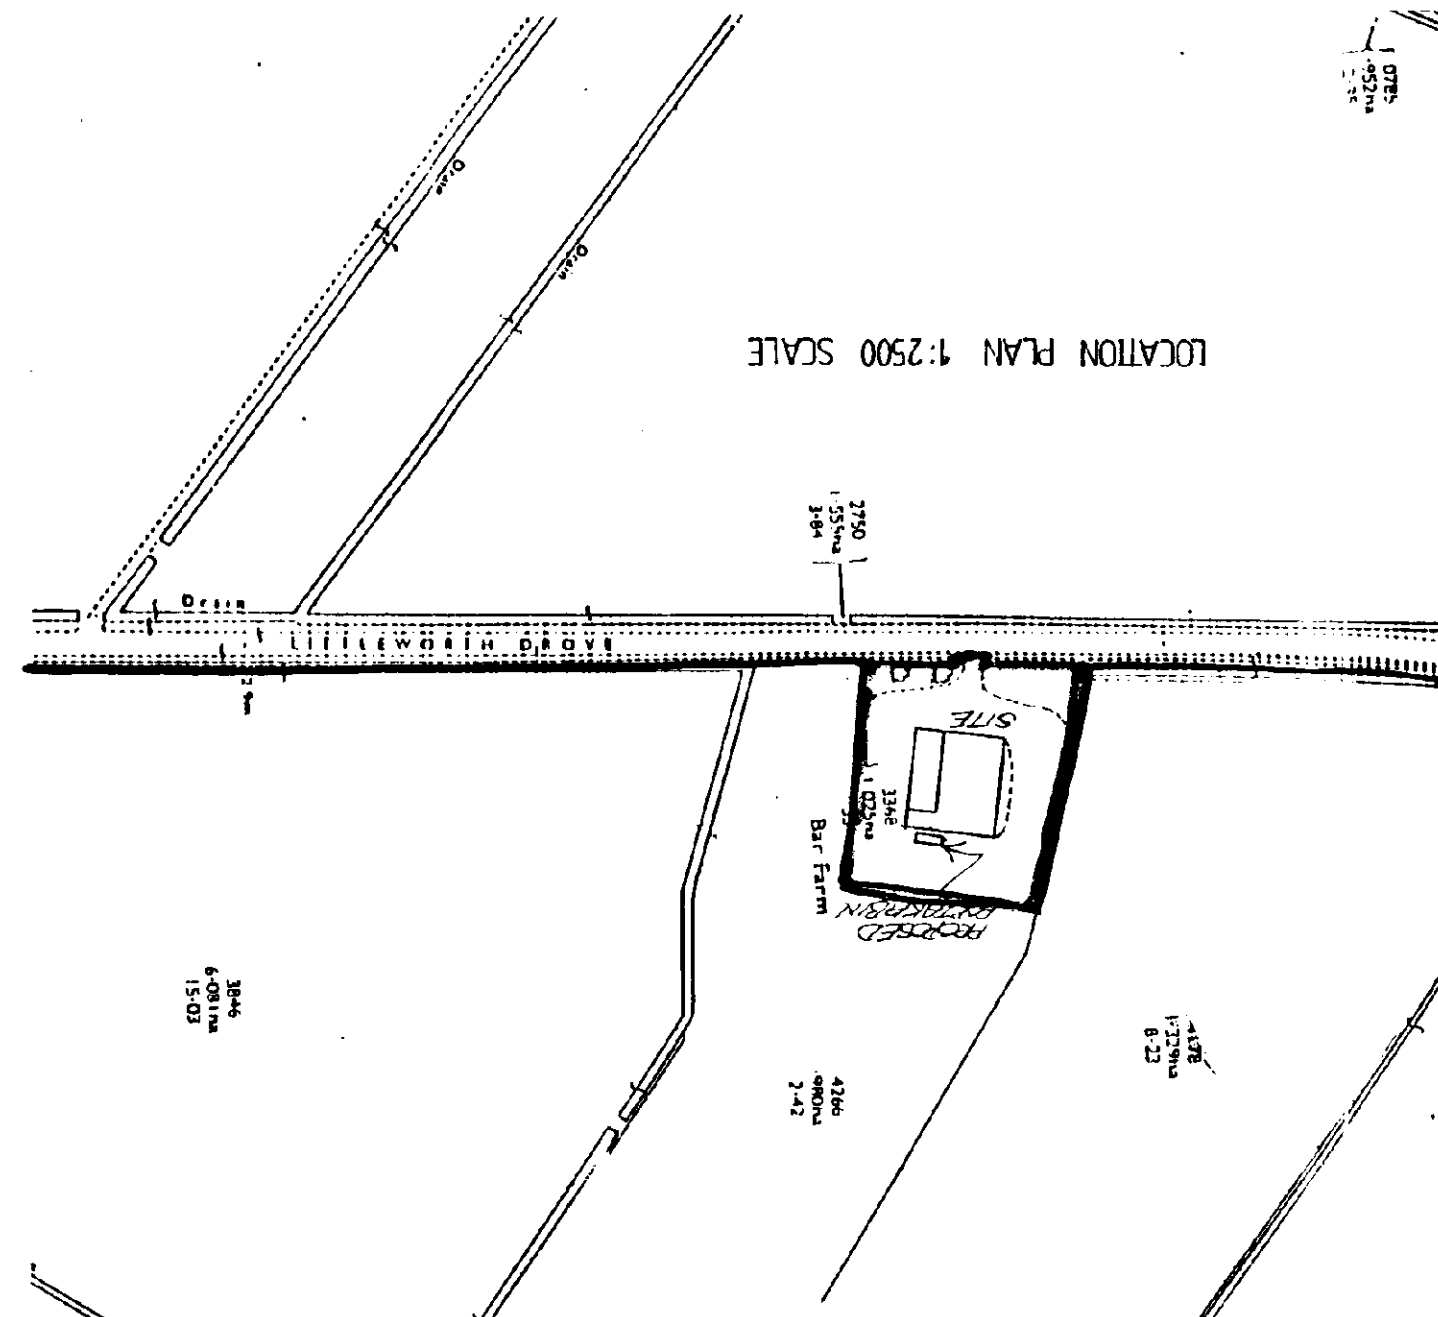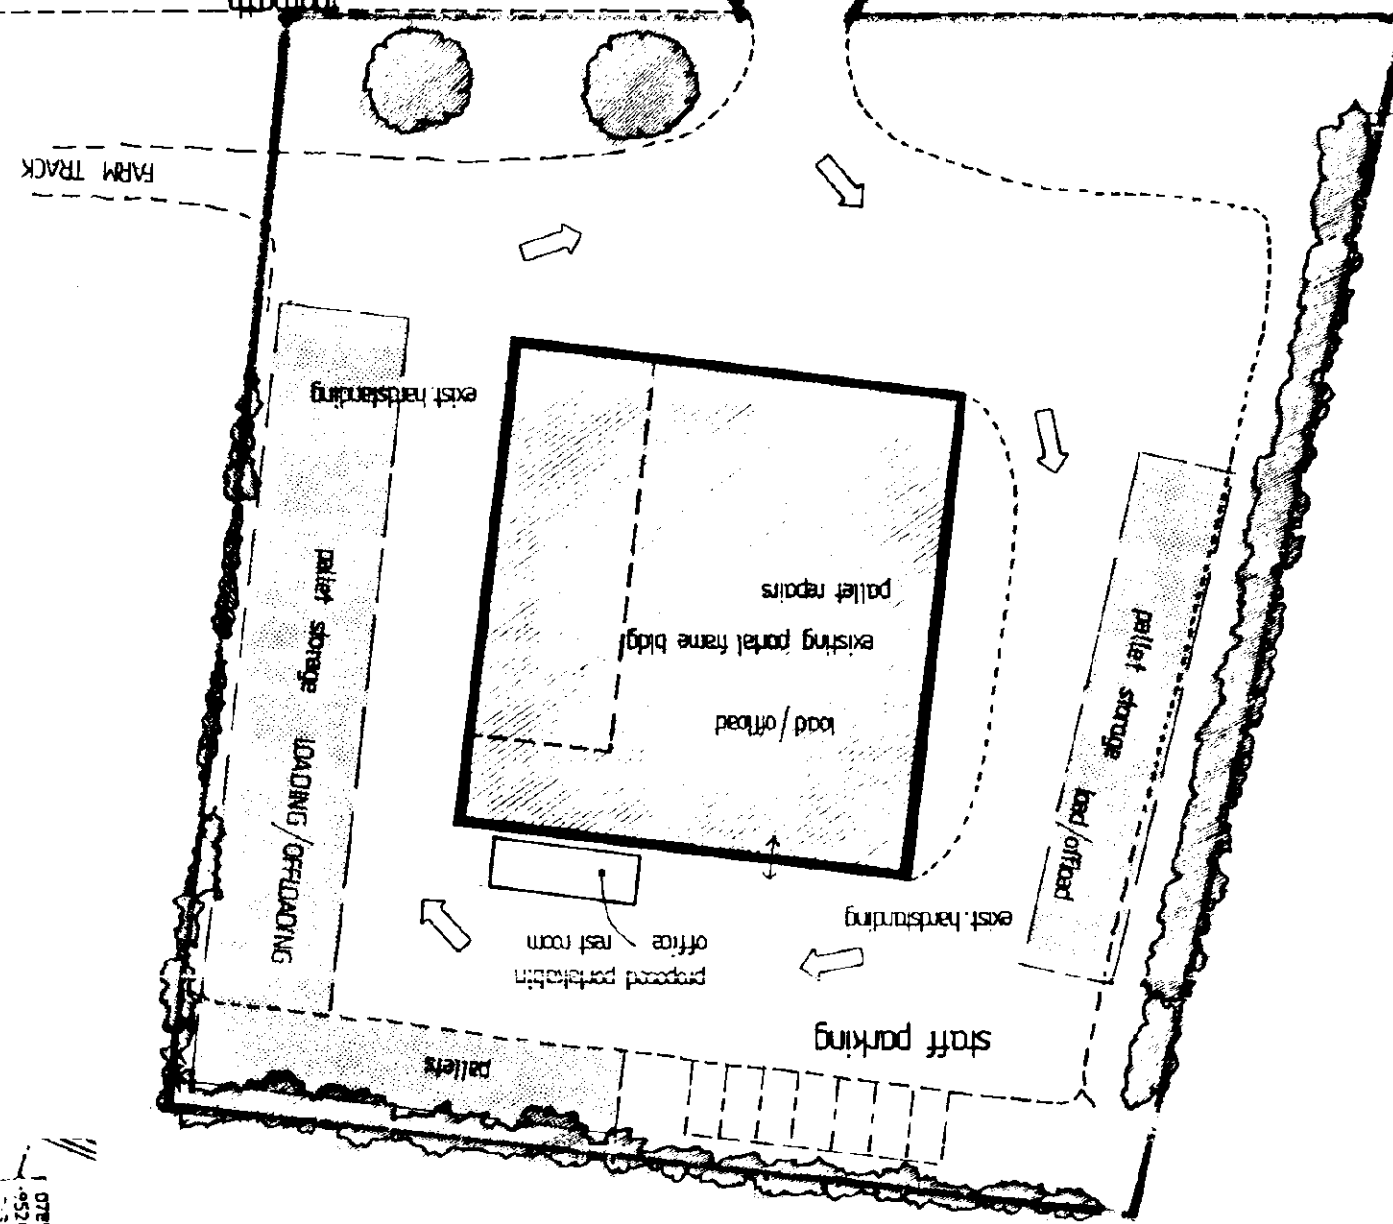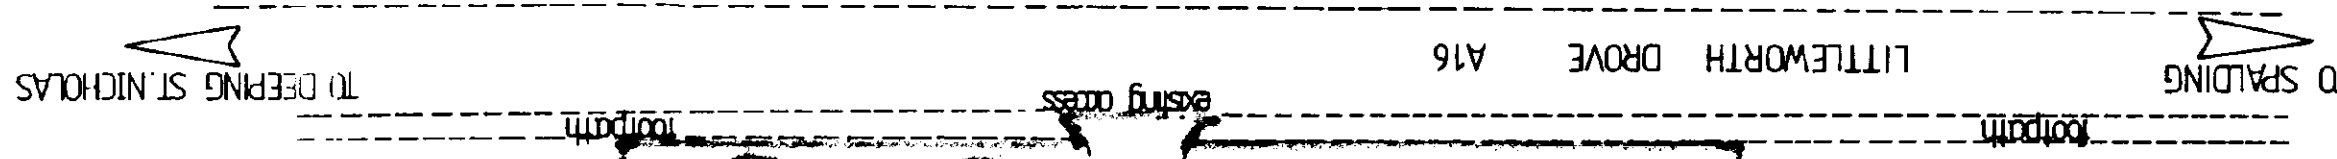

BLOCK PLAN 1:500

RECEIVED
JAN 11 1966

AS SHOWN

1-706

SITE LOCATION PLAN

PROPOSED PALETT REPAIR YARD AND SITING
OF OFFICE PORTAKABIN
AT: BAR FARM, LITTLEWORTH DROVE
DEEPING FEN, SPALDING, Lincs.

Tel: 0775 761856, Fax: 0775 700718

PEDDINGTONS
Architectural Design Consultants

[illegible]

CONTRACTOR TO CHECK
ALL DIMENSIONS ON SITE
BEFORE WORK COMMENCES.