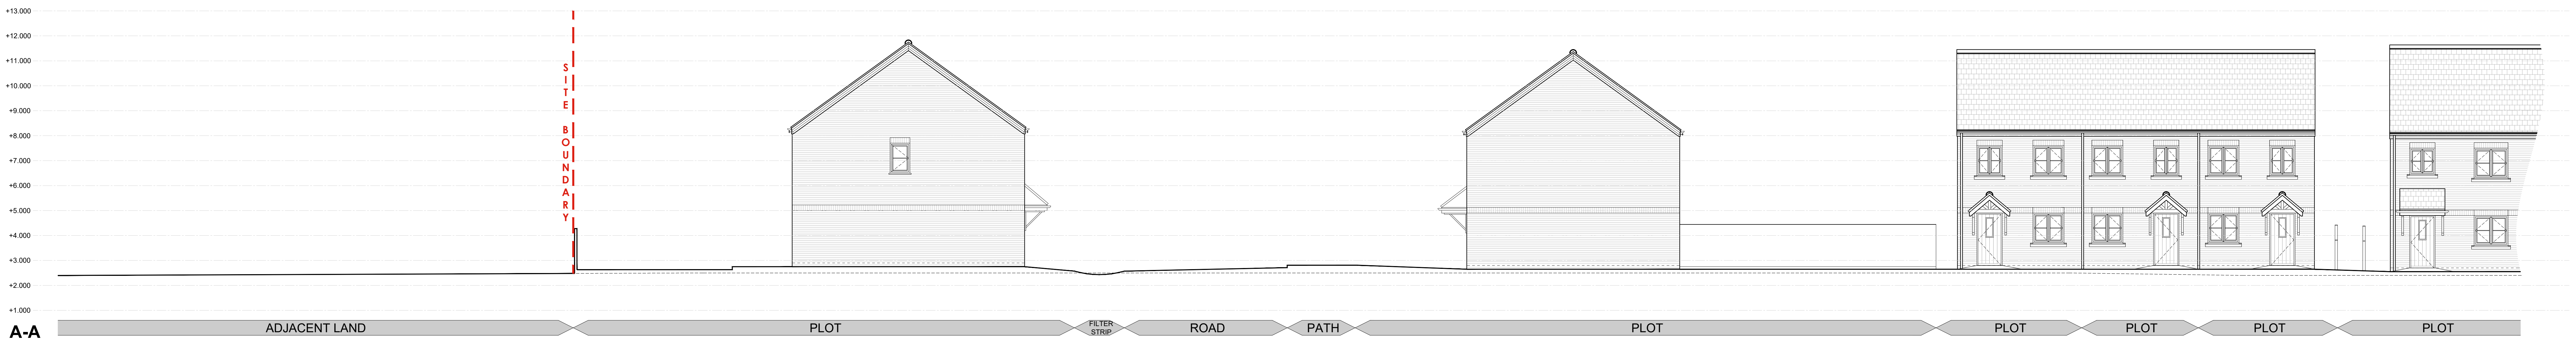

A-A

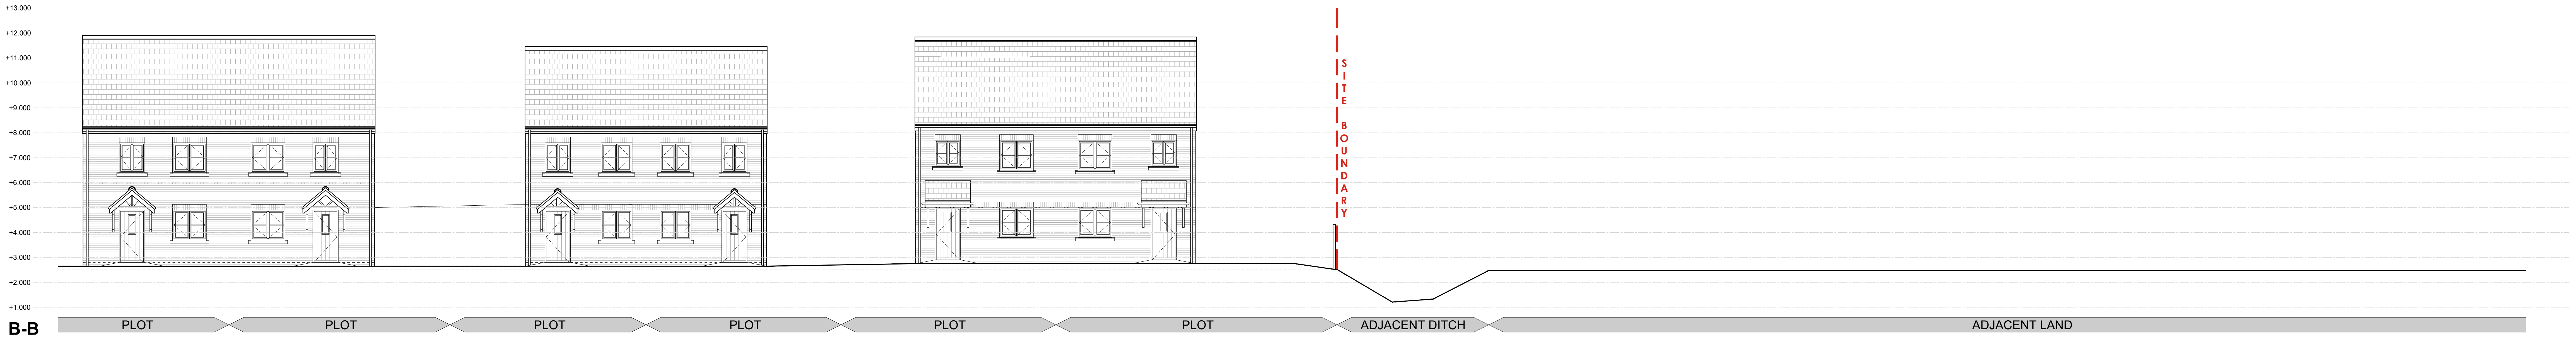

B-B

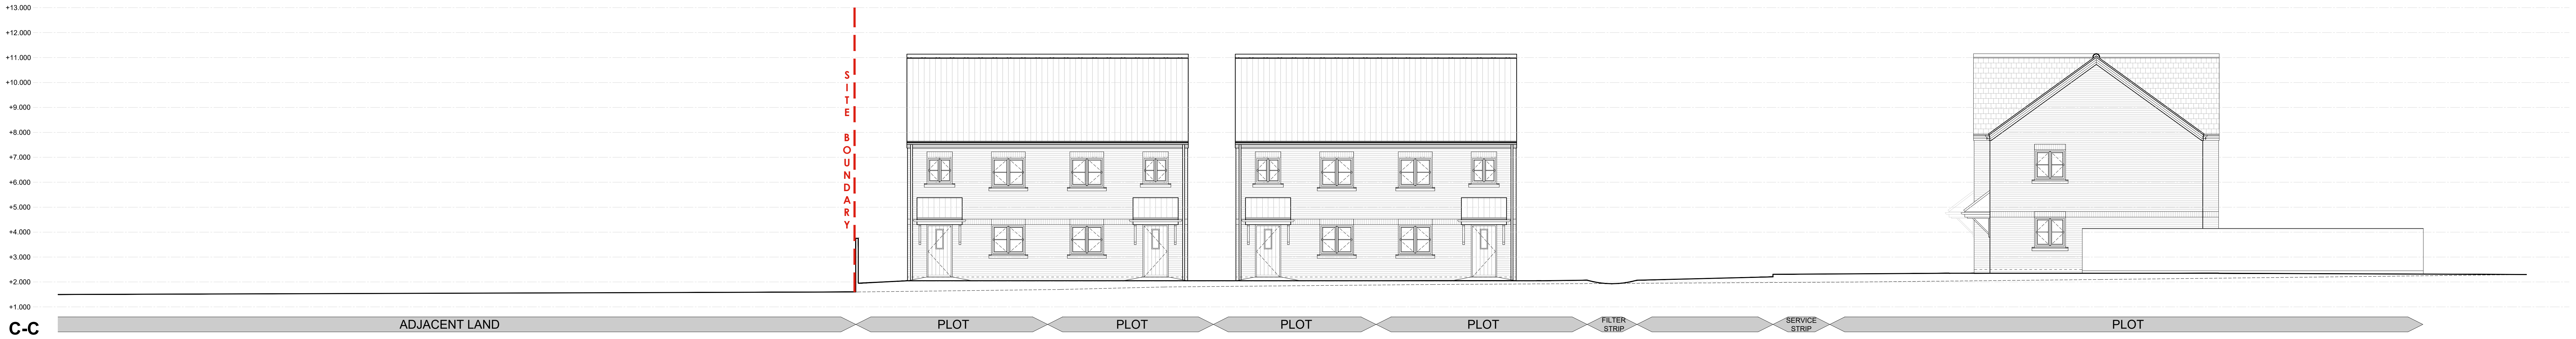

C-C

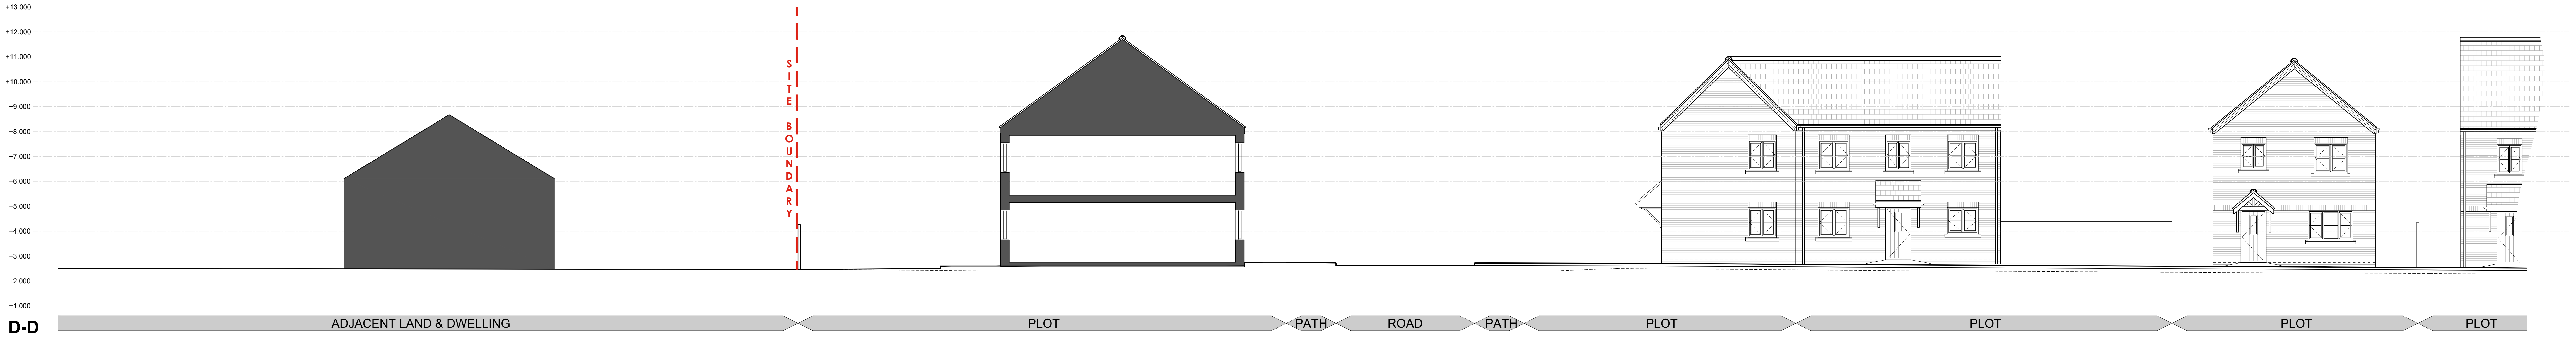

D-D

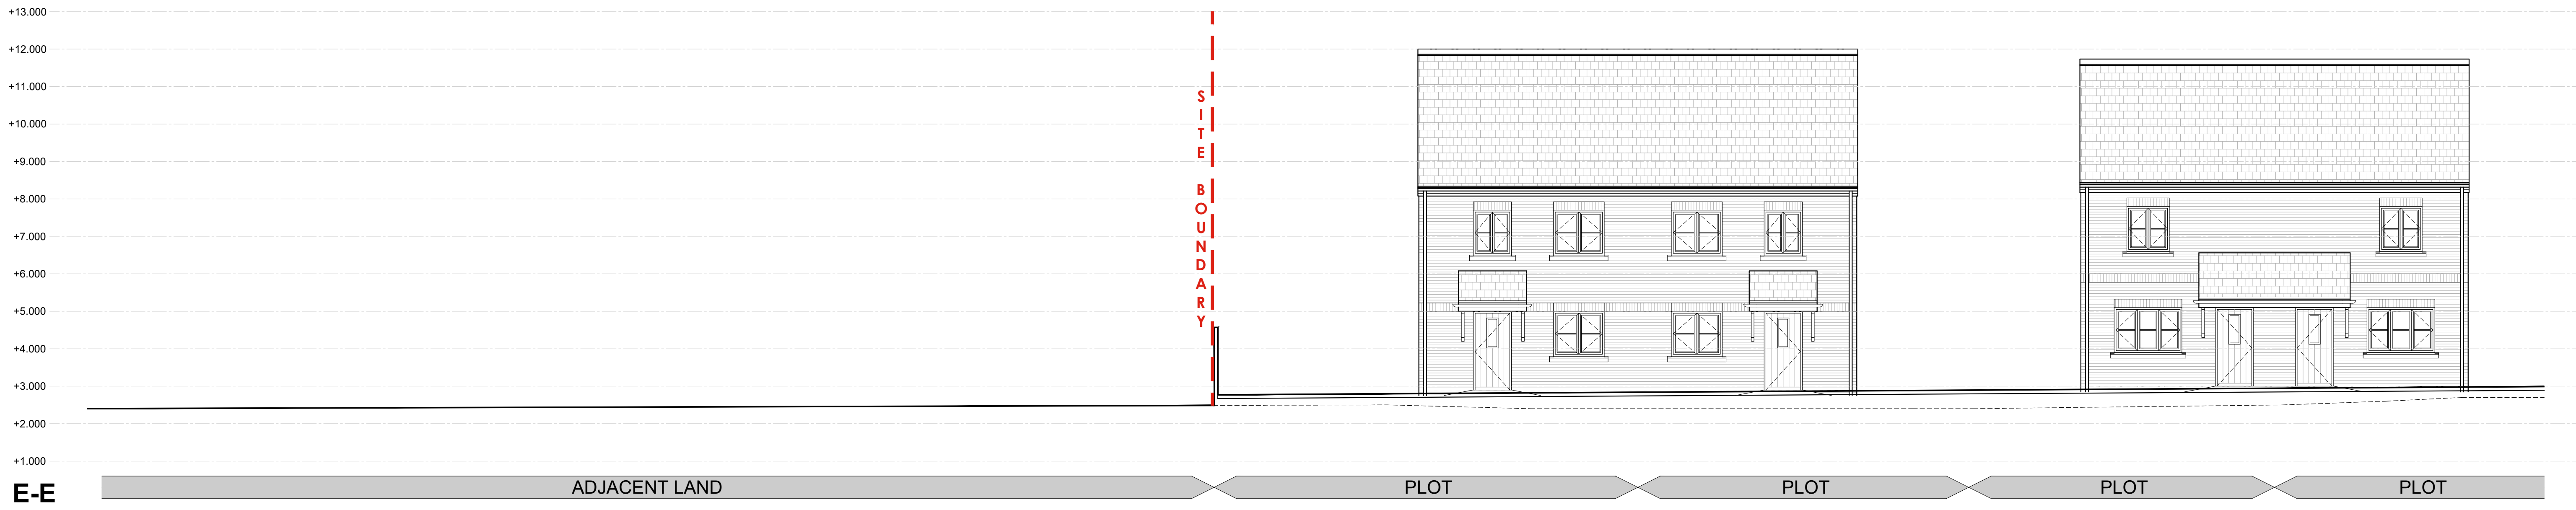

E-E

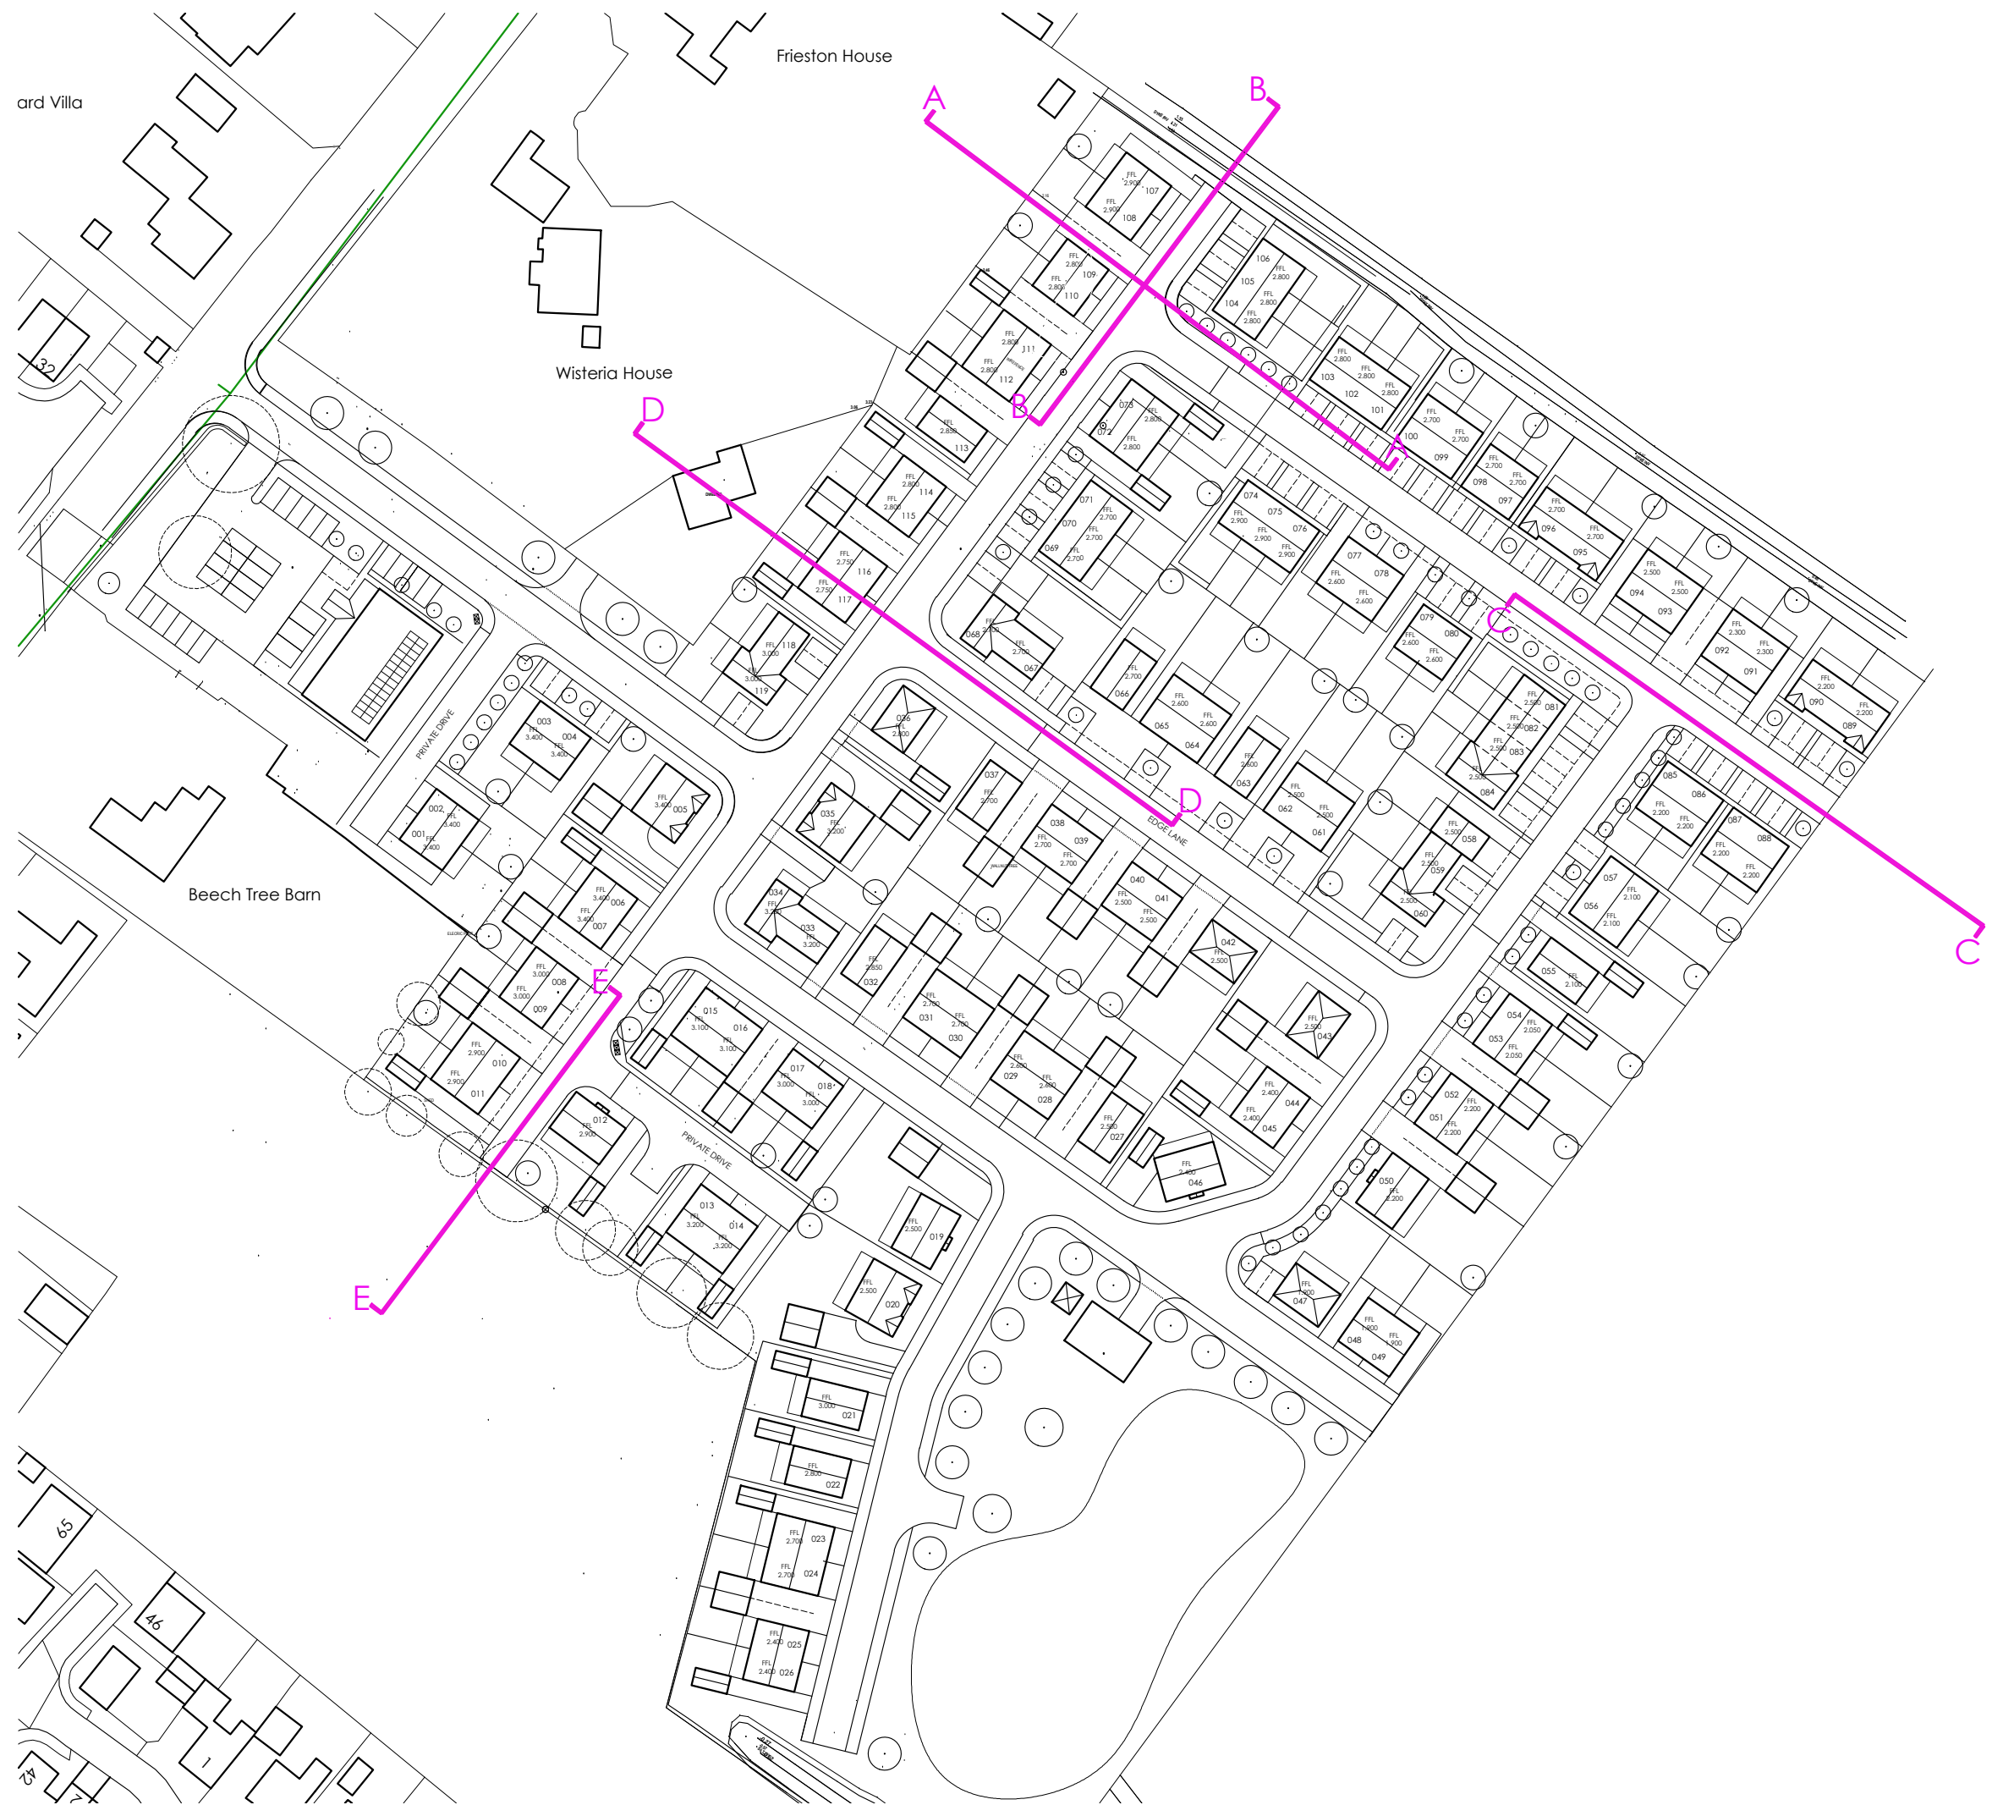

This drawing is the copyright of Lincs Design Consultancy and must not be reproduced without written consent. The client/contractor is responsible for taking and checking all dimensions on site prior to commencement, particularly where building elements have not been accessible during surveys, and reporting back to the architectural consultant any discrepancies. All materials specified on this drawing are to be used in strict accordance with manufacturers written instructions and current codes of practice.

All Details and Specification on this drawing and in relation to this specific project should be adhered to. If any deviations occur the contractor / client should inform Lincs Design Consultancy immediately as we cannot be held responsible for errors resulting from undeclared detail and specification changes.

DRAWING ISSUES AND REVISIONS

Rev.A Amended Sections 12/02/2026
Rev.B Solar Panels Omitted 02/06/2026

Lincs Design Consultancy
12 Vickers Lane
Louth
Lincolnshire
LN11 9PJ
T |01507 611155
E | admin@lincsdesignconsultancy.co.uk
www.lincsdesignconsultancy.co.uk

PROJECT	Residential Development Land Off Littleworth Drove Deeing St Nicholas Spalding
DATE	June 2026
TITLE	Site Sections
SCALE	1:100
ORIGINAL SIZE	A0
DRG STATUS	PLANNING
DRAWING NUMBER	LDC4244-152B