




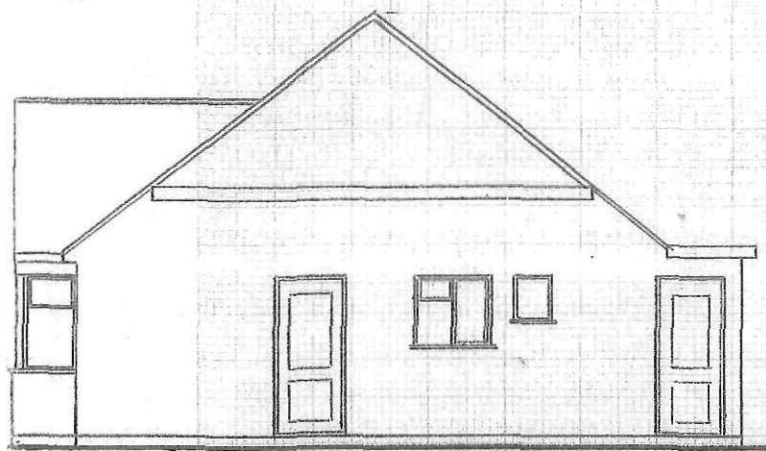


EXISTING SIDE ELEVATION

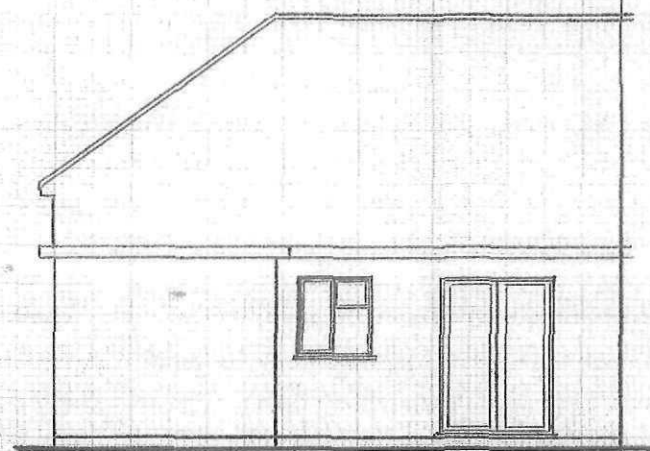


EXISTING REAR ELEVATION

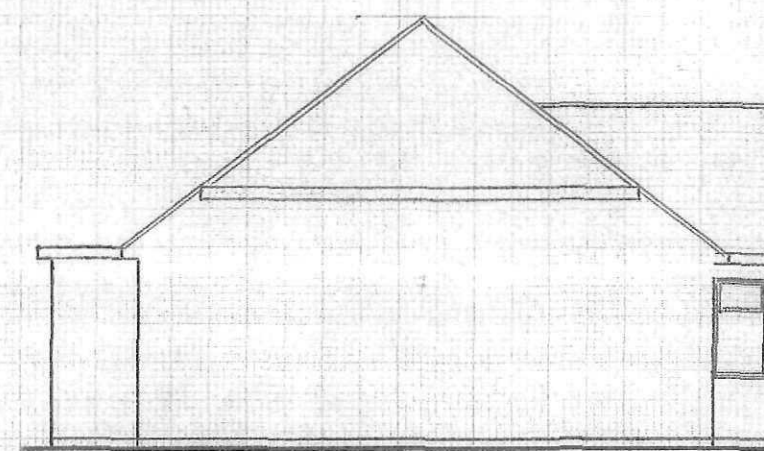


EXISTING SIDE ELEVATION

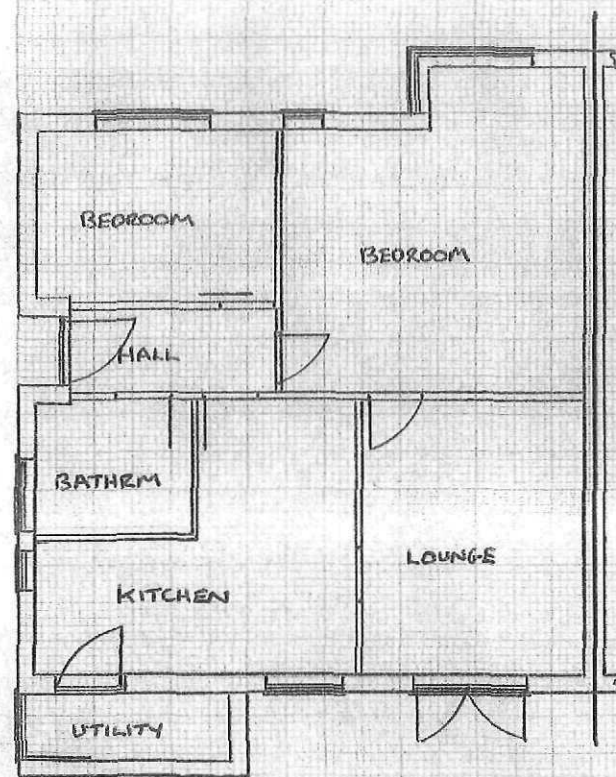

EXISTING GROUND FLOOR PLAN

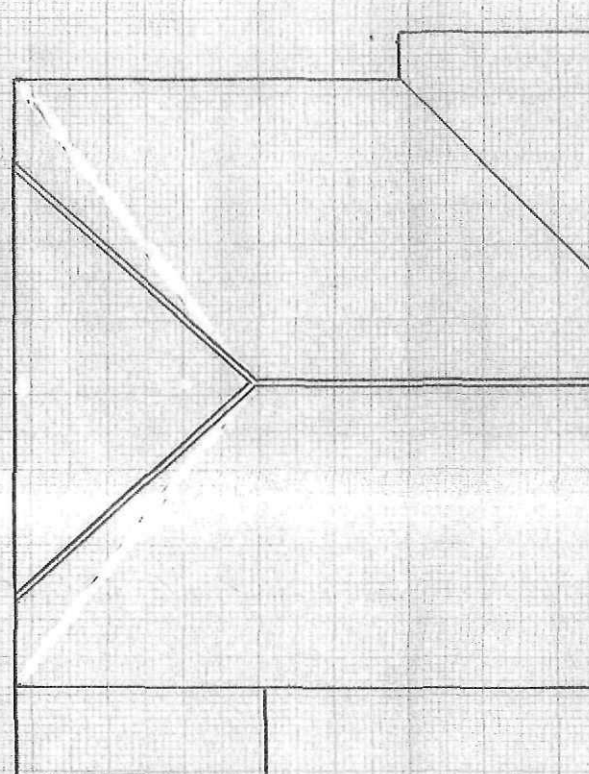

EXISTING ROOF PLAN

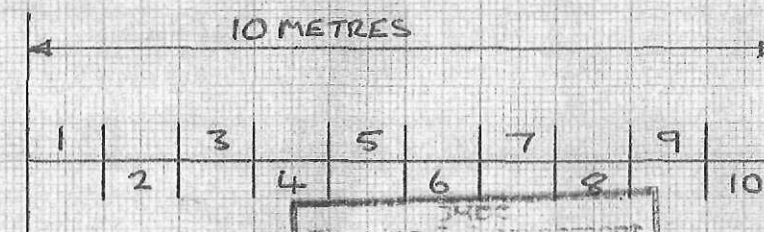

Planning
15 JUL 2011
Ref: 0551-11

MR & MRS ROBINSON
7, ELIZABETH CRESENT
DEEPING ST NICHOLAS
LINGS PELL3EX

A3 PAPER
SCALE 1:100
DWG. N° 1