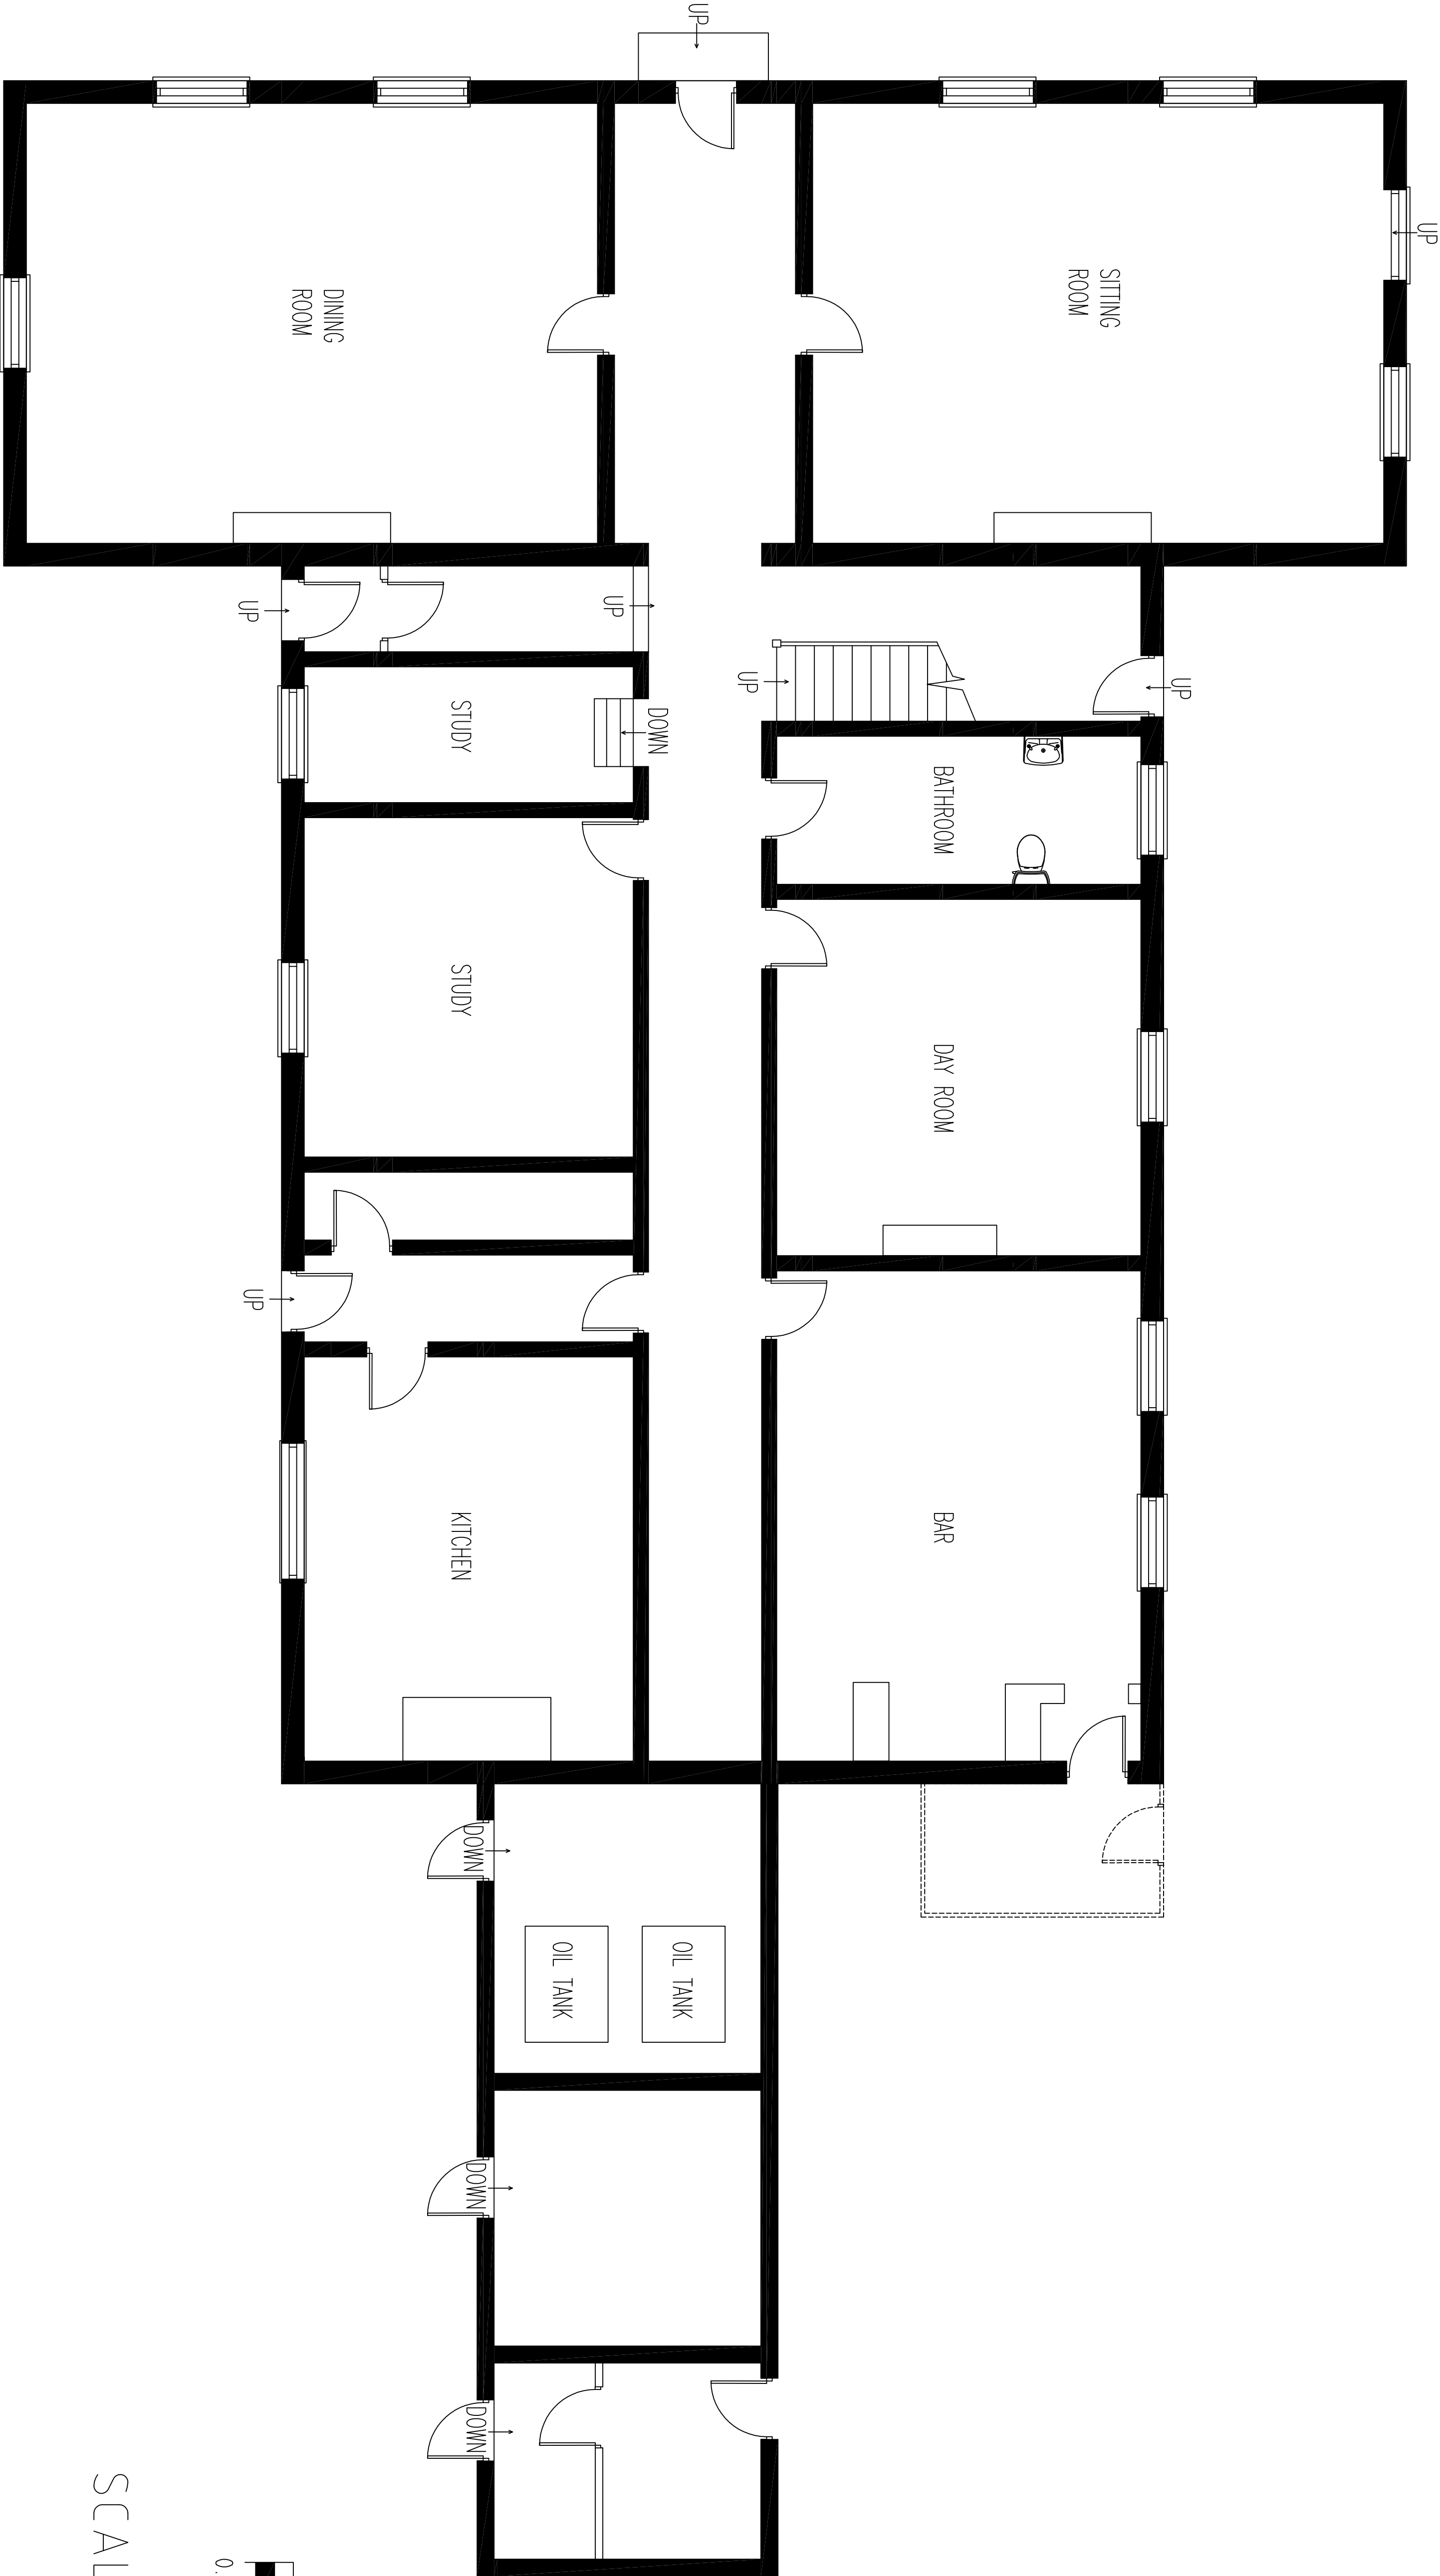


SCALE BAR @1:50 @A1

DEMOLITIONS PLAN @1:50

APC DESIGN & PLANNING

apcdesignltd@btinternet.com
T. 01933 318622
M. 07766 656 963

PROJECT Mr & Mrs Tyson St Nicholas House Deeping St Nicholas DEMOLITIONS PLAN	SCALE 1:50 @ A1		DRAWN APC		CHECKED APC
	DATE Apr '15	STATUS PLANNING			
	DRAWING NO. 23131-EX103			REVISION -	