



THIS DRAWING IS COPYRIGHT DIMENSIONS ARE NOT TO BE SCALED FROM THIS DRAWING
ELECTRONIC DATA IS NOT TO BE AMENDED/DELETED WITHOUT A CALVERT PERMISSION
ALL FIXTURES TO BE DESIGNED BY APPROPRIATE SPECIALIST SUB-CONTRACTOR

Rev.	Description	Date	Bal.
------	-------------	------	------

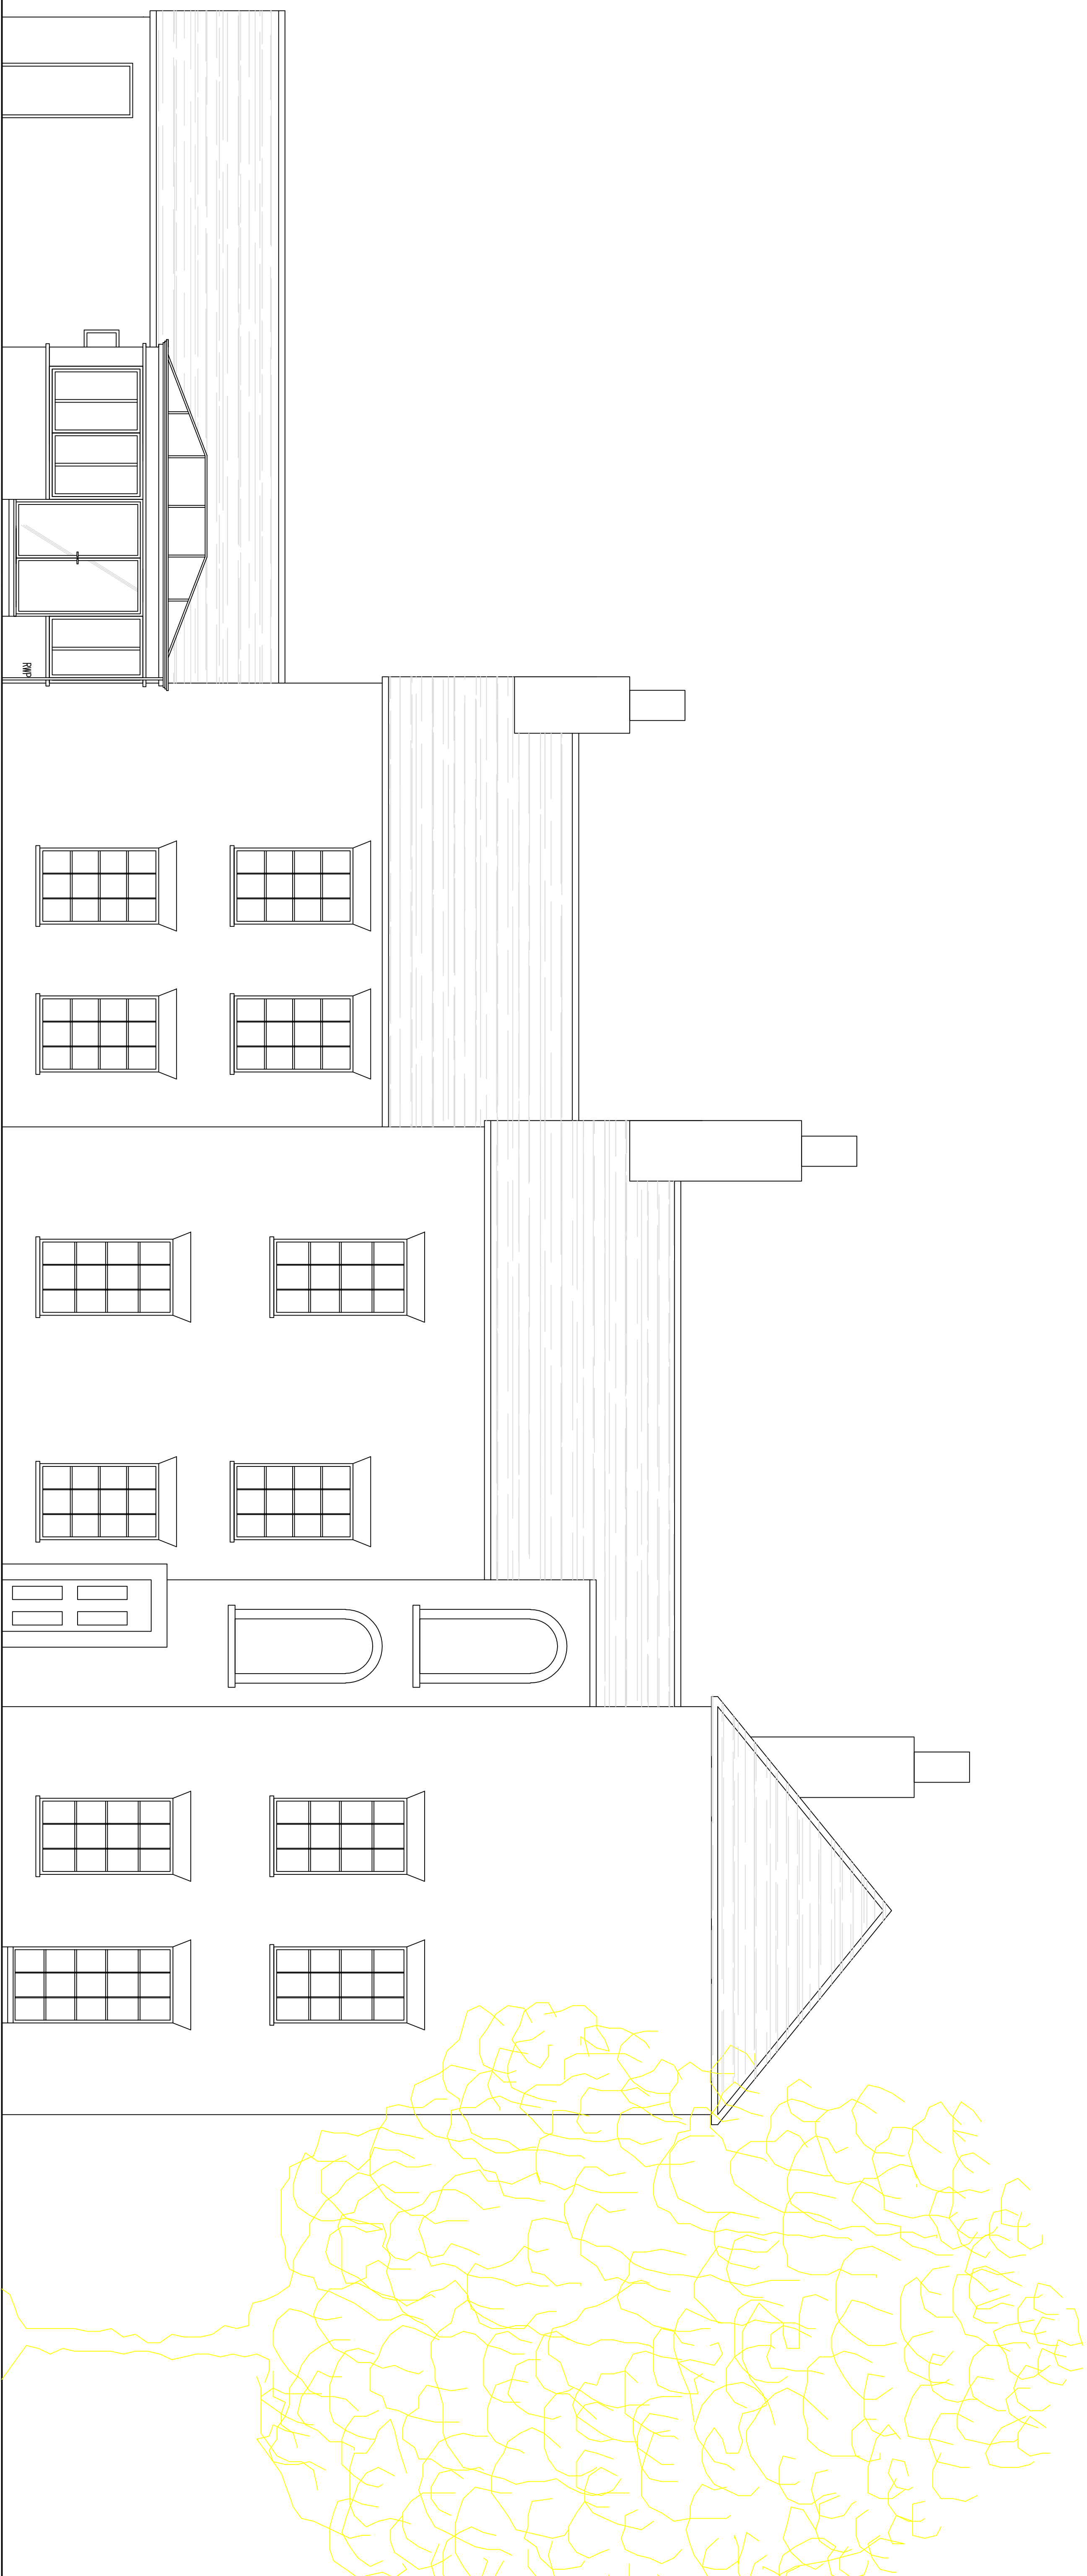

PROPOSED SOUTH EAST ELEVATION @1:50

SCALE BAR @1:50 @A1

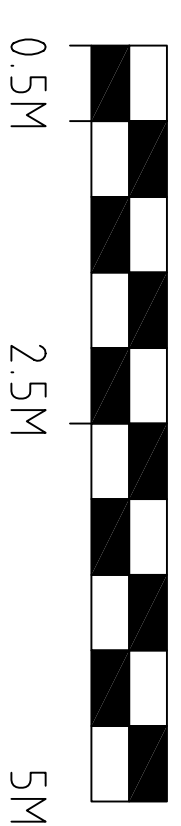

APC DESIGN & PLANNING

APC DESIGN & PLANNING			
apcdesignplanning@hotmail.com T. 01933 318622 M. 07786 656 363			
PRODUCT		SCALE	
Mr & Mrs Tyson St Nicholas House Deeping St Nicholas		1:50 @ A1	
PROPOSED SE ELEVATION		DATE	DRAWN
		Apr 15	APC
		PLANNING	STATUS
		REVISION	APC
		23/30-802	
		-	