


THIS DRAWING IS COPYRIGHT DIMENSIONS ARE NOT TO BE SCALED FROM THIS DRAWING
ELECTRONIC DATA IS NOT TO BE AMENDED/DELETED WITHOUT A CALVERT PERMISSION
ALL FIXINGS, TO BE DESIGNED BY APPROPRIATE SPECIALIST SUB-CONTRACTOR

Rev.	Description	Date	By
------	-------------	------	----

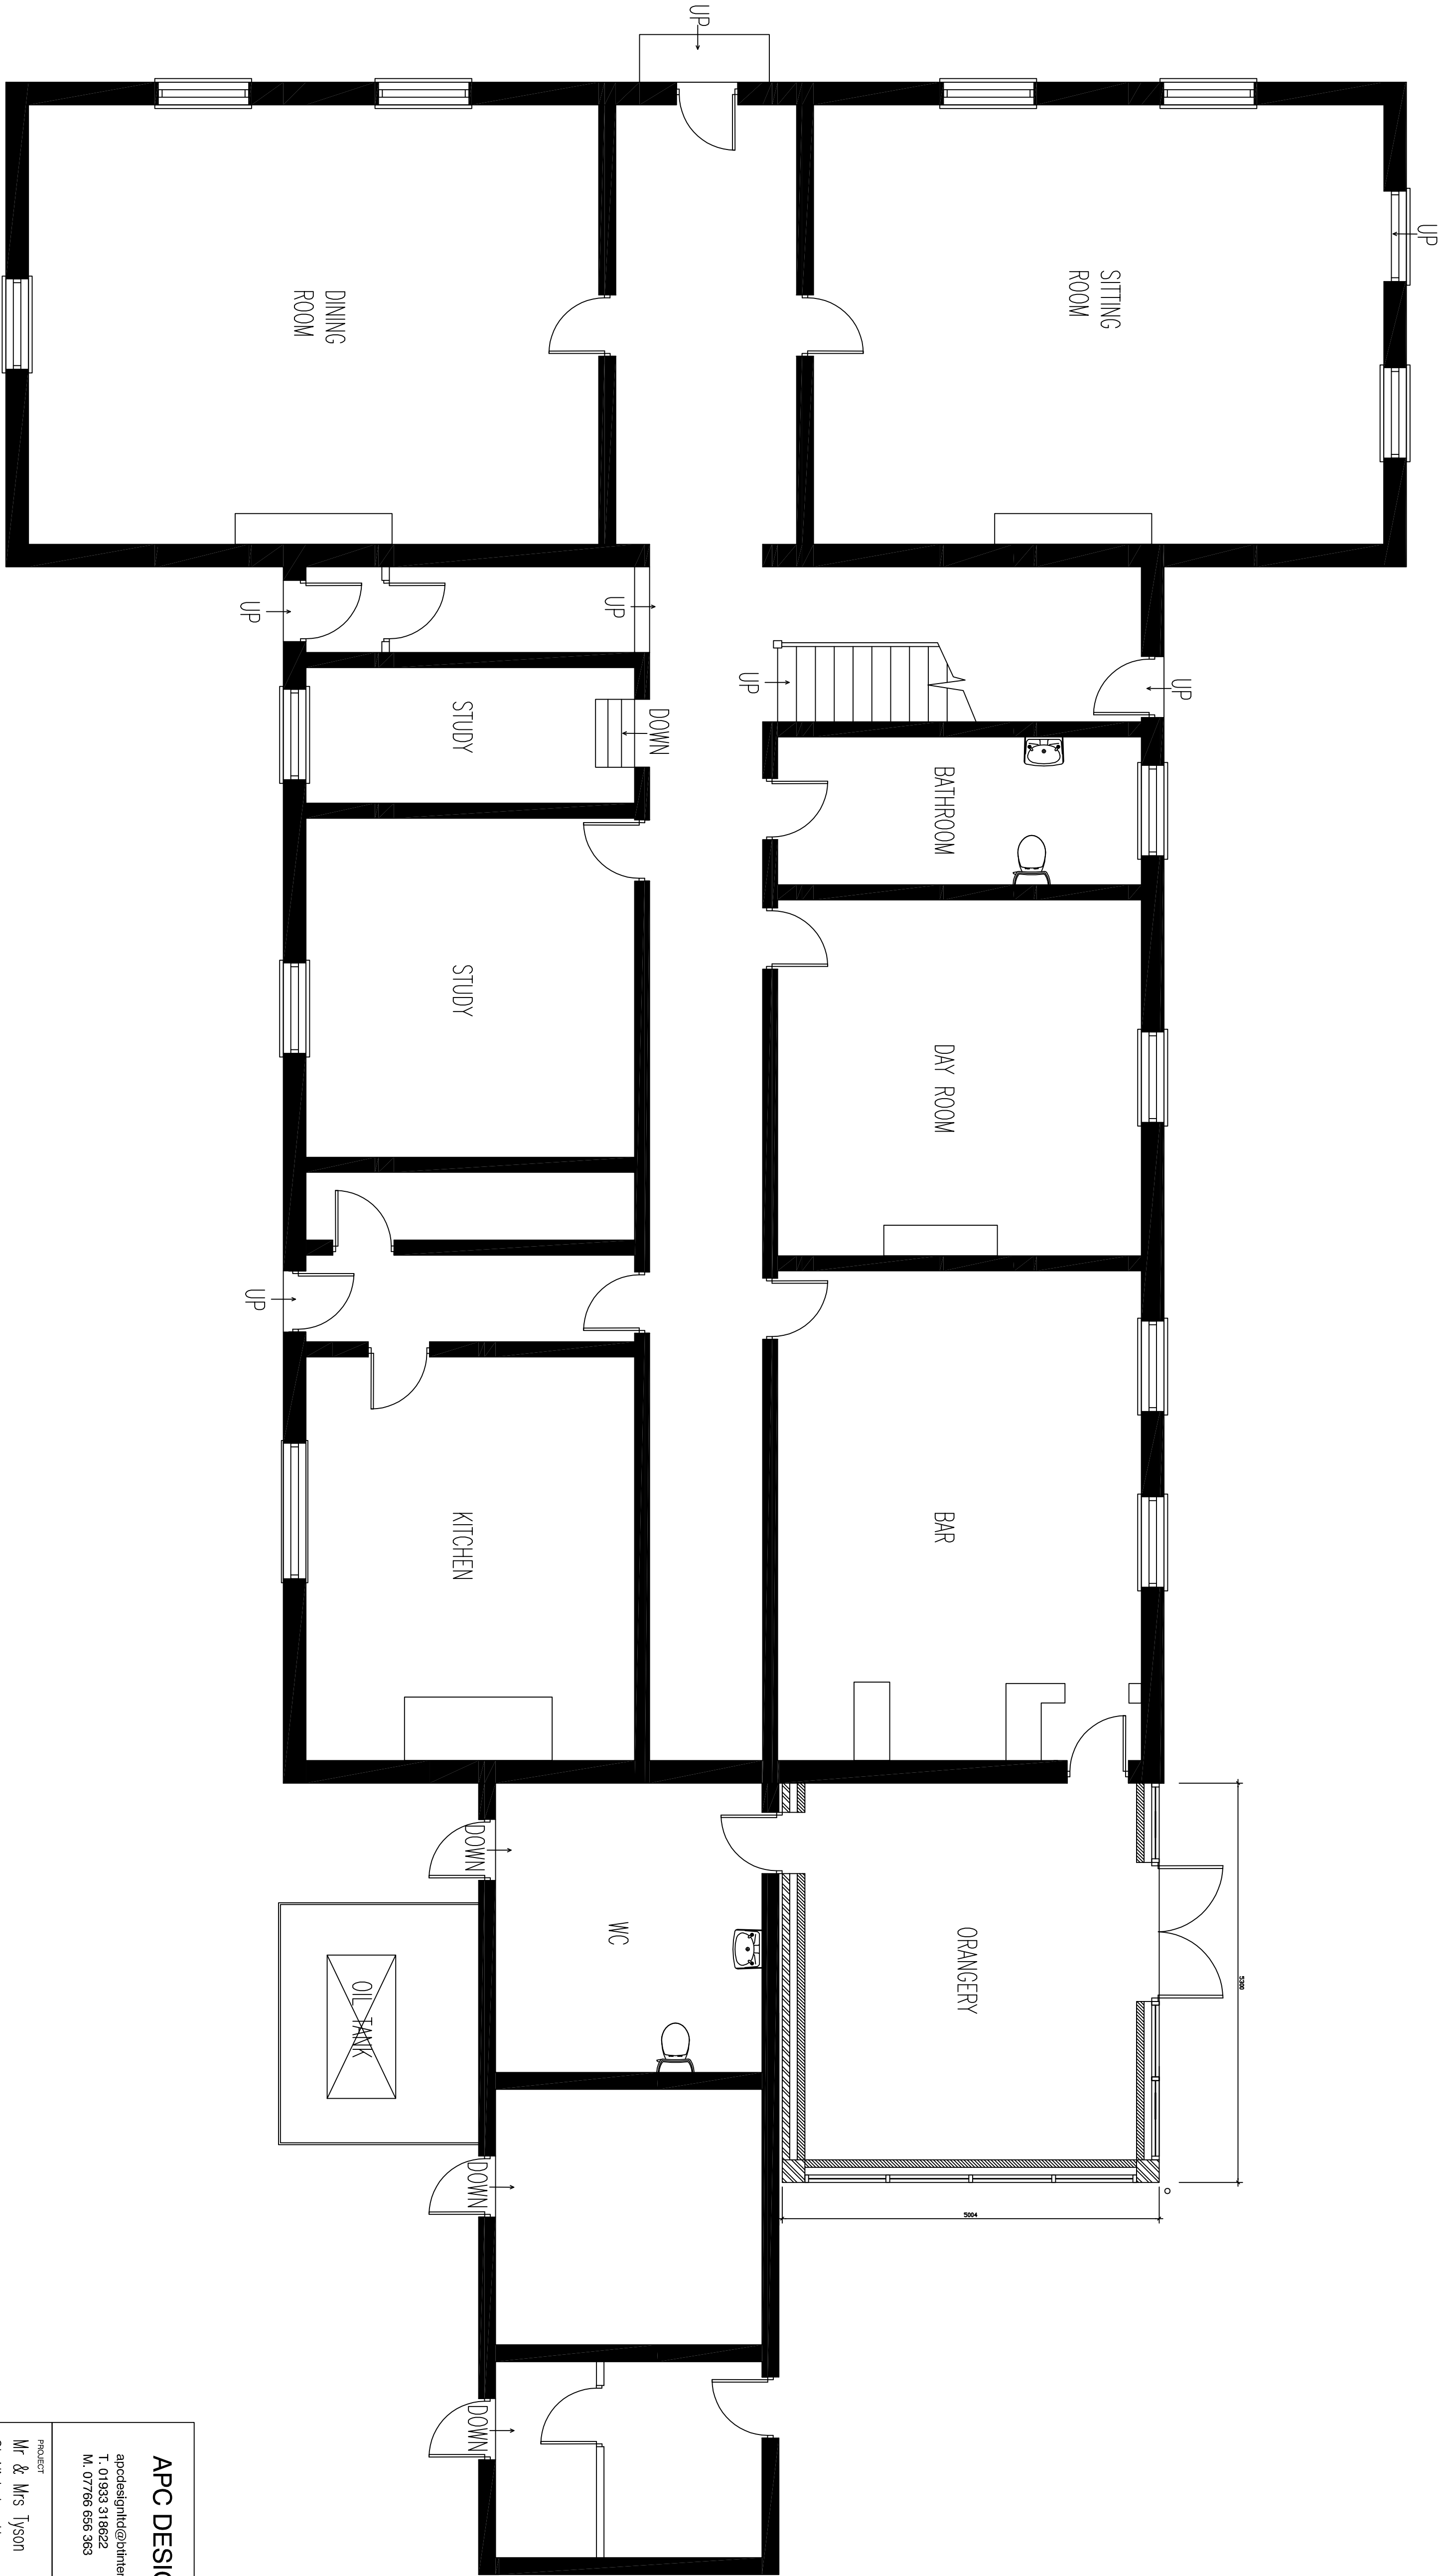

PROJECT			
Mr & Mrs Tyson St Nicholas House Deeping St Nicholas PROPOSED PLAN			
SCHEDULE		DRAWN	CHECKED
1:50 @ A1		APC	APC
DATE	STATUS		
Apr 15	PLANNING		
DRAWING NO.	PERSON		
23130-801	—		