




SECTION E-E
1:25

Drawing 3.

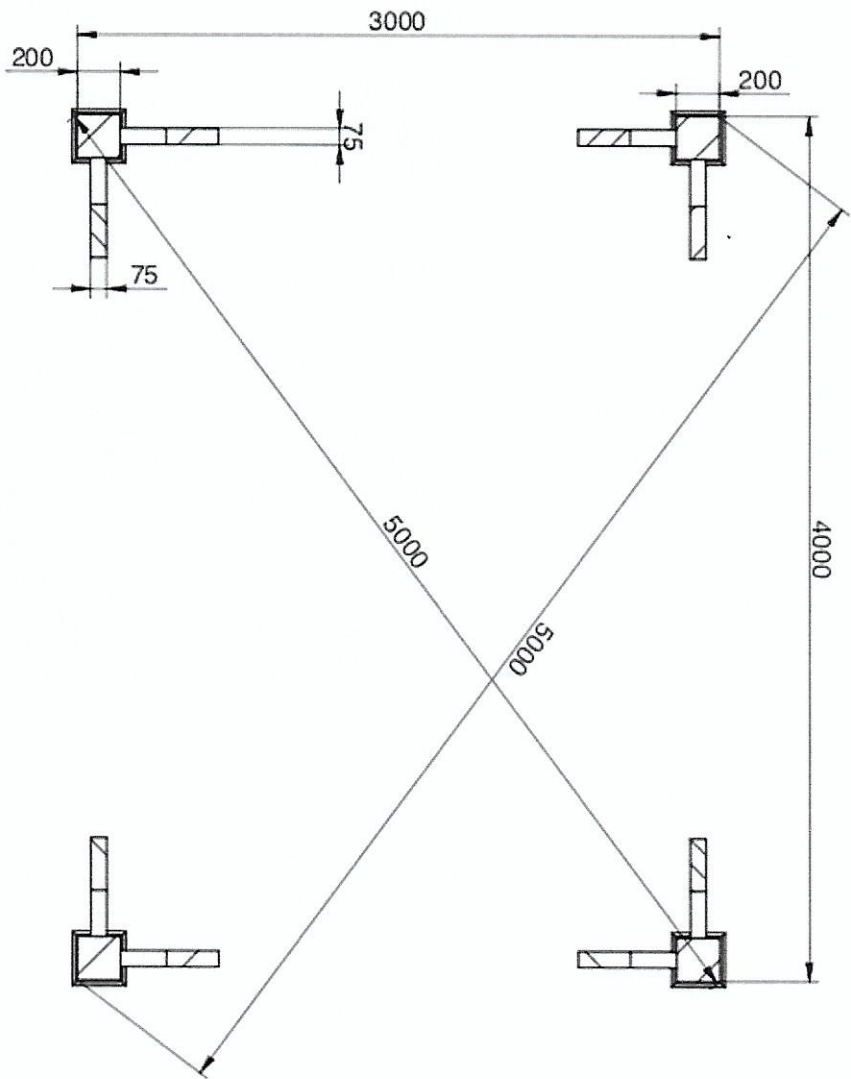

Title		Oak gazbo Ref: JG Carpentry	
30x40		2024 406 11012021	
1:1	1:1	1:1	1:1
2024 406 11012021			