




Oak gazebo Ref JG Carp...

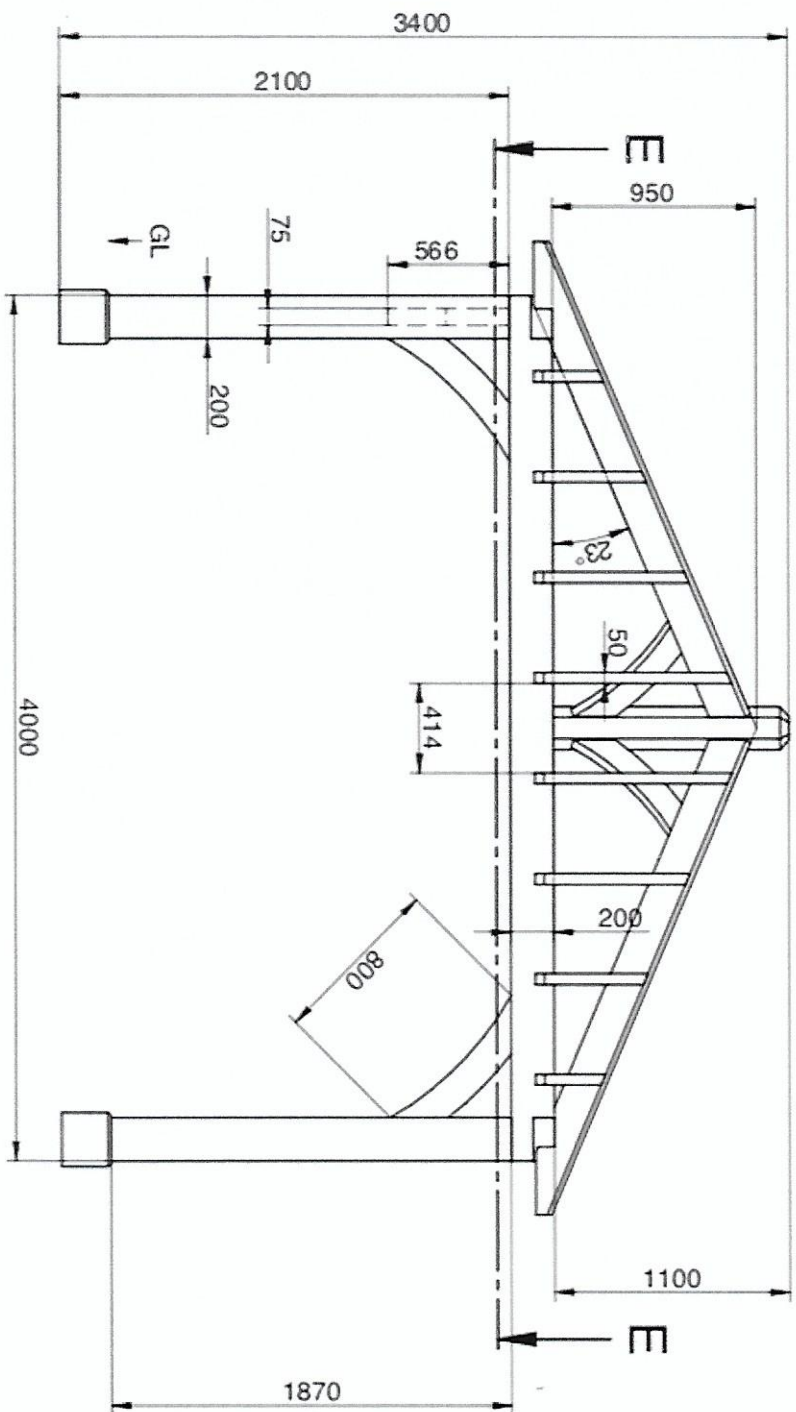

Drawing 1