



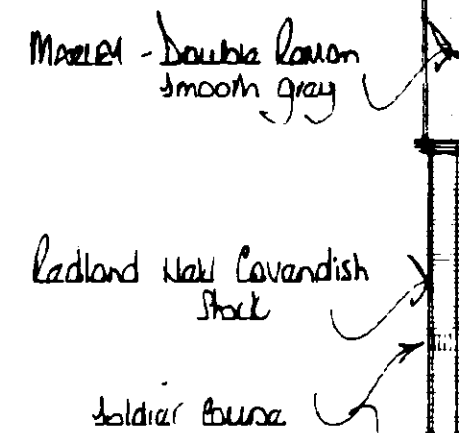

S. east

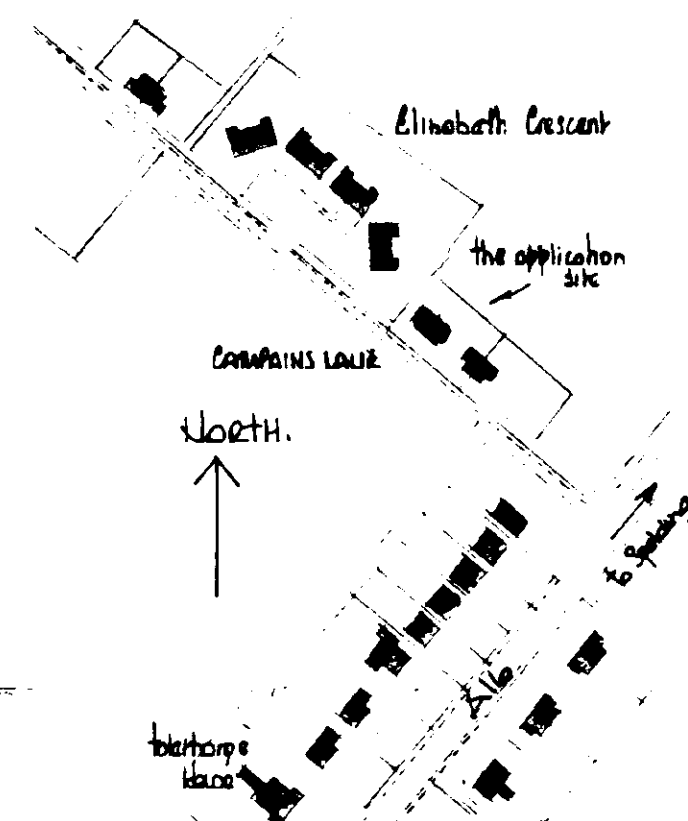

A	Jan 46	but completed
	Date	Revisions

© copyright

**East
Midlands
Design
Associates**



**"Willow Lodge",
Horseshoe Road,
Spalding,
Lincs. PE11 3JA
Tel: Spalding (0775) 767968**

Client

MR. E. TINSLEY

Job Title	
-----------	--

PROPOSED DEVELOPMENT AT
CAMPAIL'S LAKE
DEERING ST NICHOLAS

Drawing Title

hau. elevations

Scale 1:100


Date Feb 95

Drawn by	1:100
----------	-------

Drq. No

No. 95/09/01


Rey

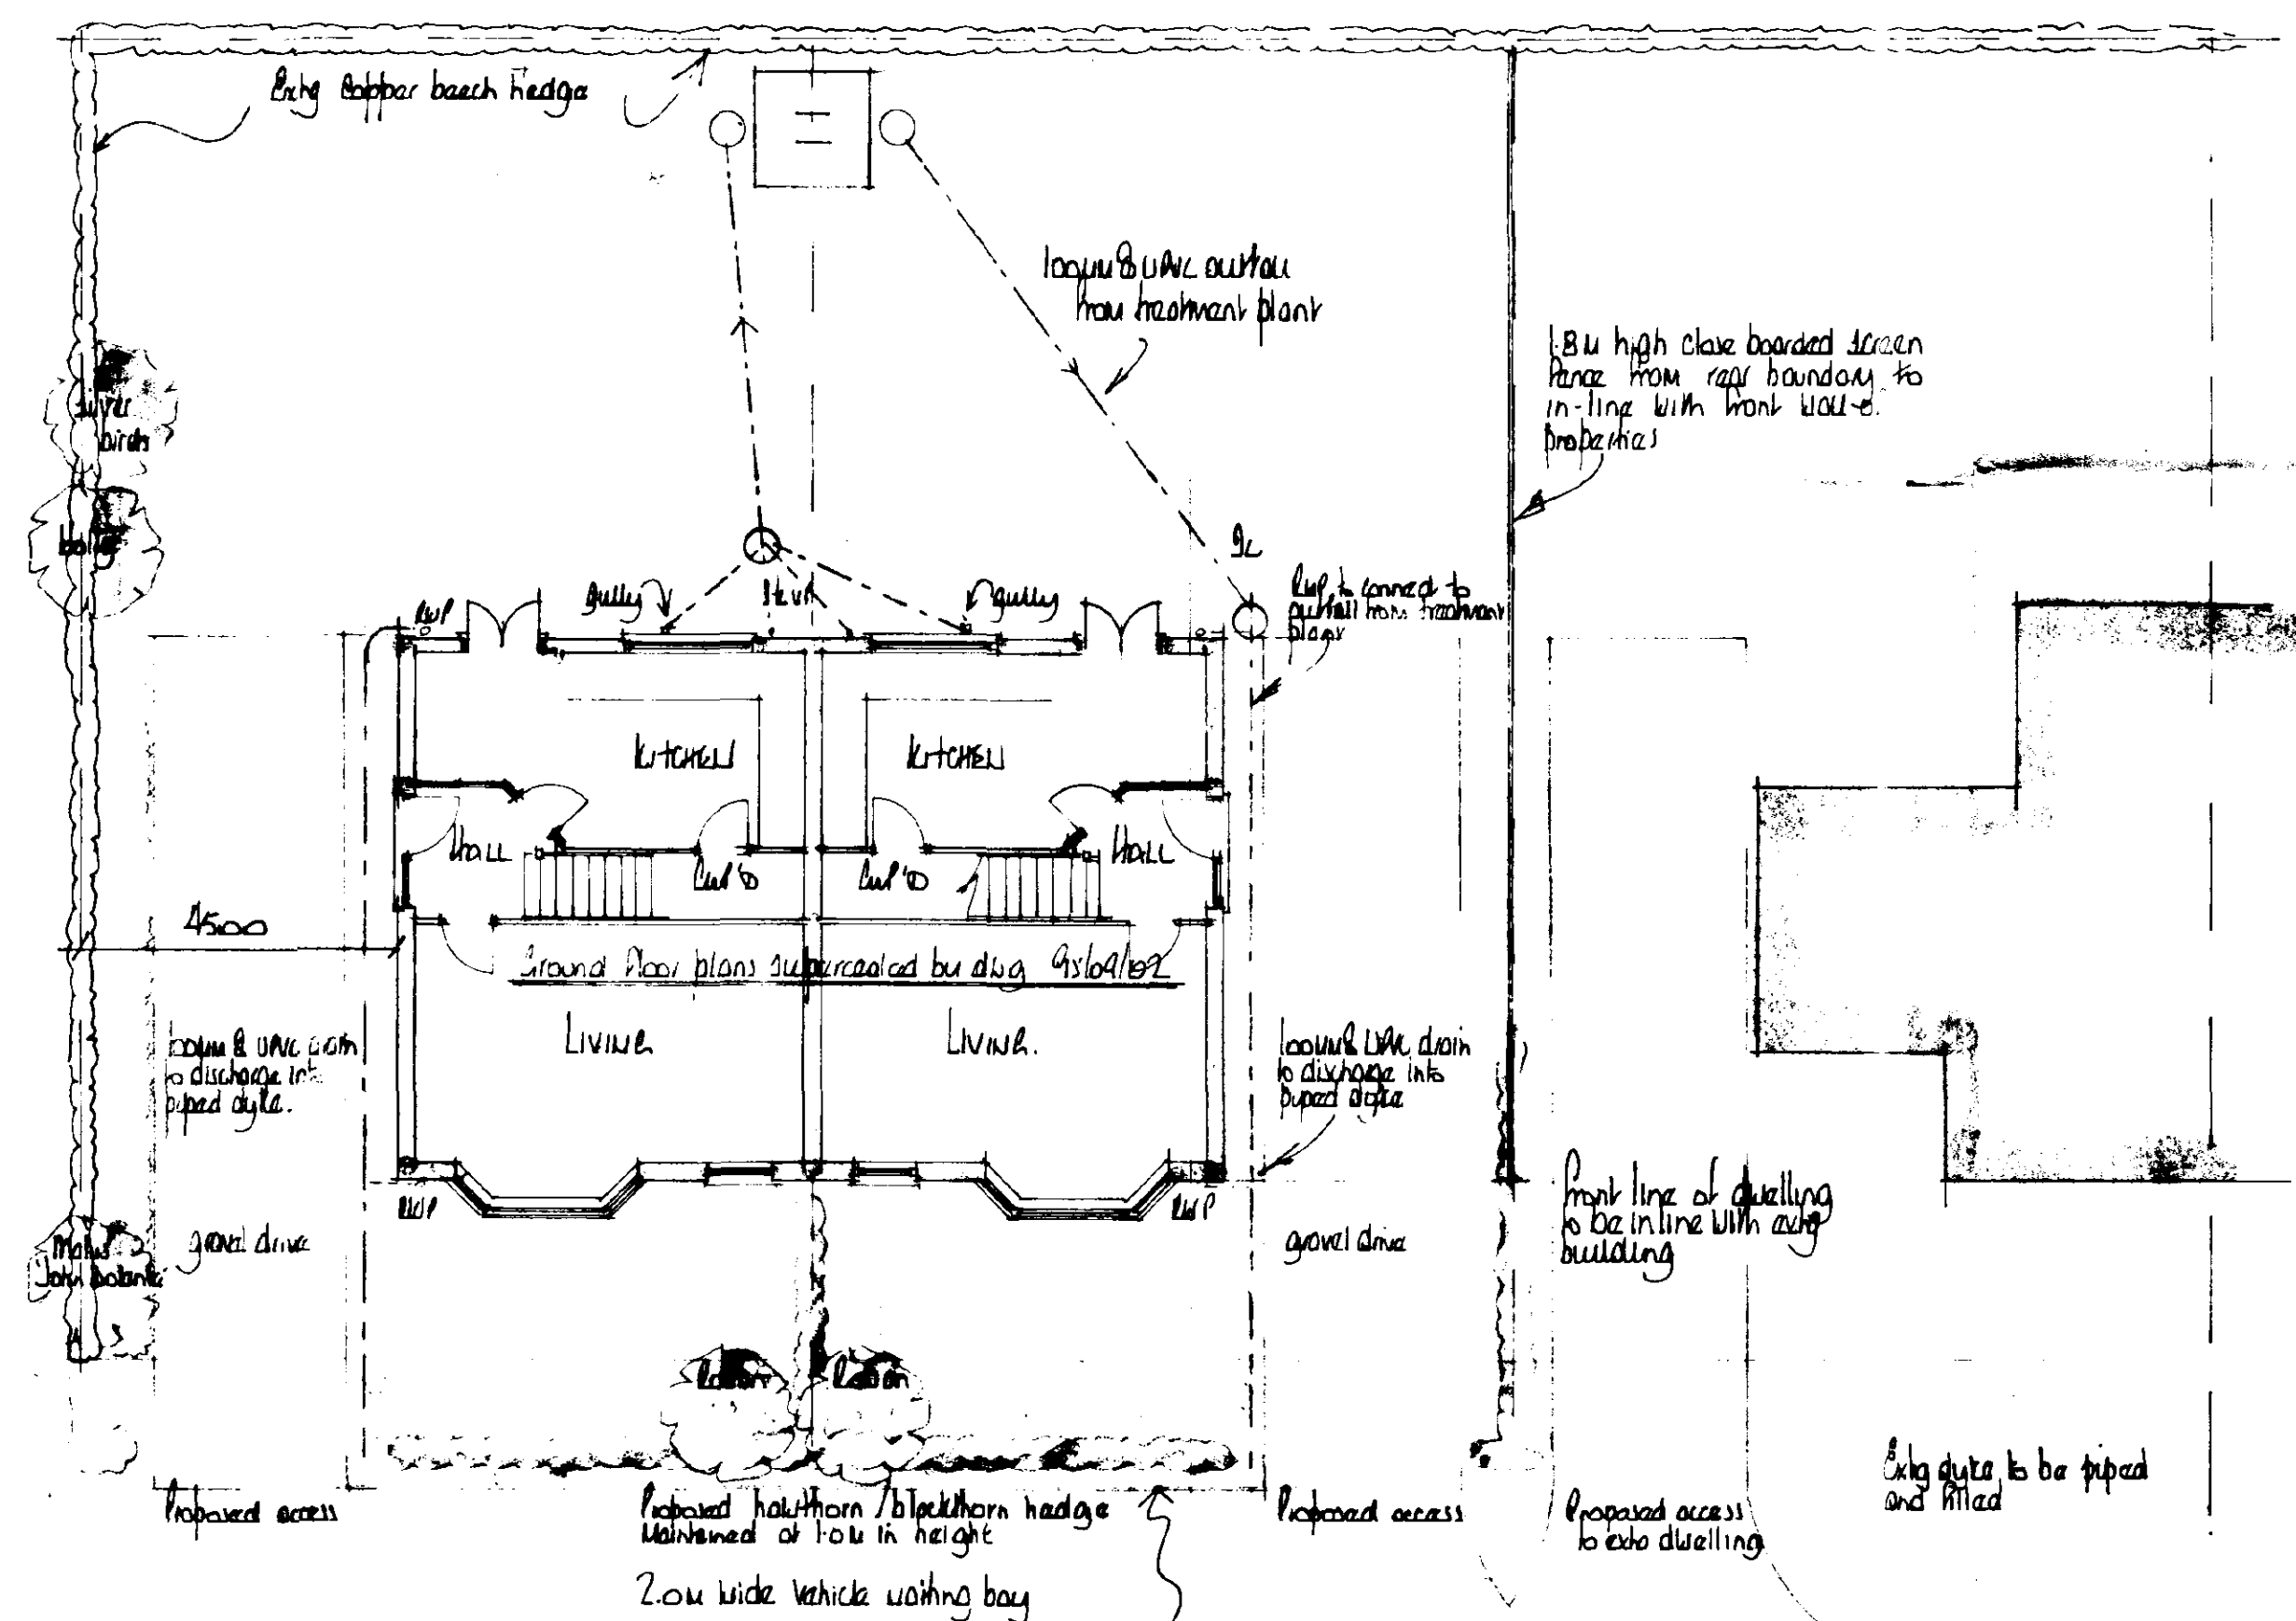

ground floor

50x152 Conc. edging kerb bedded in 230x150 concrete haunching
40mm hot rolled asphalt wearing course
100mm dense bitumen macadam base course
Sub-base of Type 1 or 2 aggregate - thickness to be determined
on site conditions

trees to be 1.8u high when planted
 hedge to be hawthorn/blackthorn mix - 50/50 with
 plant a 30cm db in two rows 30cm apart.

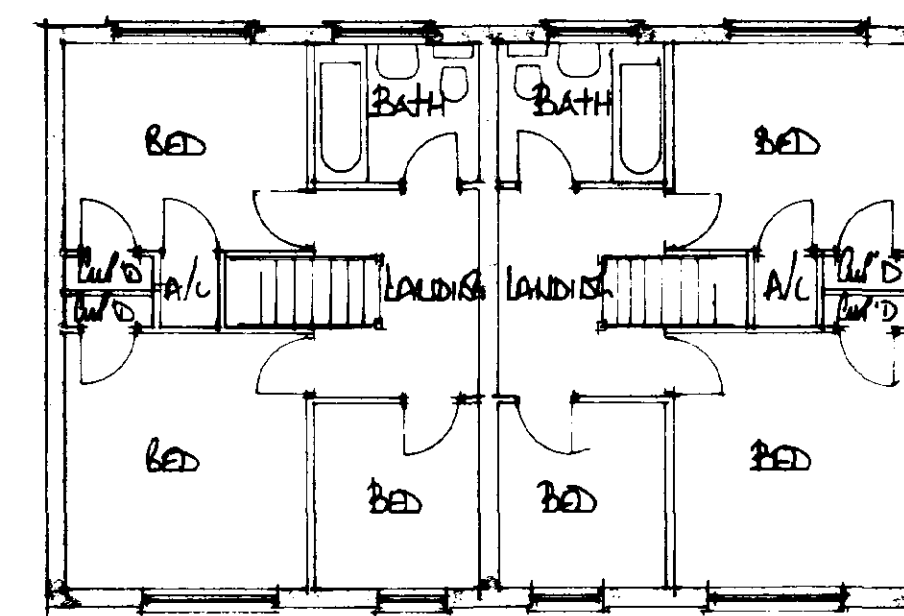

first floor


 26 JUN 1996
 Ref: 059/96.