




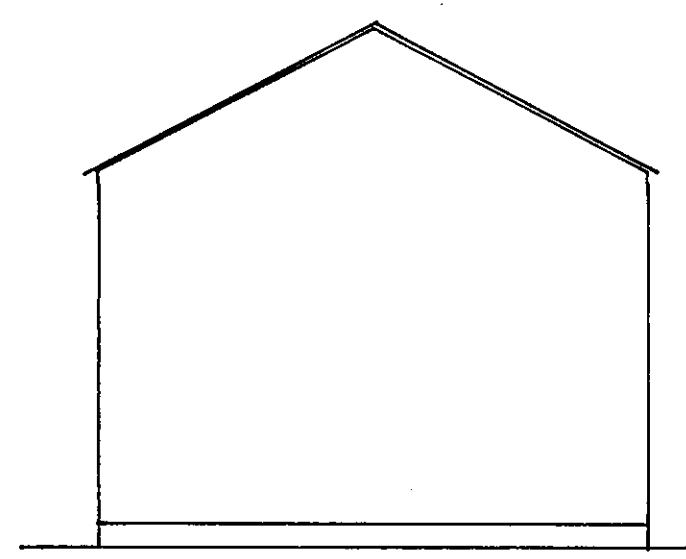


PROPOSED SIDE ELEVATION 1:50

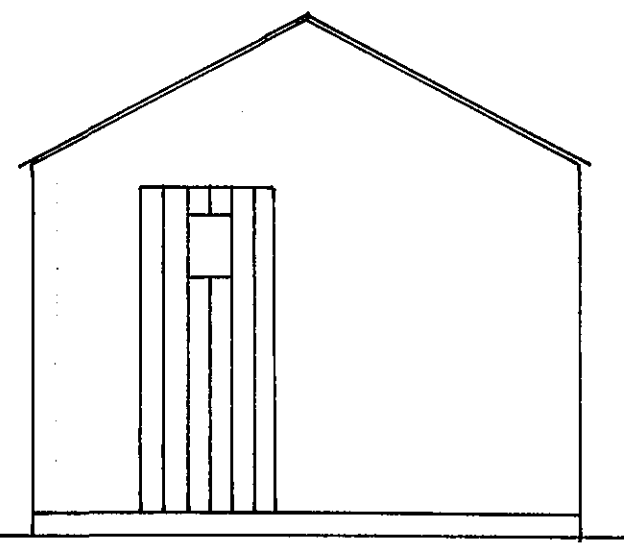

PROPOSED SIDE ELEVATION 1:50

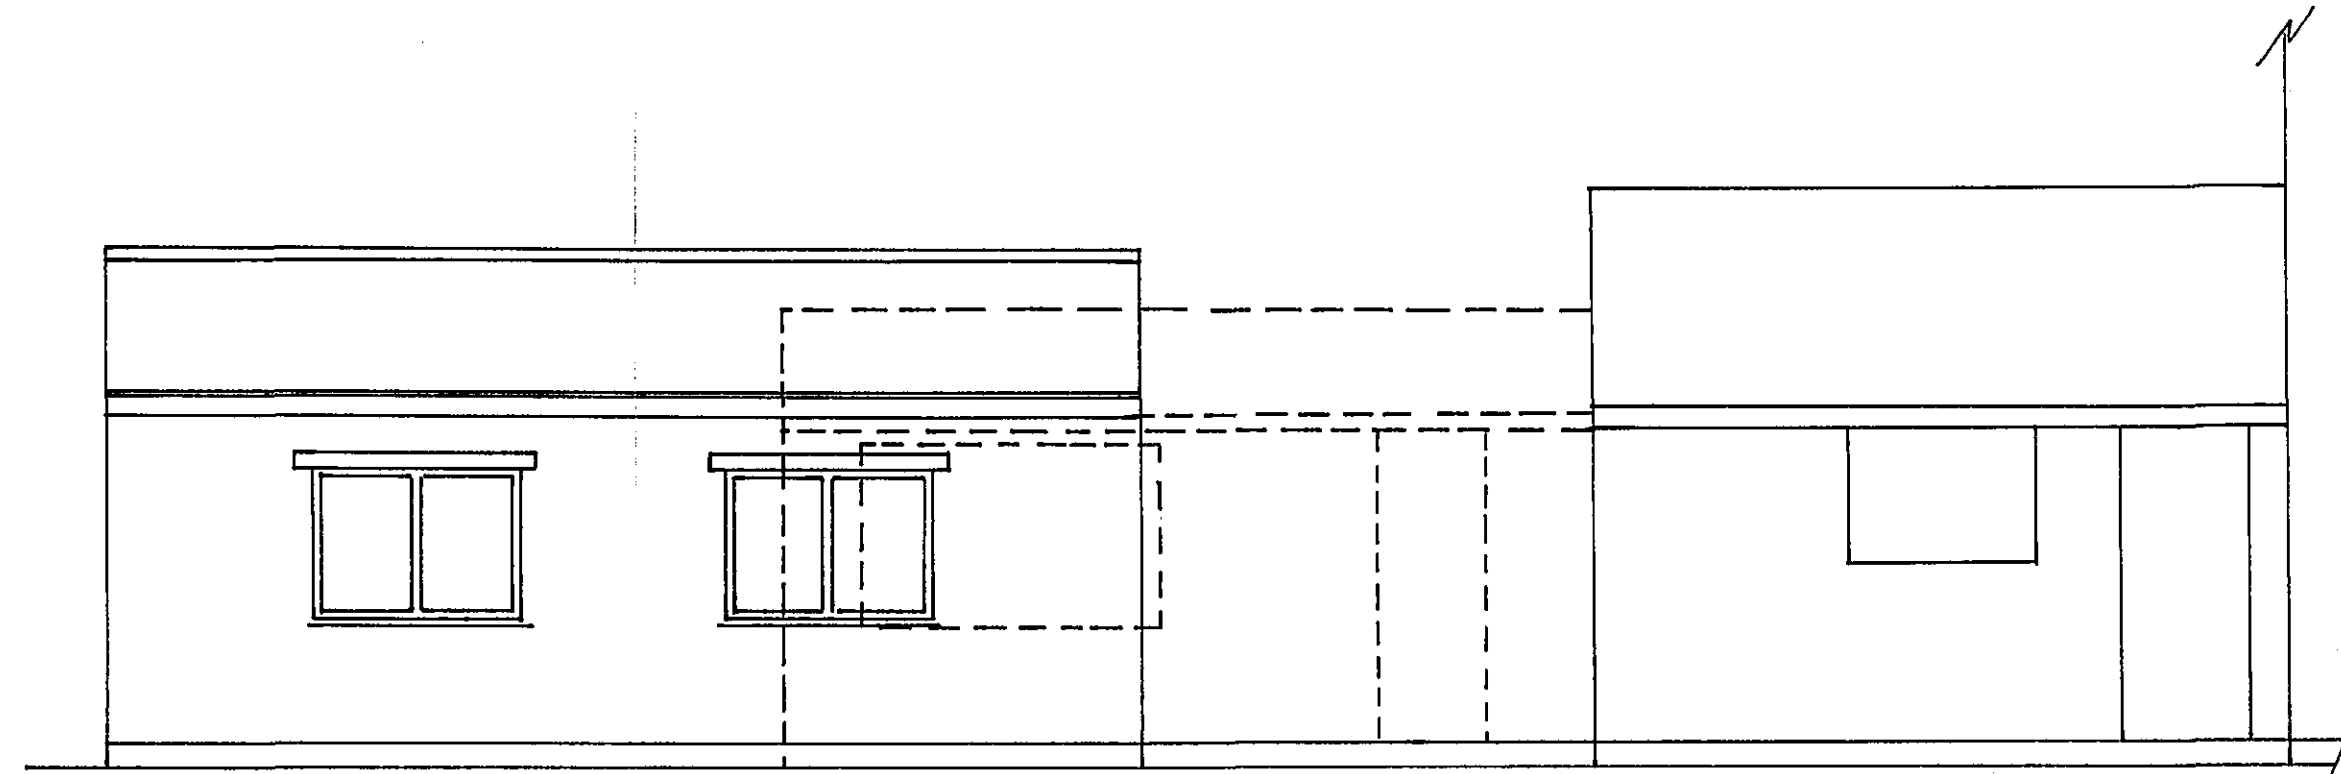


EXISTING / PROPOSED ELEVATION 1:50

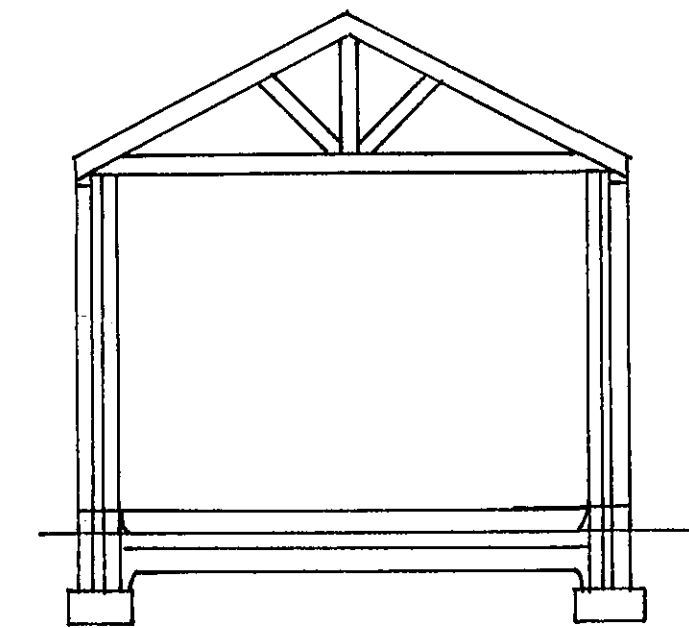

A-A

HARD CORE
JALUITS

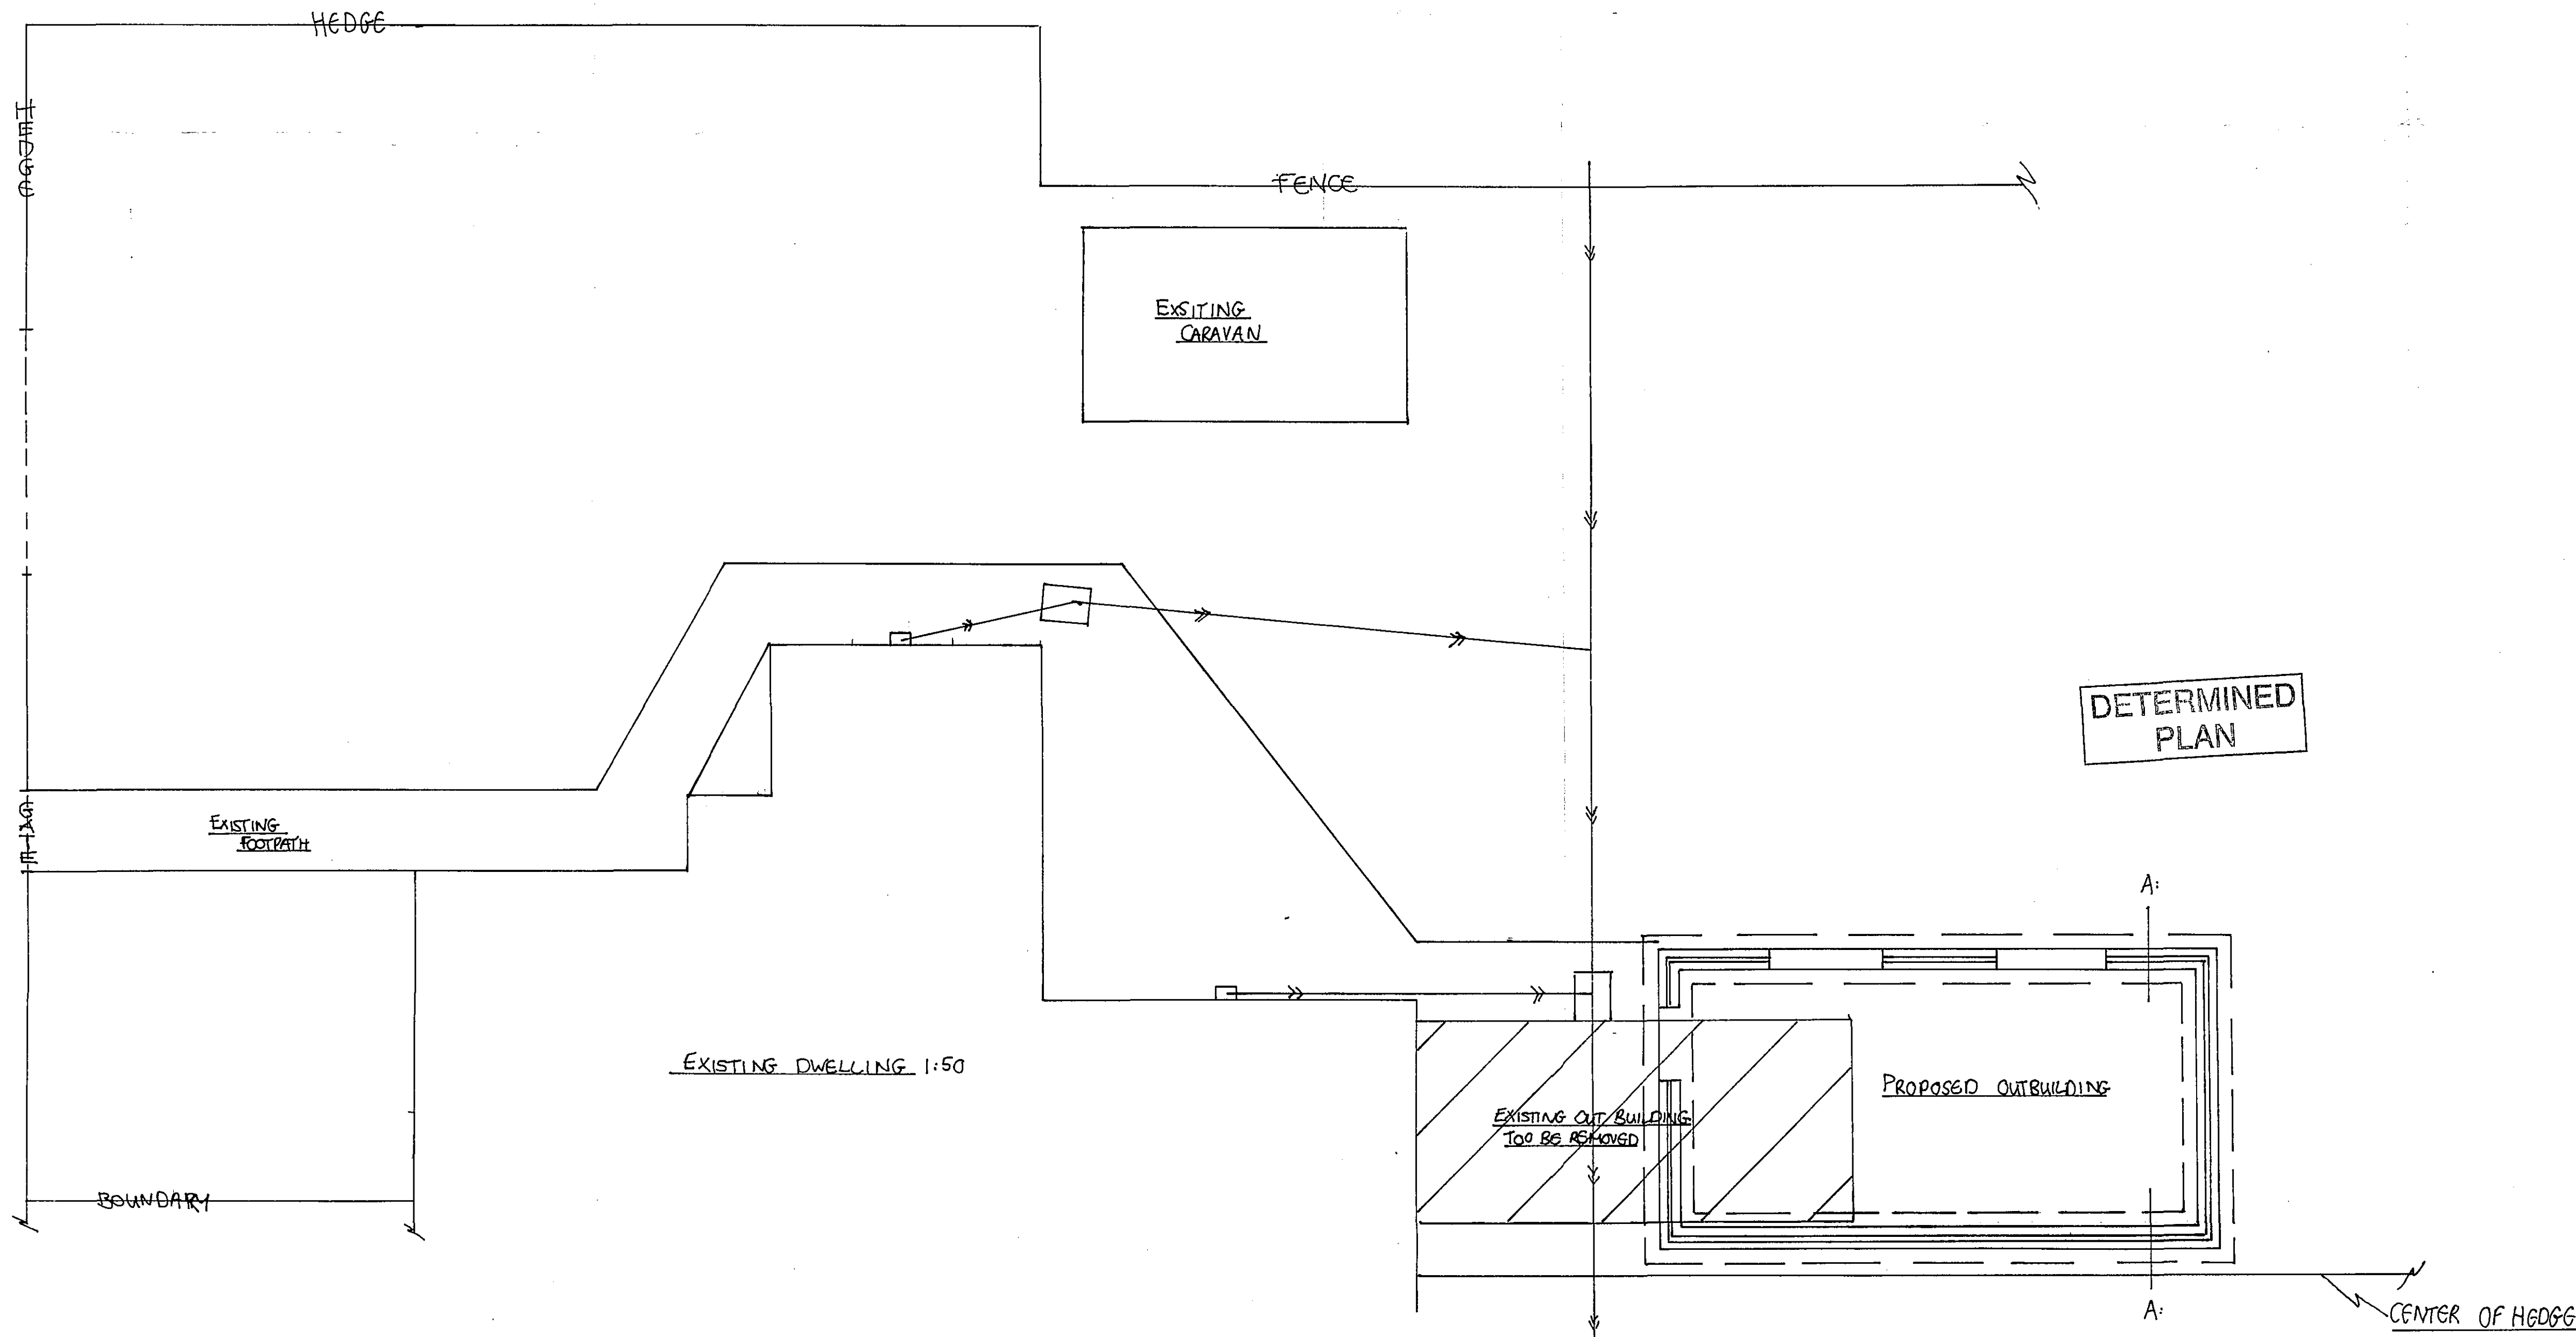

SPC
Planning & Development
04 MAY 2005
Ref: 0595/05

EXISTING AND PROPOSED LAYOUT AND ELEVATIONS @ 3 CORONATION AVENUE, DESONG ST NORTH, LINDSAY
DRAWN BY KATH BAKER DESIGN & MANAGEMENT TEL/FAX 01205 750775
ALL DRAWINGS ETC ARE SUPPLIED SUBJECT TO KBD'S STANDARD CONDITIONS WHICH ARE AVAILABLE ON REQUEST.

©Copyright KATH BAKER 05/05