



LANDSCAPING LEGEND	
	EXISTING LANDSCAPING TO BE RETAINED
	HEATHLAND & SHRUB - MIXED SCRUB (LOW LEVEL PLANTING)
	GRASS MIX A
	ATTENUATION POND
	PROPOSED SMALL TREES (SEE ADJACENT MIX)
	PROPOSED MEDIUM TREES (SEE ADJACENT MIX)
	PROPOSED LARGE TREES (SEE ADJACENT MIX)

PROPOSED SMALL TREES	
Species	Notes
Acer Campestre 'Elegant'	Selected from Species List
Betula Pendula 'Fastigiata'	
Crataegus Monogyna 'Hawthorn'	
Fagus sylvatica 'Beech'	
Malus SPP	
Prunus Padus 'Bird Cherry'	
Prunus x Subhirtella 'Autumn Cherry'	

PROPOSED MEDIUM TREES	
Species	Notes
Acer Campestre 'Field Maple'	Selected from Species List
Alnus Glutinosa 'Alder'	
Betula Pendula 'Jacquemontii'	
Fagus sylvatica 'Beech'	
Quercus Robur 'English Oak'	
Tilia Cordata 'Small-leaved Lime'	

PROPOSED LARGE TREES	
Species	Notes
Castanea Sativa 'Sweet Chestnut'	Selected from Species List
Tilia Platyphyllos 'Large-Leaved Lime'	
	Standard Heavy BR 12-14cm Girth


HEATHLAND & SHRUB - MIXED SCRUB (LOW LEVEL PLANTING)	
Species	Notes
Acer Campestre 'Field Maple'	All specimens to be in 3L pots Planted in irregular shaped groups at a density of 3no plants per linear meter
Corylus Avellana 'Hazel'	
Euonymus Europaeus 'Spindle'	
Ilex Aquifolium 'Scotica Aureomaculata'	
Prunus Spinosa 'Blackthorn'	
Rhamnus Catharticus 'Buckthorn'	
Viburnum Opulus 'Guelder Rose'	

NATIVE HEDGING MIX		
%	Species	Notes
15	Acer Campestre 'Field Maple'	Plant at 4 plants / meter in double staggered row, species mix at random.
15	Carpinus Betulus 'Hornbeam'	
25	Crataegus Monogyna 'Hawthorn'	Bare root plants.
10	Pinus Sylvestris 'Scot's Pine'	
25	Prunus Spinosa 'Blackthorn'	
10	Rosa Canina 'Dog Rose'	

GRASS MIX A - 'EMORGSGATE SEEDS' EG1	
To be planted with 'Emorgate Seeds' EG1 General Purpose Meadow Grass Mixture	
Suggested Sowing Rates:	
50kg/ha	20kg/acre
5g/m ²	
EG1 is a combination of low growing grasses that produce a short, open 'flower-friendly' sward. This grass mixture has many applications in low maintenance naturalistic areas.	
Ground Preparation Select ground that is not highly fertile and does not have a problem with perennial weeds. First remove any weeds using repeated cultivation. Then plough or dig to bury the surface vegetation, harrow or rake to produce a medium till, and roll, or tread, to produce a firm surface.	
Sowing Best sown in the autumn or spring, but can be sown at other times of the year if there is sufficient warmth and moisture.	
The seed must be surface sown and can be applied by machine or broadcast by hand. To get an even distribution and avoid running out, divide the seed into two or more parts and sow in overlapping sections. Do not incorporate or cover the seed but firm in with a roll, or by treading, to give good soil/seed contact.	
Refer to 'Emorgate Seeds' EG1 General Purpose Meadow Grass for further information regarding management.	

MANAGEMENT PLAN & MAINTENANCE SCHEDULE		
Task	Time of Year	Frequency
Trees		
Inspection of mature trees	March-September	Annually
Selective felling of over mature/declining species	October to February	As required
New planting to broaden/replace diversity of tree stock	October to March	Annually
Other works - removal of debris trapped in branches etc.	As necessary	Annually
Removal of self seed seedlings	January	Annually
Selective thinning and pruning to be undertaken to ensure there is sufficient light through the tree canopy	As necessary	As required
Hedges		
Trimming	April to October	5 times
Re-shaping	Hard prune Oct-Feb	Annually
Chemical weed control along base	In winter & summer only when other methods have failed	Annually
Fertilising	Spring	Annually
New Planting	October-March	Annually
Litter/Debris	Throughout	Daily
Watering	As necessary, depending on weather	
Amenity Grass		
Grass cut, leave on site, trim edges and collect clippings	May-September	As required
Fertiliser-Spring	April-October	Every 2 weeks
Fertiliser-Autumn	April	Annually
Scarification	October	Annually
Spiking	March	Annually
Reforming of edges to paths and planting	Autumn	Twice Annually
	Autumn	Annually

BOUNDARY TREATMENTS	
Black Metal Railings to 1.2m	
1.8m Close Boarded Timber Fence	
1.2m Close Boarded Timber Fence	
1.8m Masonry Boundary Wall comprising facing brickwork	
0.6m Timber Knee Rail Fence	
Hedgerow	

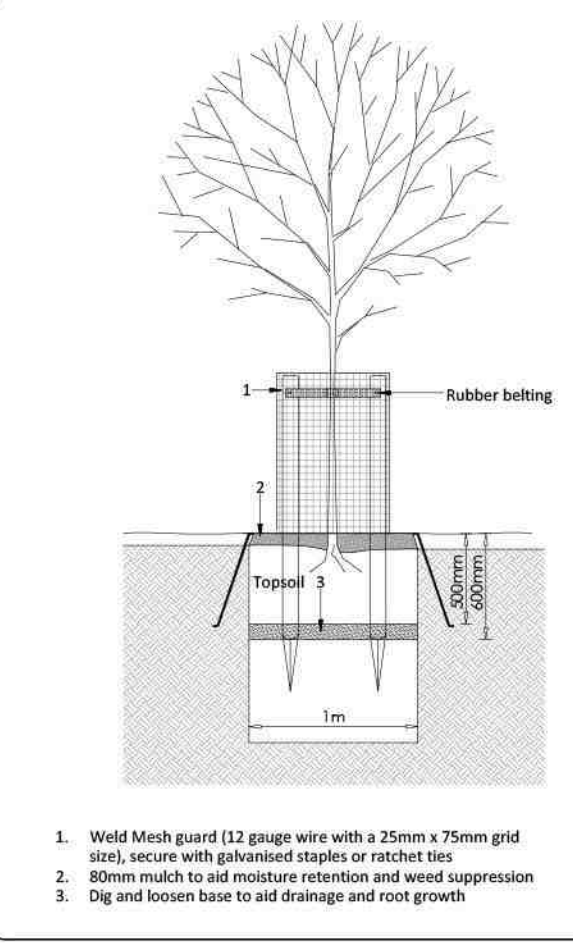

1. Weld Mesh guard (12 gauge wire with a 25mm x 75mm grid size), secure with galvanised staples or ratchet tie
2. 80mm mulch to aid moisture retention and weed suppression
3. Dig and loosen base to aid drainage and root growth