


Contractor to check all Dimensions on site prior to ordering materials / commencing work.Do Not Scale from this Drawing - If in doubt then please ask

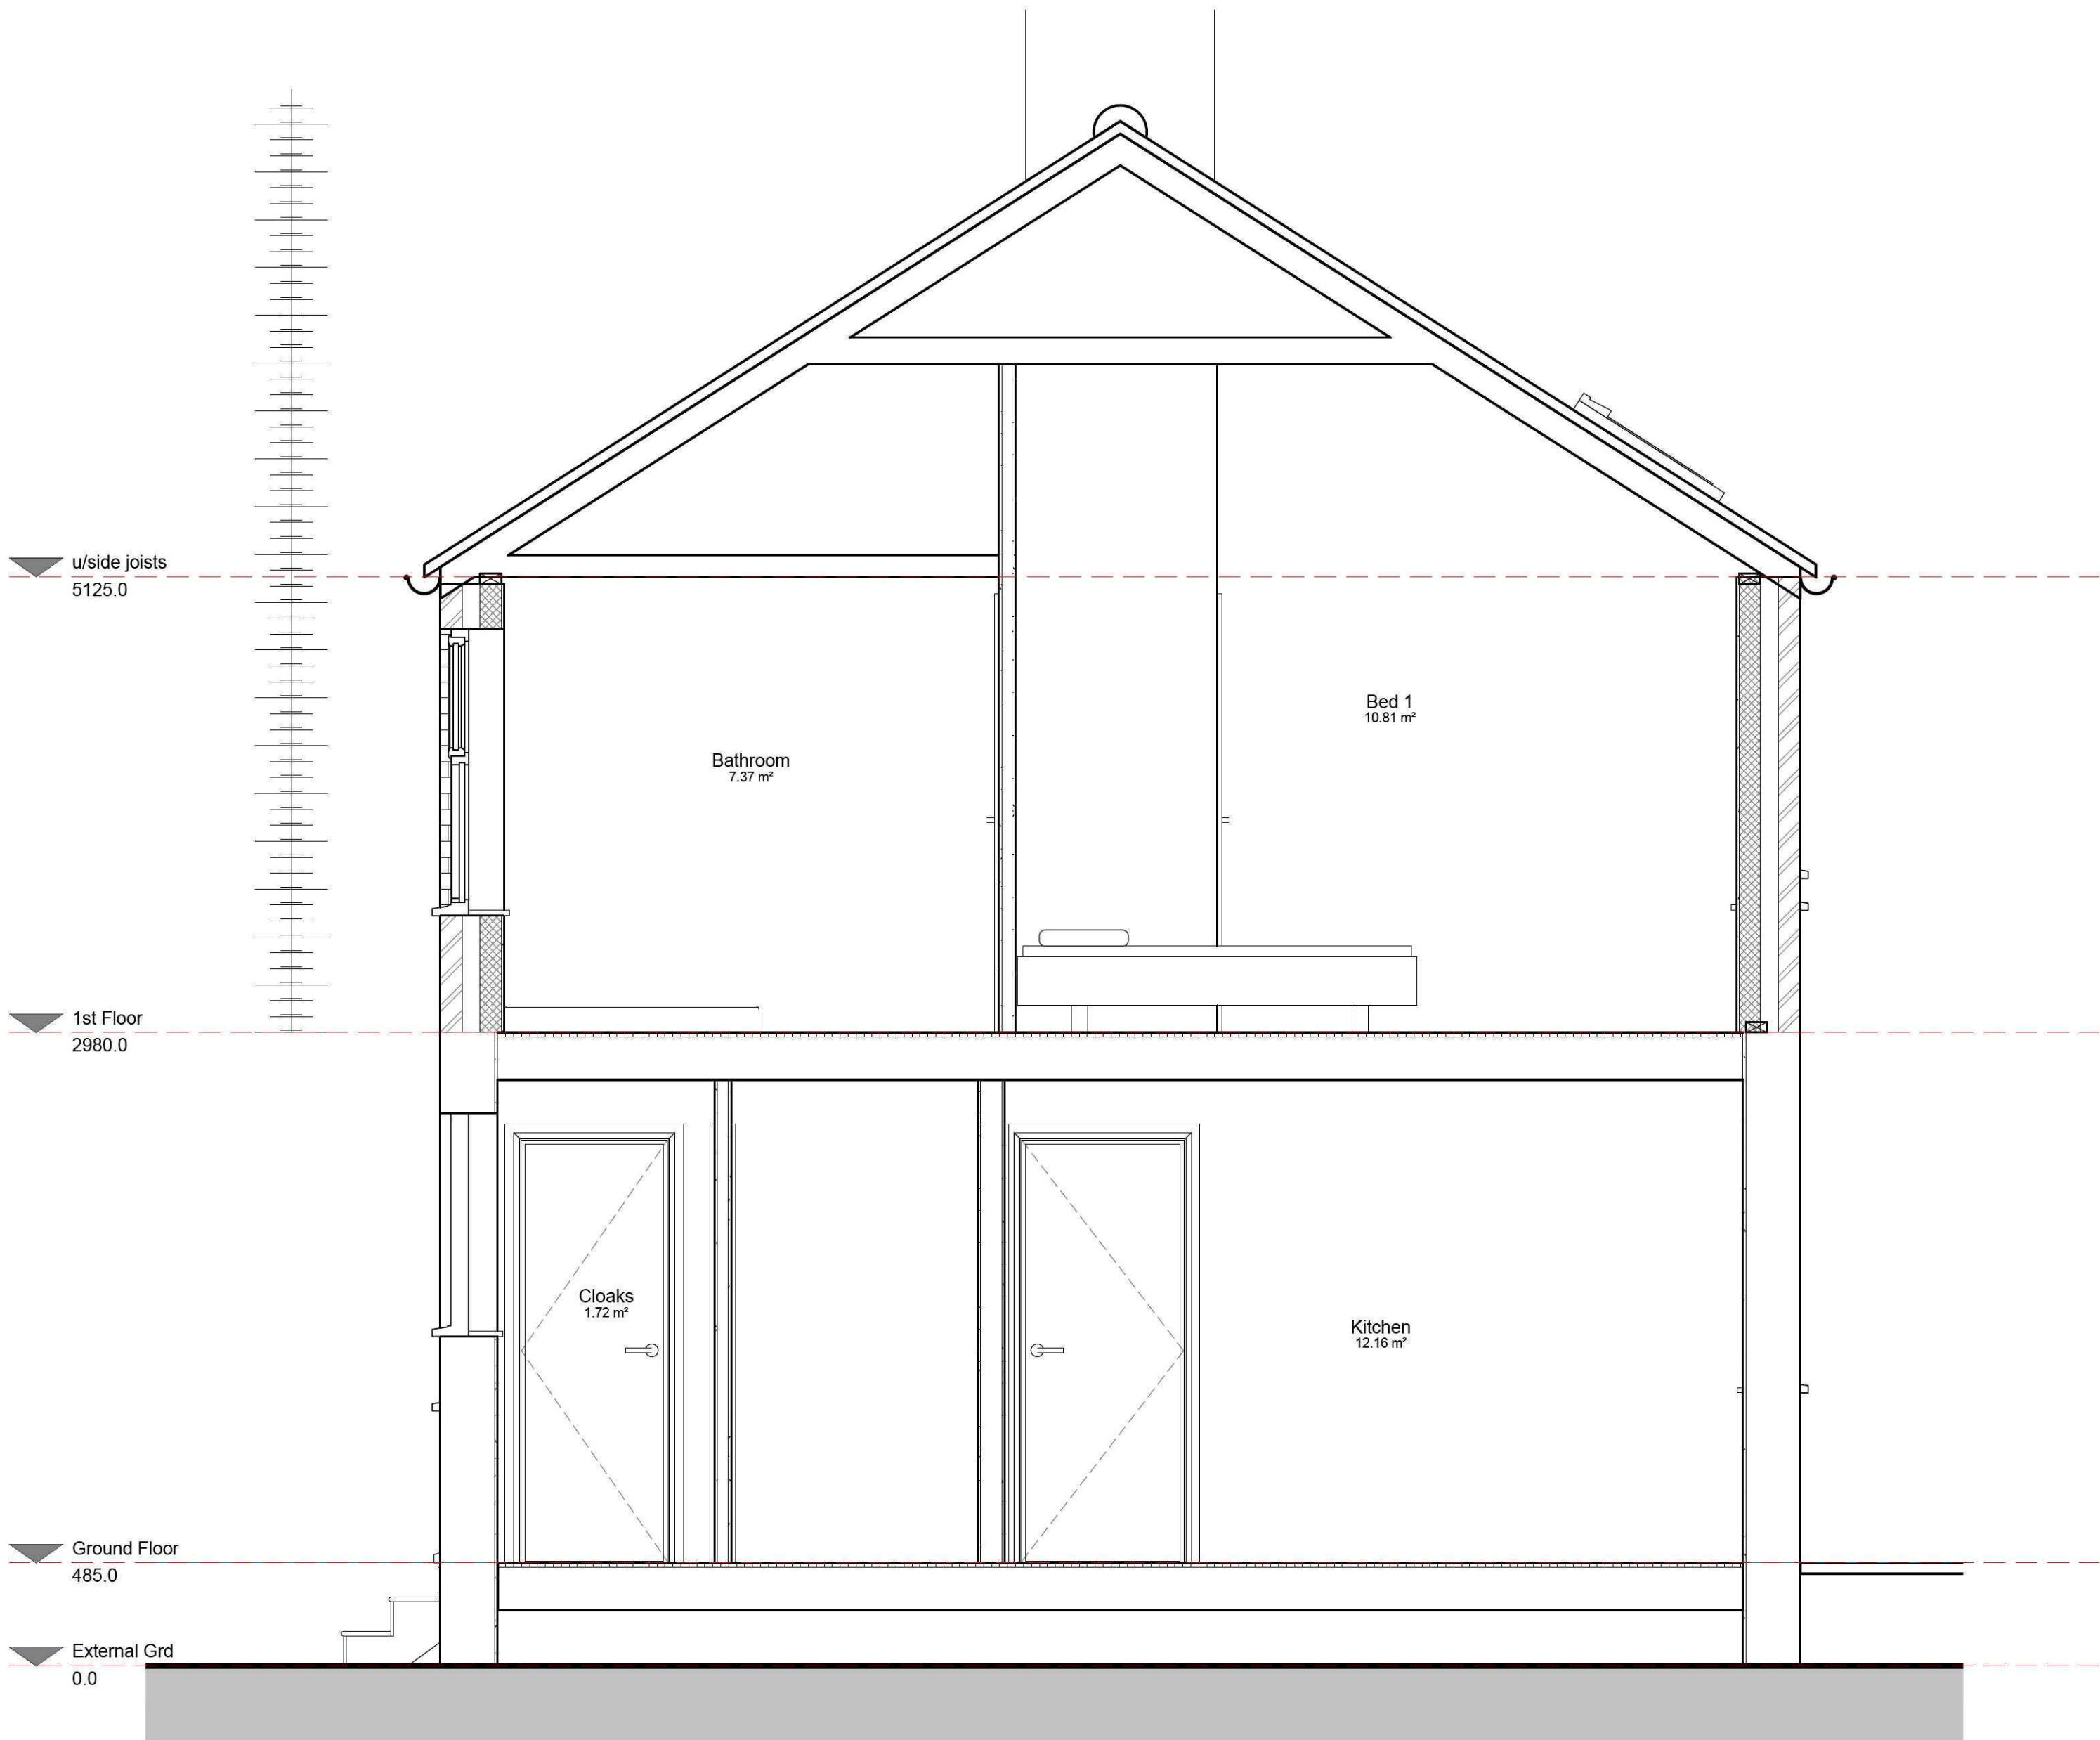

1 Section 3
1 : 25

GENERAL CONDITIONS
Contractors are responsible for checking all dimensions on site when work commences and before ordering any materials. Any discrepancies should be brought to the attention of the Client for remedial action before commencing further.
All materials not specified to be of a standard suitable for the work proposed and be fit for purpose. All work to be in accordance with good building practise and all necessary BS codes for Workmanship on Building Sites.

A - 16.08.11 - Amended to suit Client

Revisions

Client:

Mr & Mrs M Gout

Site:

**First Floor Extension
above Existing Kitchen**

Drg Title:

Section



2nd Floor - 5B Sheepmarket

Spalding

P E 1 1 1 B H

Tel : 01775 768 921

e-mail: enquiries@remwaydesign.co.uk

Drawing Number	Revision:
a1 2034-05	A