

NOTES:
The level of information in this drawing is in relation to submitting a PLANNING APPLICATION.


The information shown should not be used for any purpose (such as building regulations, costing or construction) unless permission is expressly granted by the client / Crown Barclay Limited.

Responsibility for Party Wall and Rights to Light lay with the client.

ALL dimensions should be checked on site.

This drawing is subject to copyright.

PROPOSED BLOCK PLAN 1:200

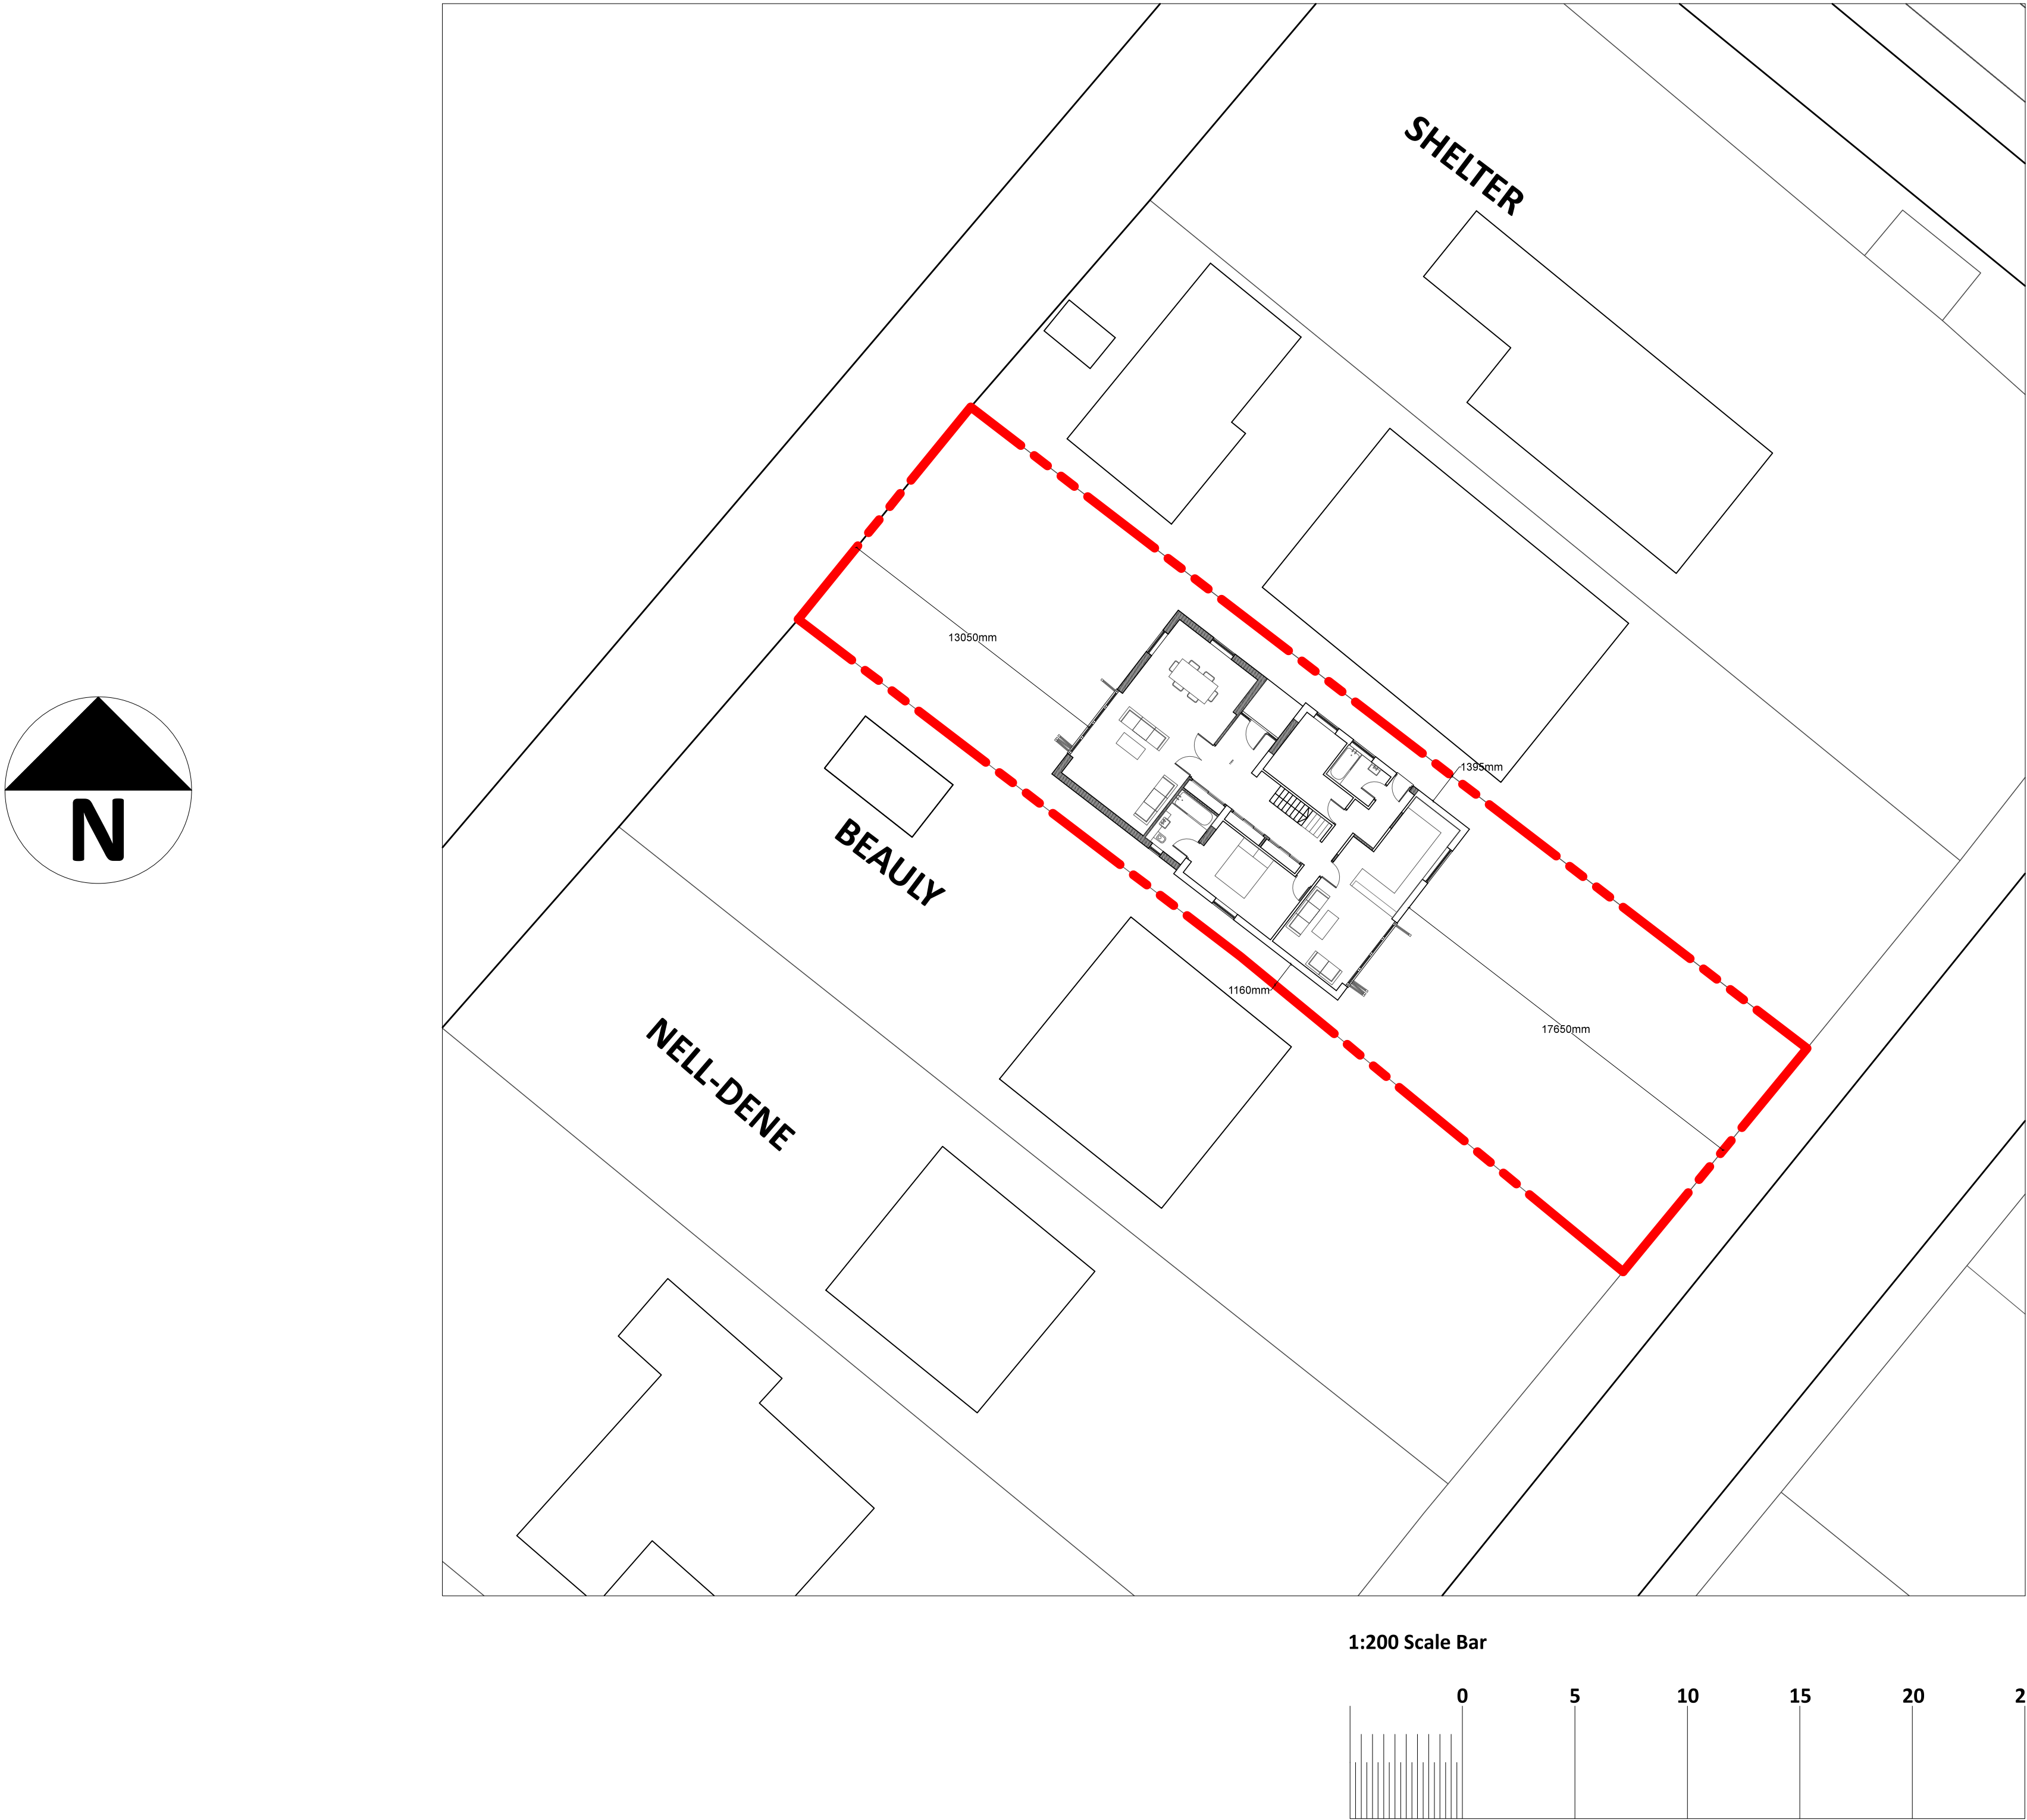

PLANNING



6 The Park, St. Pegas Road, Peakirk, Peterborough, PE6 7NG
(01733) 253994
info@crownbarclay.co.uk
www.crownbarclay.co.uk

Client:	Mr I Schipsch
Address:	Applesgate, Campains Lane, Deeping St. Nicholas, PE11 3EX
DWG Title:	Proposed Block Plan
DWG No:	2018-137-07_PA
Date:	18-06-2018
Scale:	1:50 @A1 / 1:100 @ A3