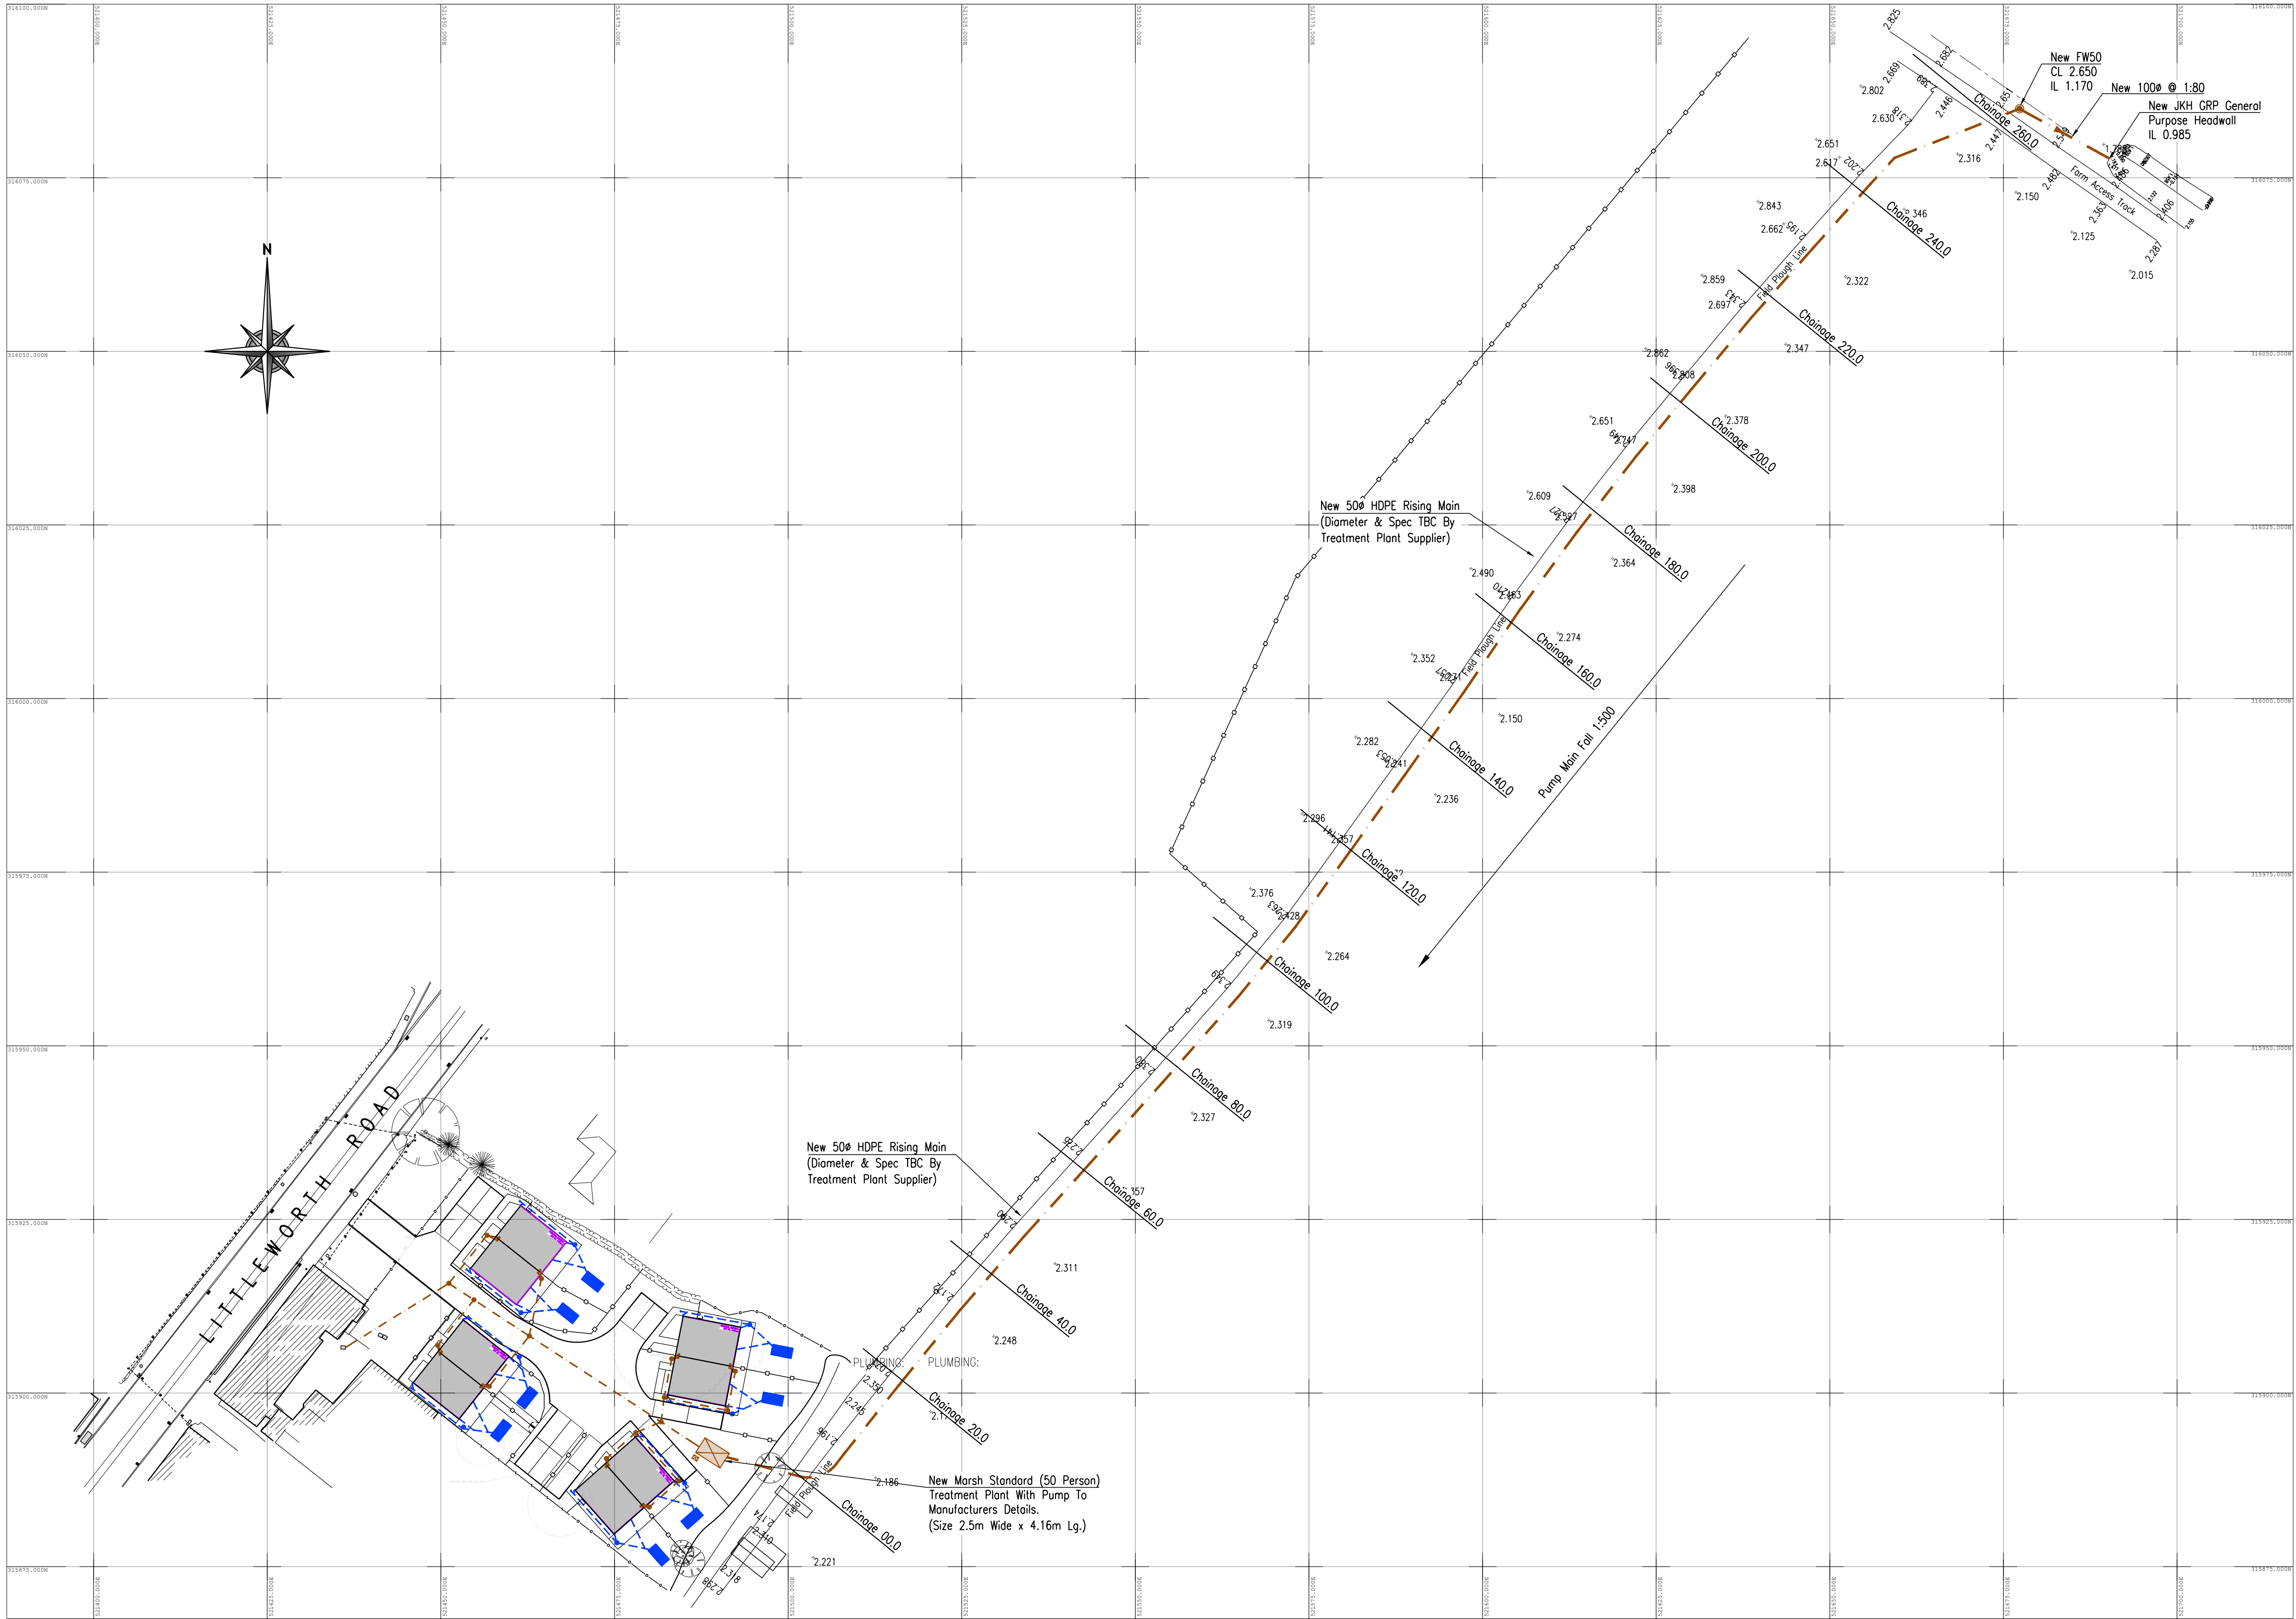


CHAINAGE	0.000		20.000		40.000		60.000		80.000		100.000		120.000		140.000		160.000		180.000		200.000		220.000		240.000		260.000																
EXISTING GROUND LEVEL		2.196		2.071		2.172		2.290		2.275		2.380		2.349		2.263		2.141		2.053		2.057		2.210		2.327		2.349		2.396		2.343		2.195		2.202		2.318		2.389		2.682	
RISING MAIN LEVEL	0.650		0.690		0.730		0.770		0.810		0.850		0.890		0.930		0.970		1.010		1.050		1.090		1.130		1.170																

Scale: Horizontal 1:500, Vertical 1:100

Rev	Date	Remarks		
A	08.06.21	Proposed Drainage Arrangement Updated.		
Status				
FOR INFORMATION				
				
Project				
Proposed Residential Development at The Plough, Main Road, Deeping St Nicholas For East Anglia Civils				
Title				
Topographical Survey Showing Proposed Site Layout & Drainage Details				
Date	Sept. '20	Scale	1:500	@A1
Drawn	AS	Checked	SRC	
Design	SRC	File Name	30320-03	
DRG No. 30320/03				Rev
				A