


Proposed Location of 40m High Wind Monitoring Mast Deeping St Nicholas

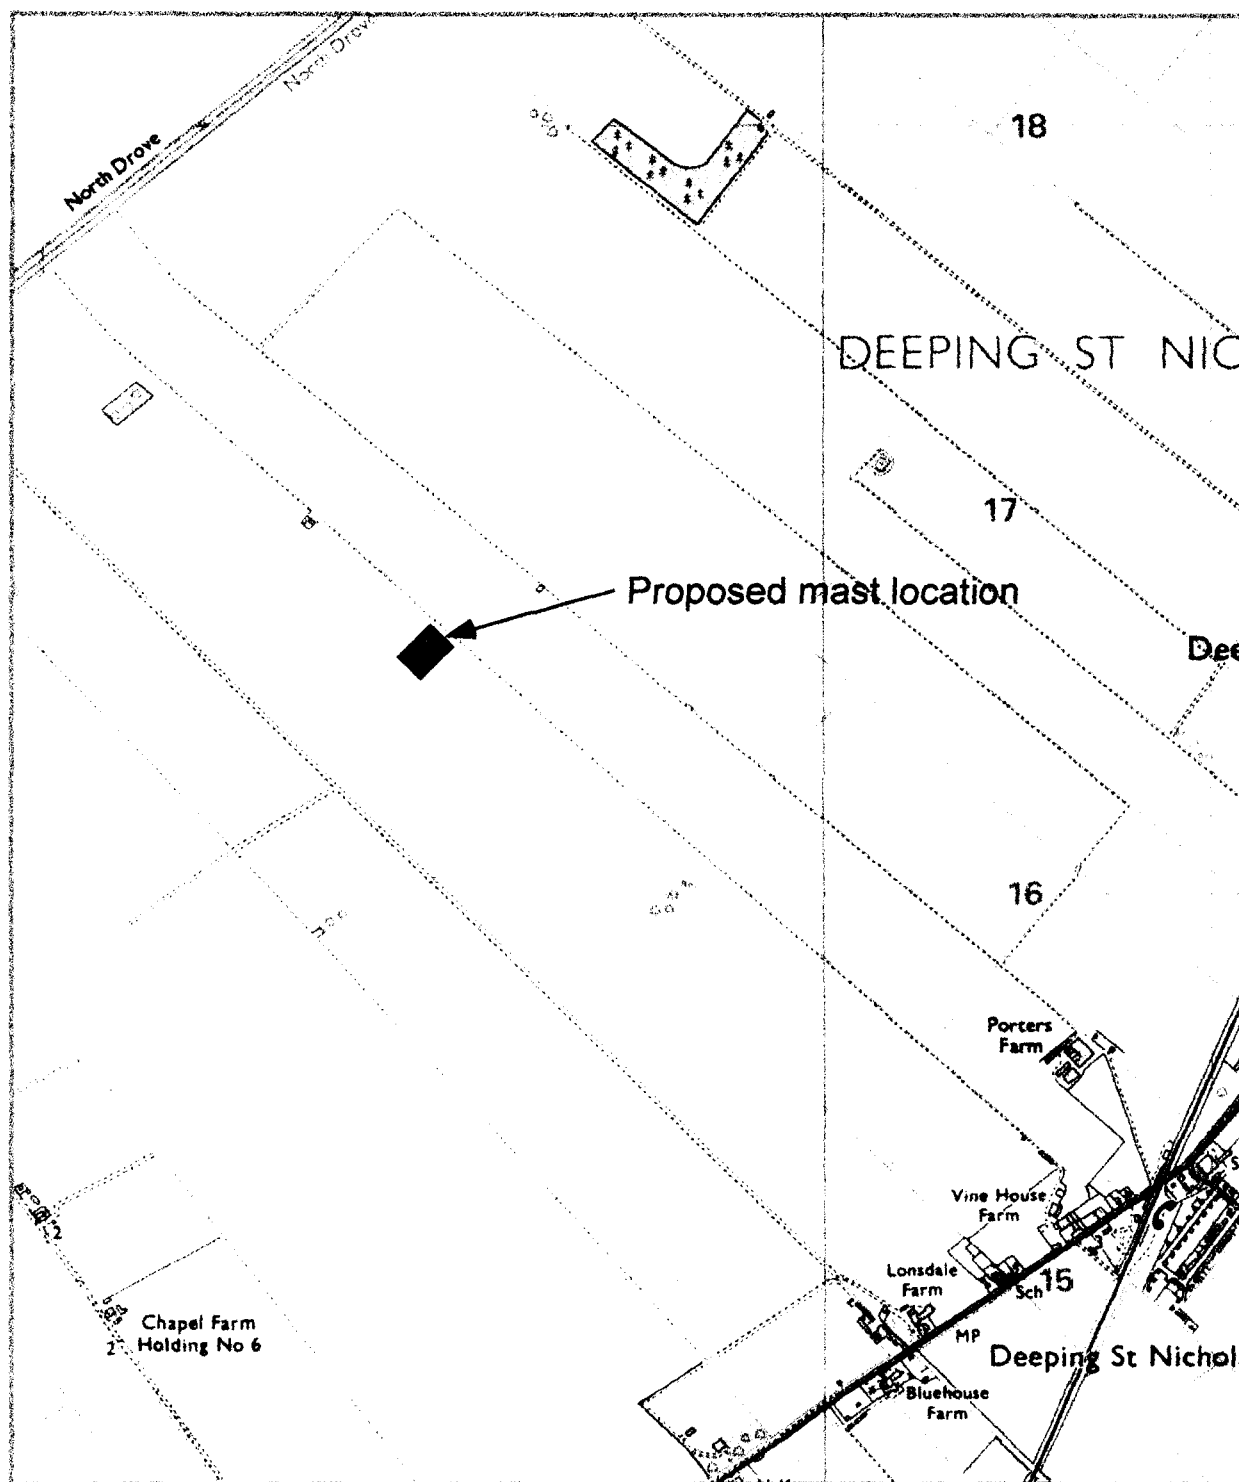


Reproduced from the 1997 Ordnance Survey Landranger map with the permission of Ordnance Survey on behalf of The Controller of Her Majesty's Stationery Office. (c) Crown copyright Wind Prospect Ltd.


0 1000m

DETERMINED
PLAN 20

H031074401

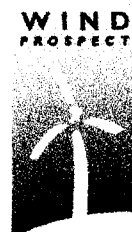

Proposed Plan of 40m High Wind Monitoring Mast at Deeping St Nicholas

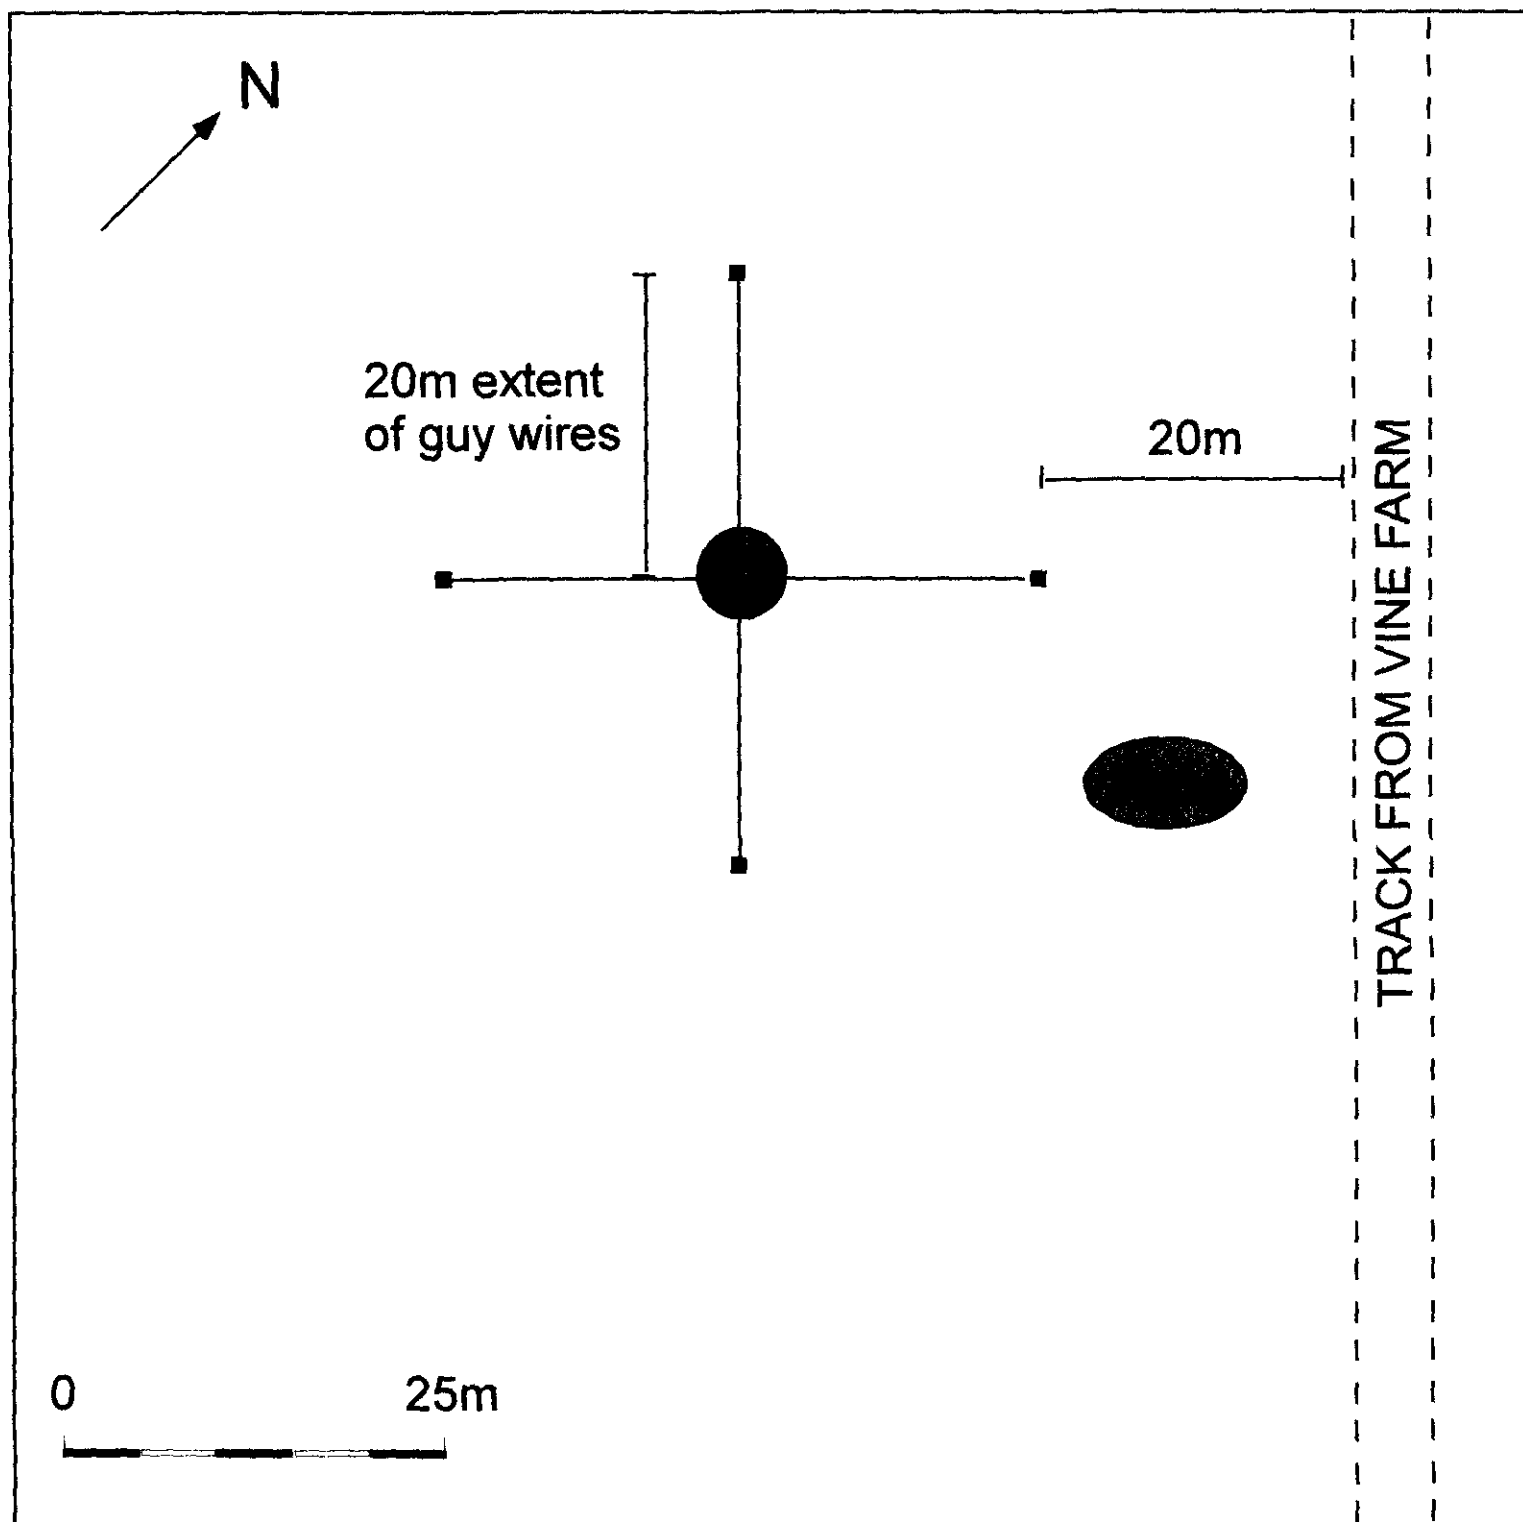

Legend

- 1 sq m of concrete for anchor
- 40m high mast (not to scale)
15cm diameter

Scale

1:500

0744(01)

**WIND
PROSPECT**



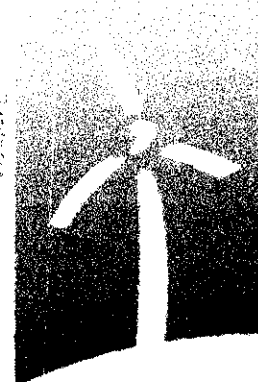


Diagram of the 40m Wind Monitoring Mast Deeping St Nicholas

Elevation

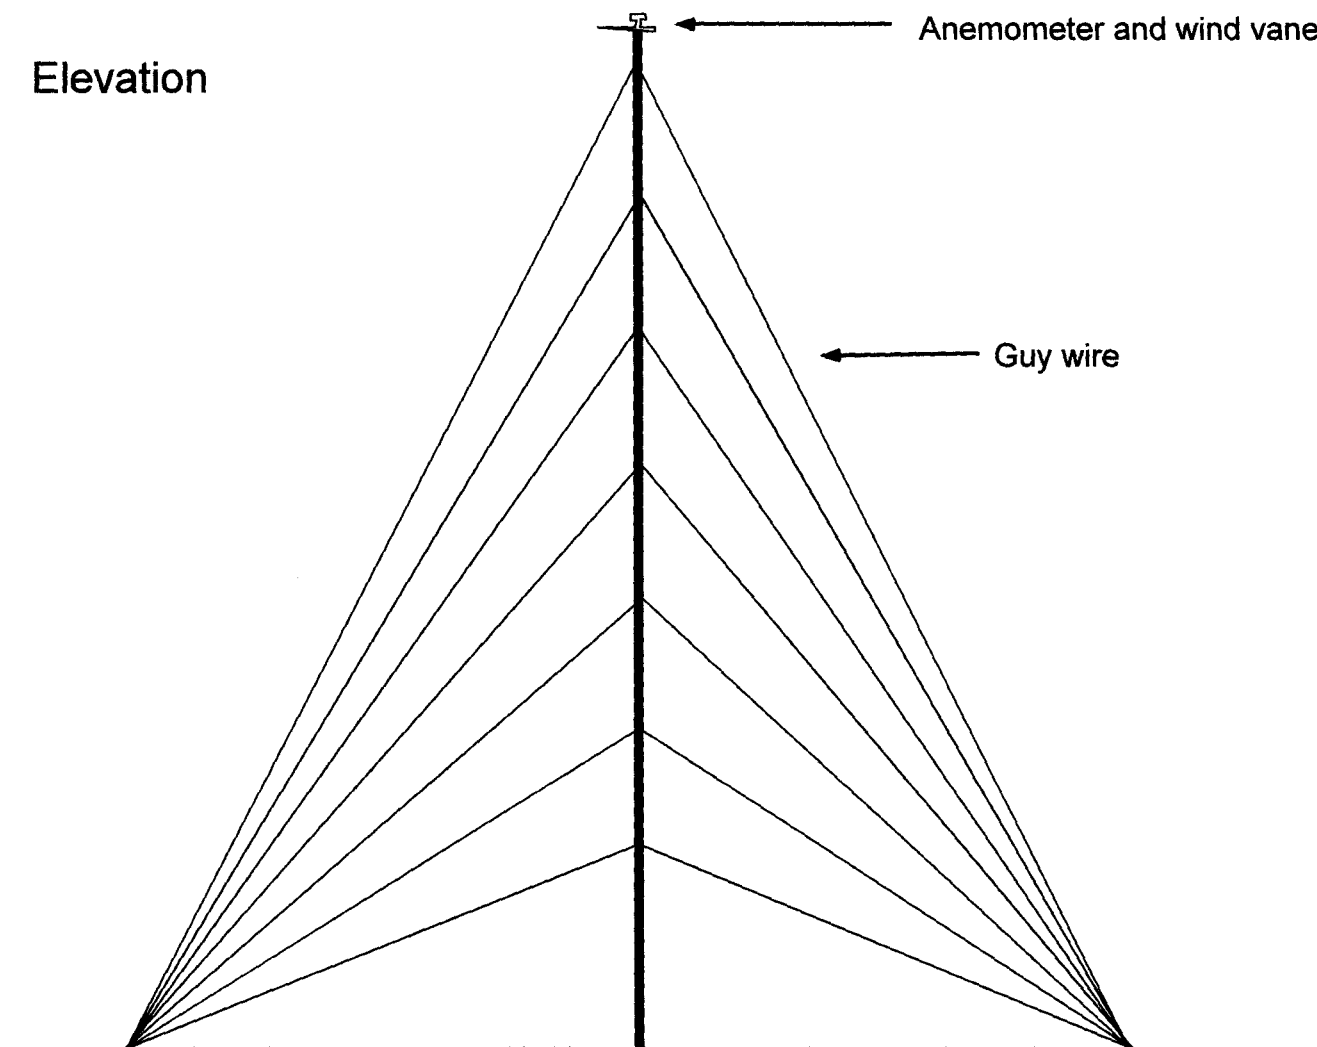

Plan

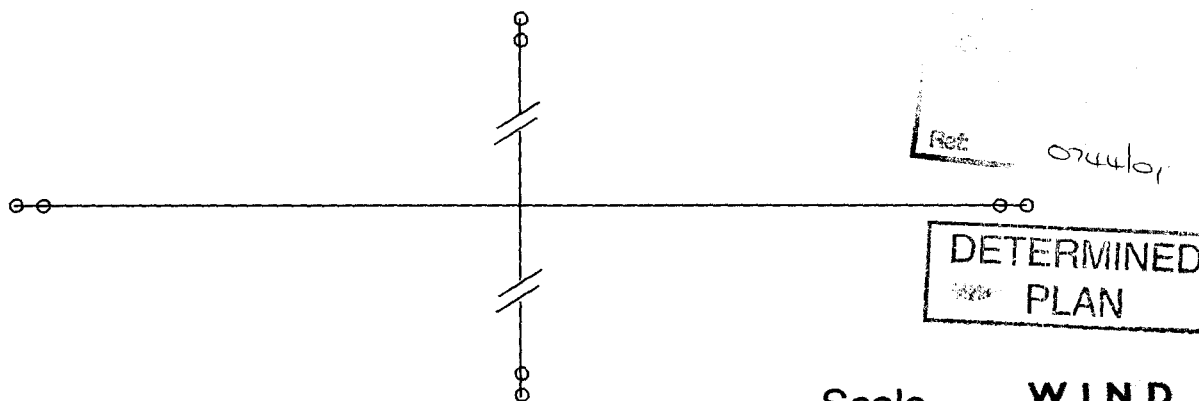

Mast Height 40m
Horizontal extent of Guy Line 20m
Guy lines attached to mast at 8m, 15m, 23m,
30m, and 40m

Scale

1:200

WIND
PROSPECT

