

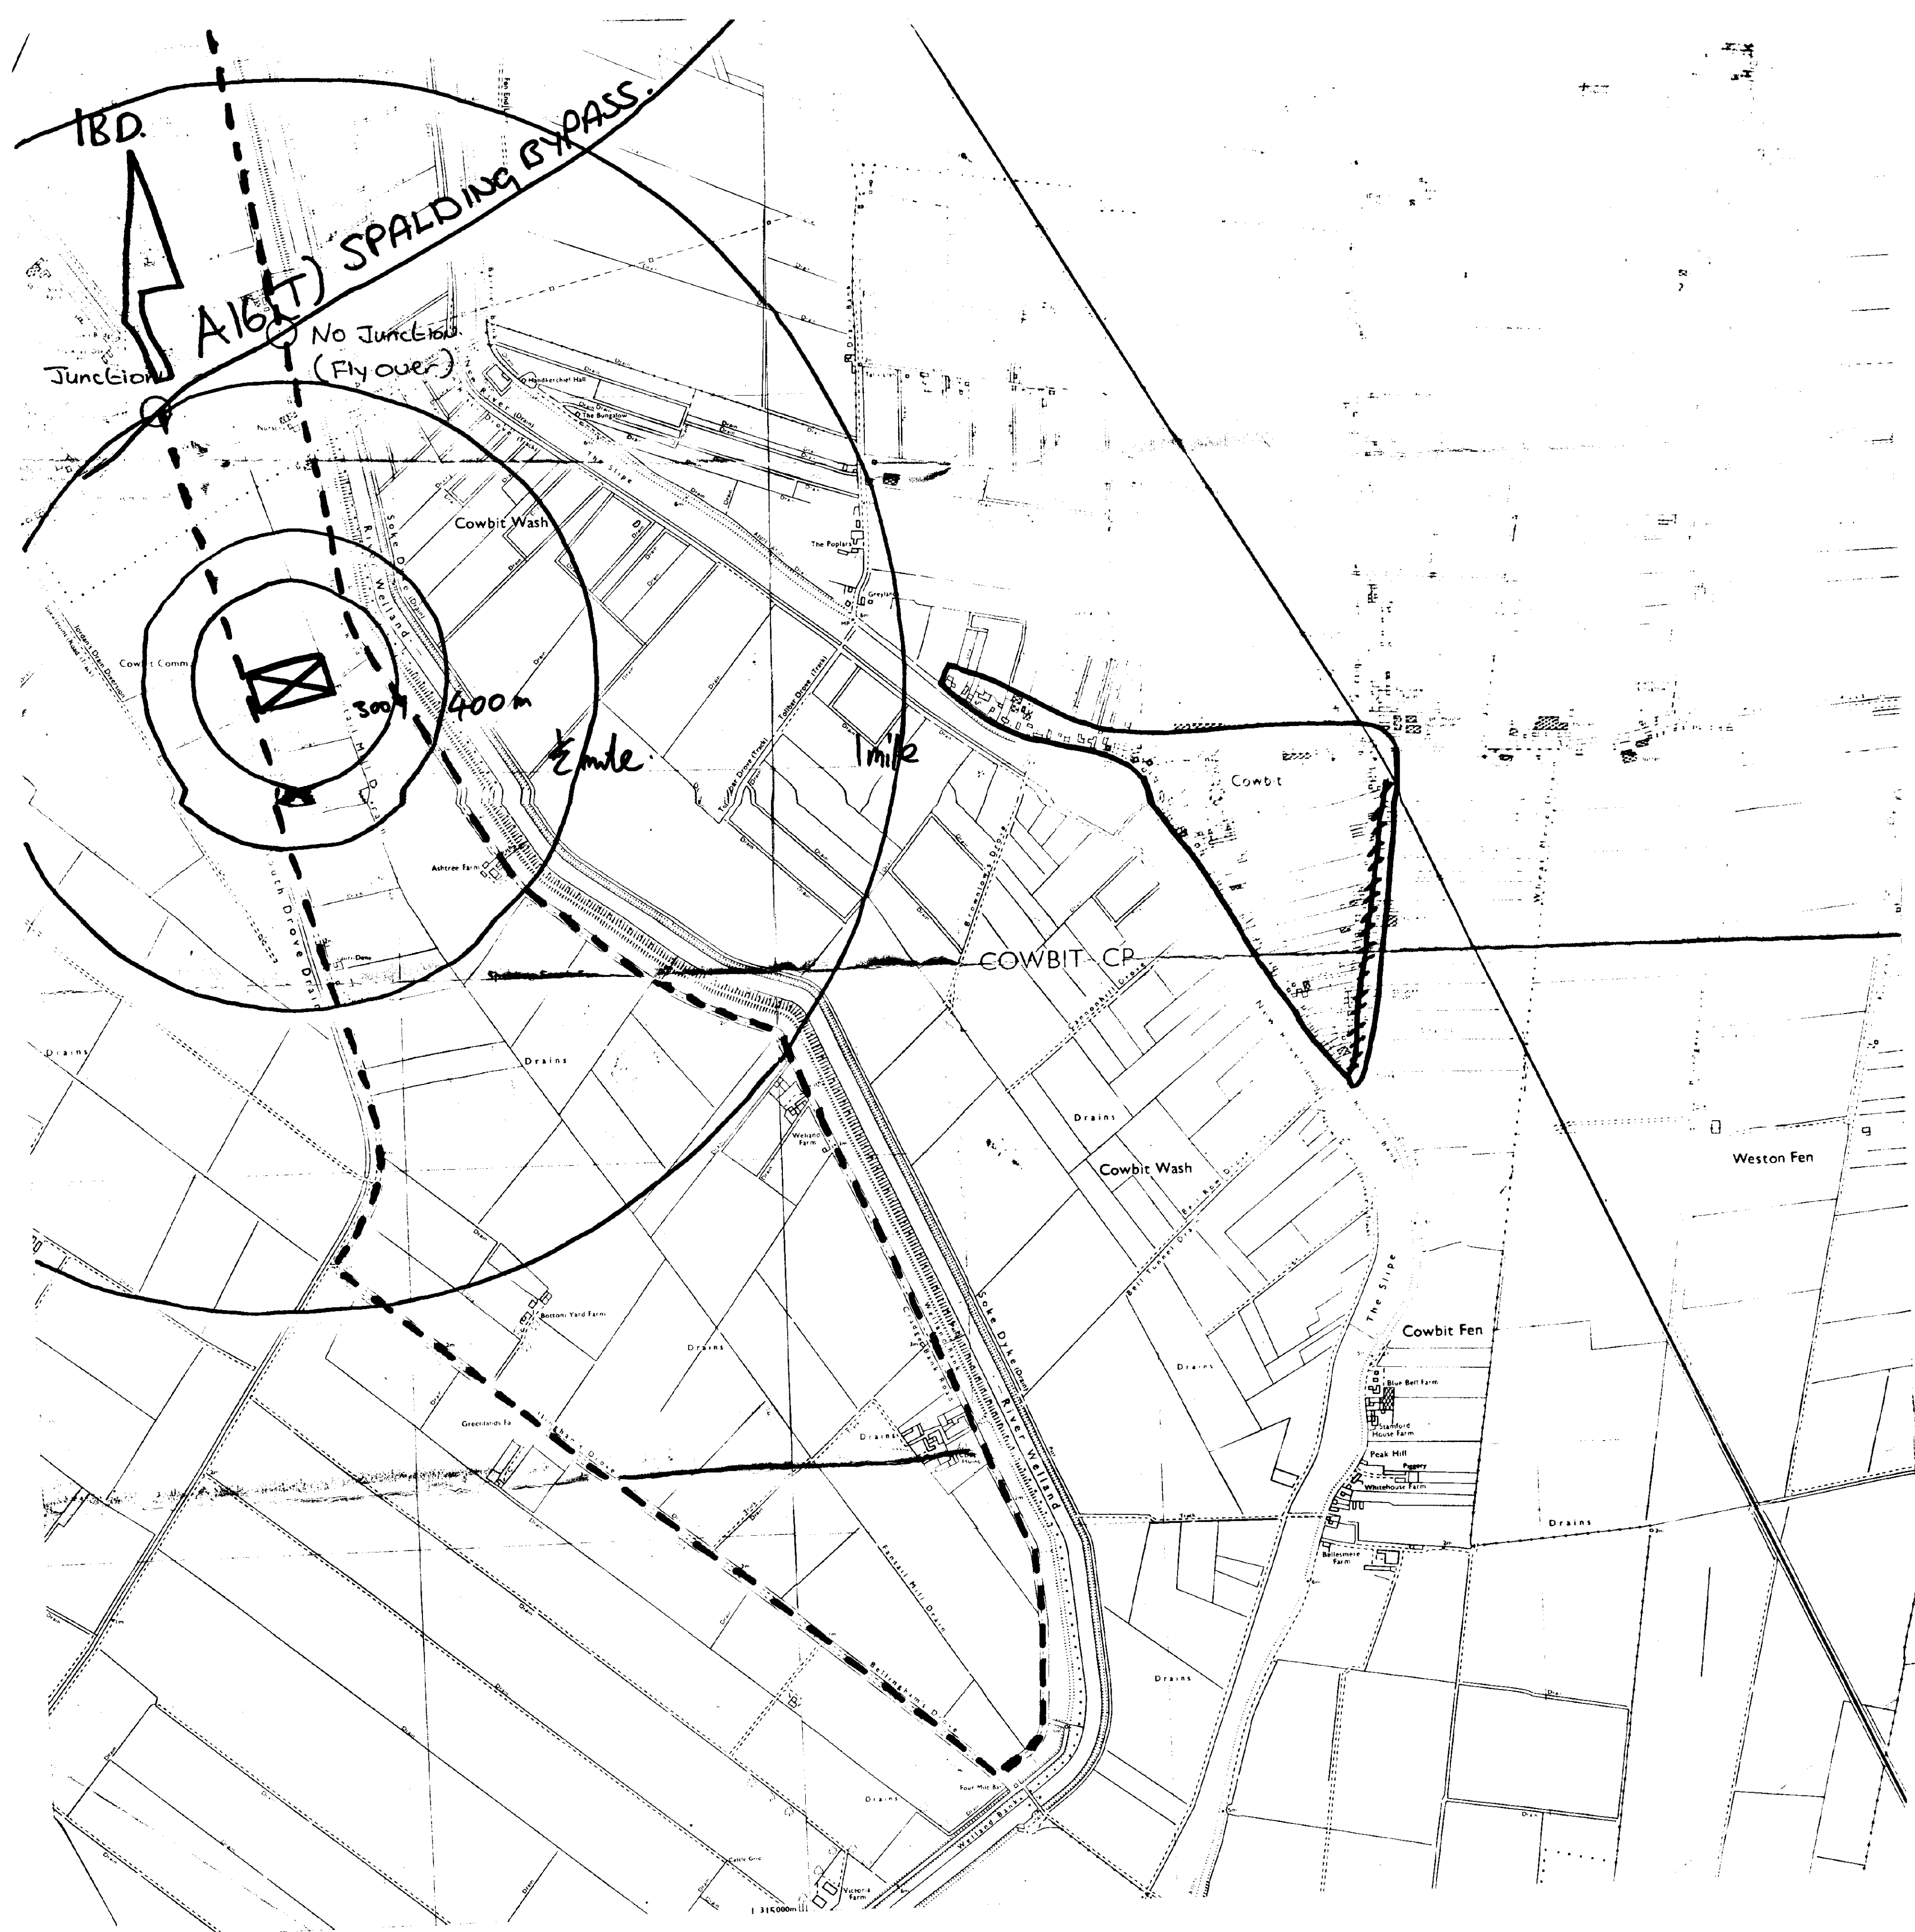
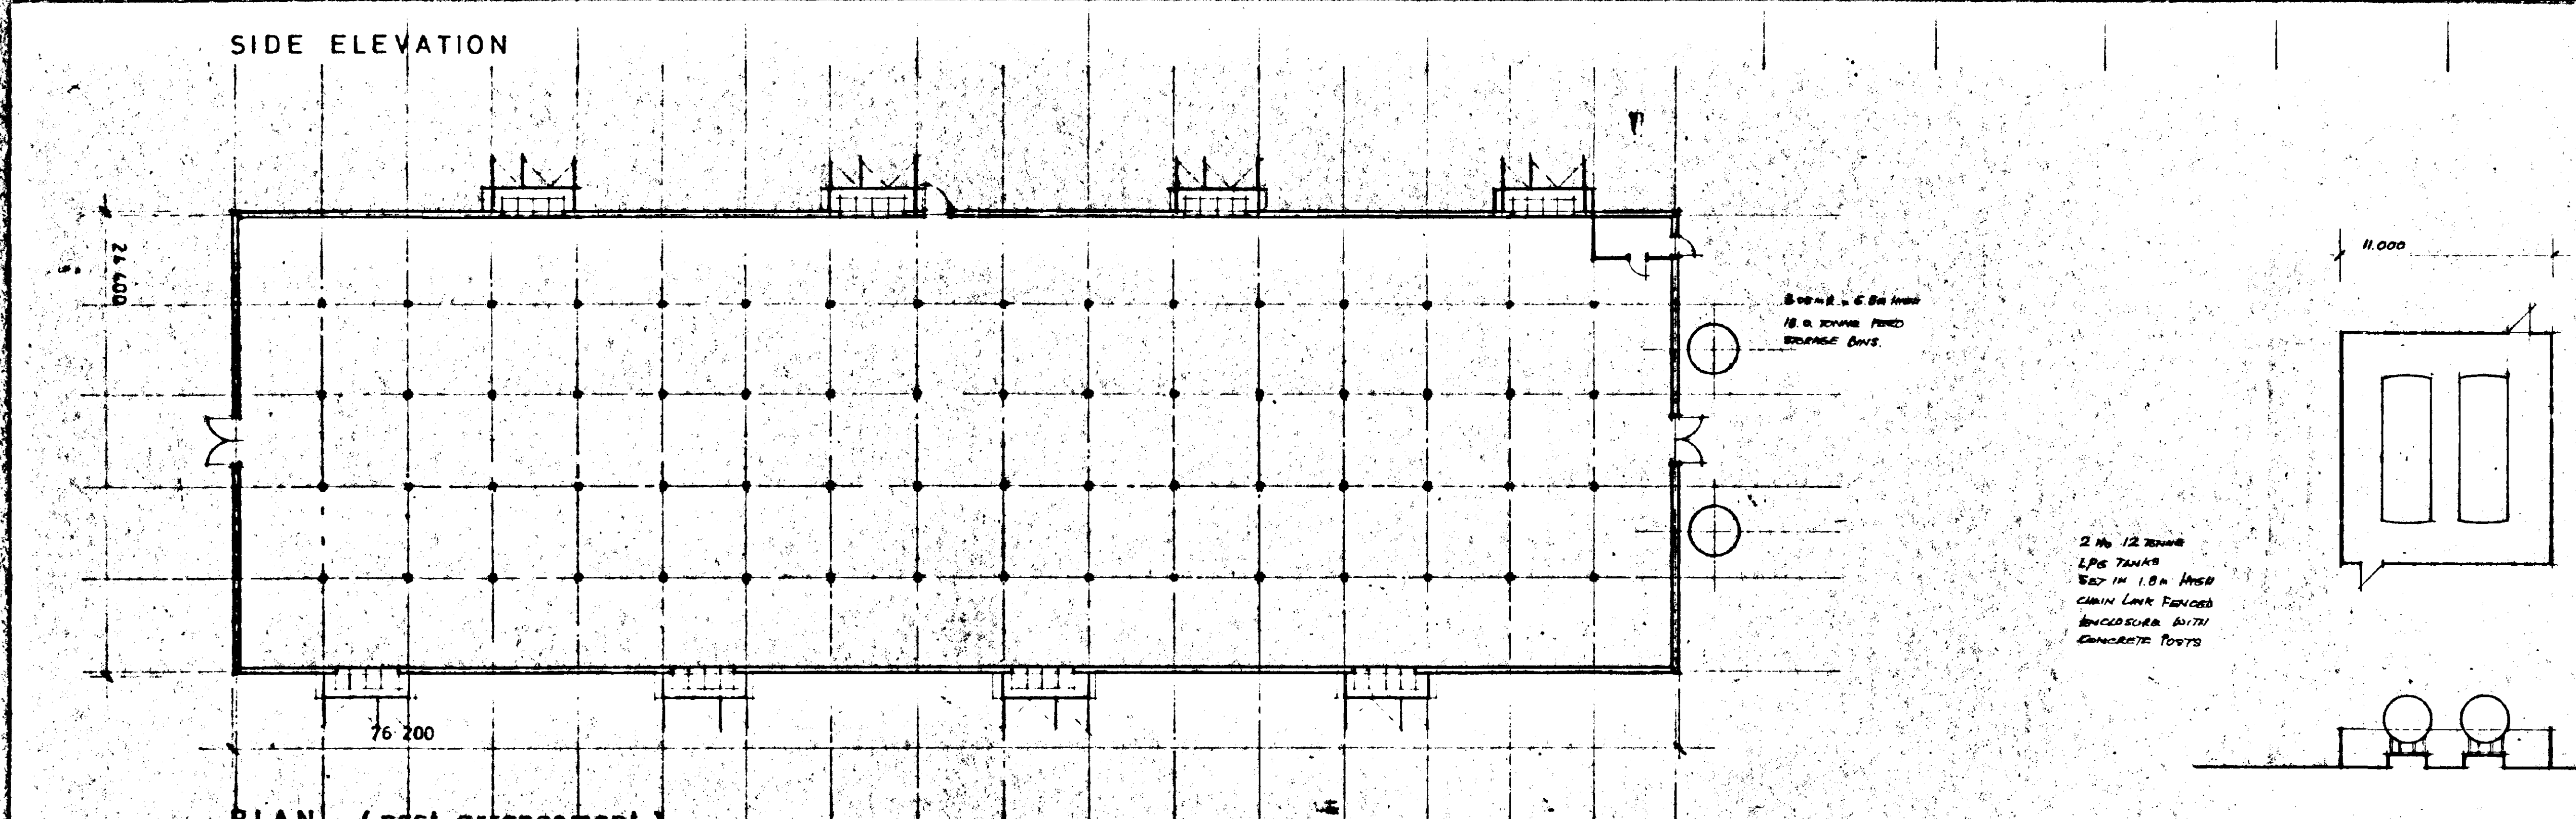


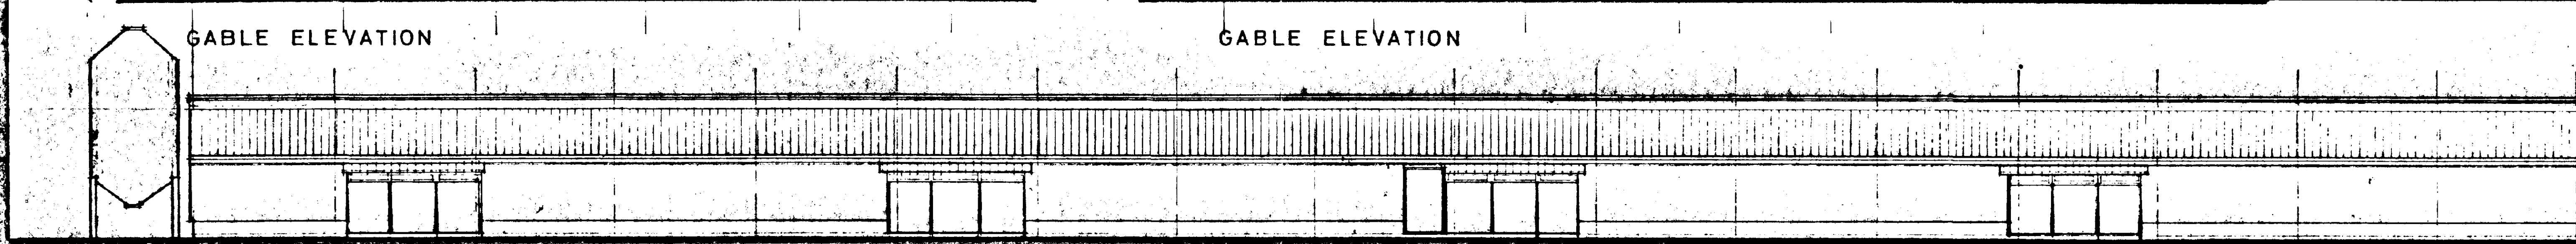

NOTES
This drawing and any design shown on it is the copyright of Dennis Black Associates and must not be used for any purpose whatsoever without their written consent.
All dimensions shown to be verified on site and the Architects informed of any discrepancy.

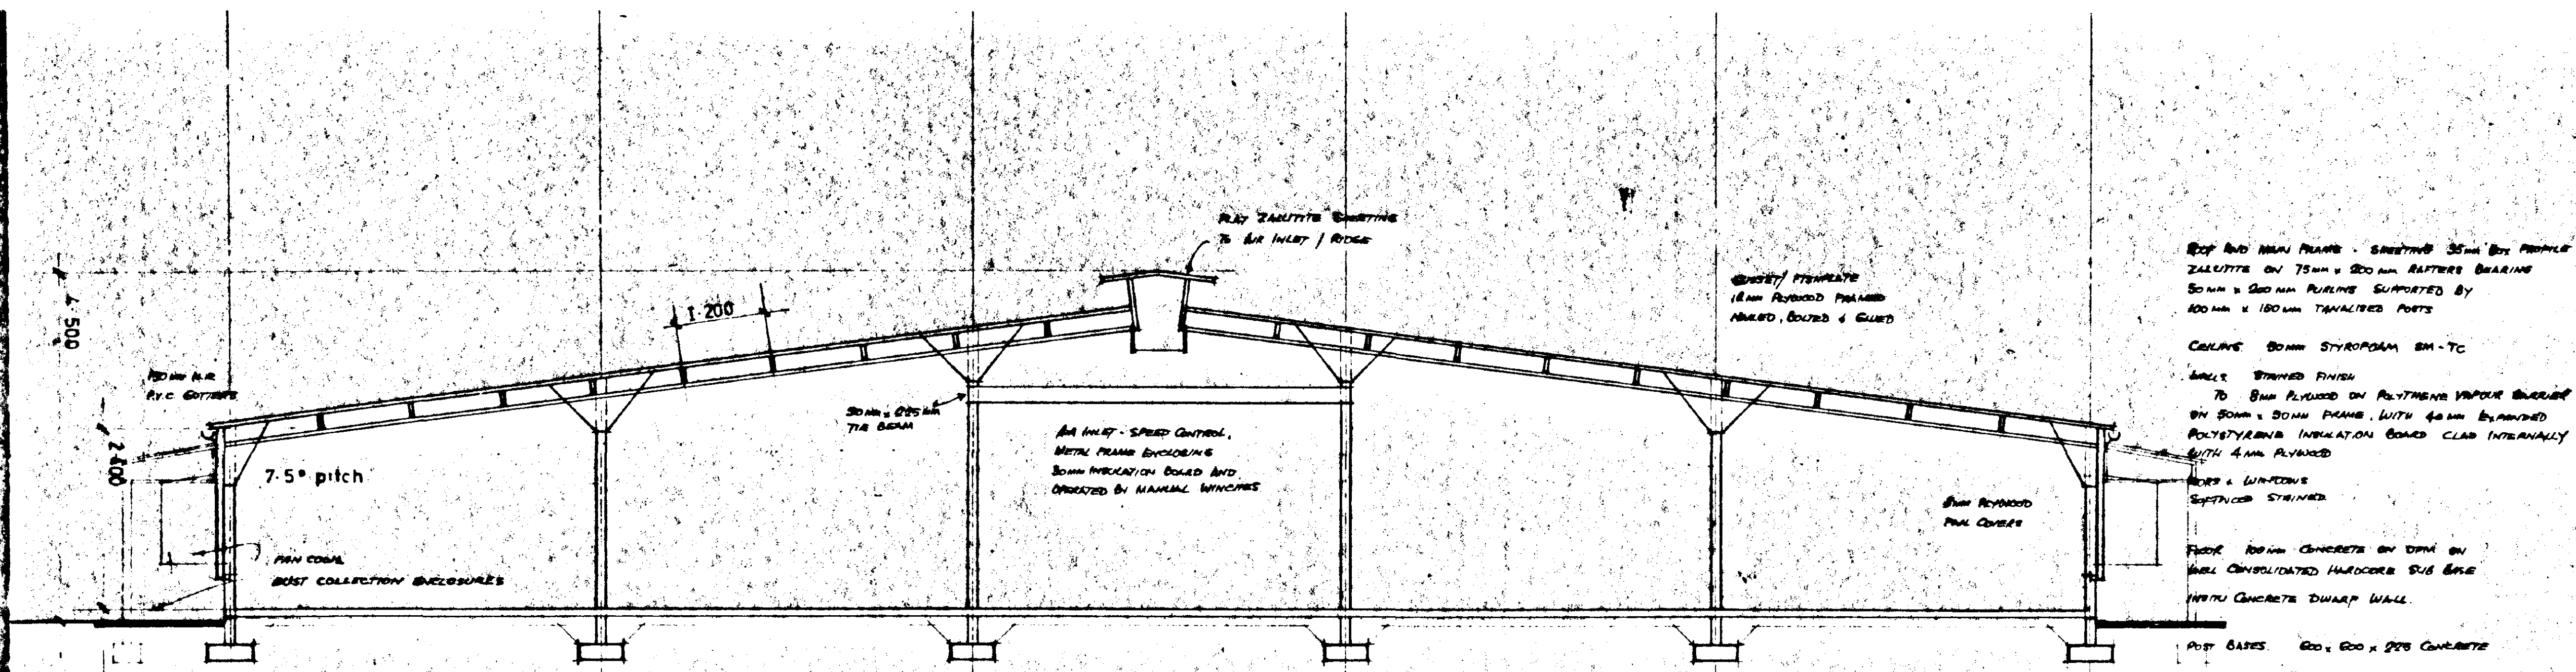

SOUTH HOLLAND D.C. PLAN DEPT.
11 AUG 1994
REF. H0316794/194

DETERMINED PLAN

Dennis BLACK associates

Architects, Planning Consultants and Interior Designers

Job
TURNERS TURKEYS LTD



TURKEY REARING

UNIT
drawing

PLAN, ELEVATIONS & SECTION

scale drawn date
1:50;1:100 Aug 1994
1:200
job no. drawing no. revision type
1124 03 WD

LPG Compound

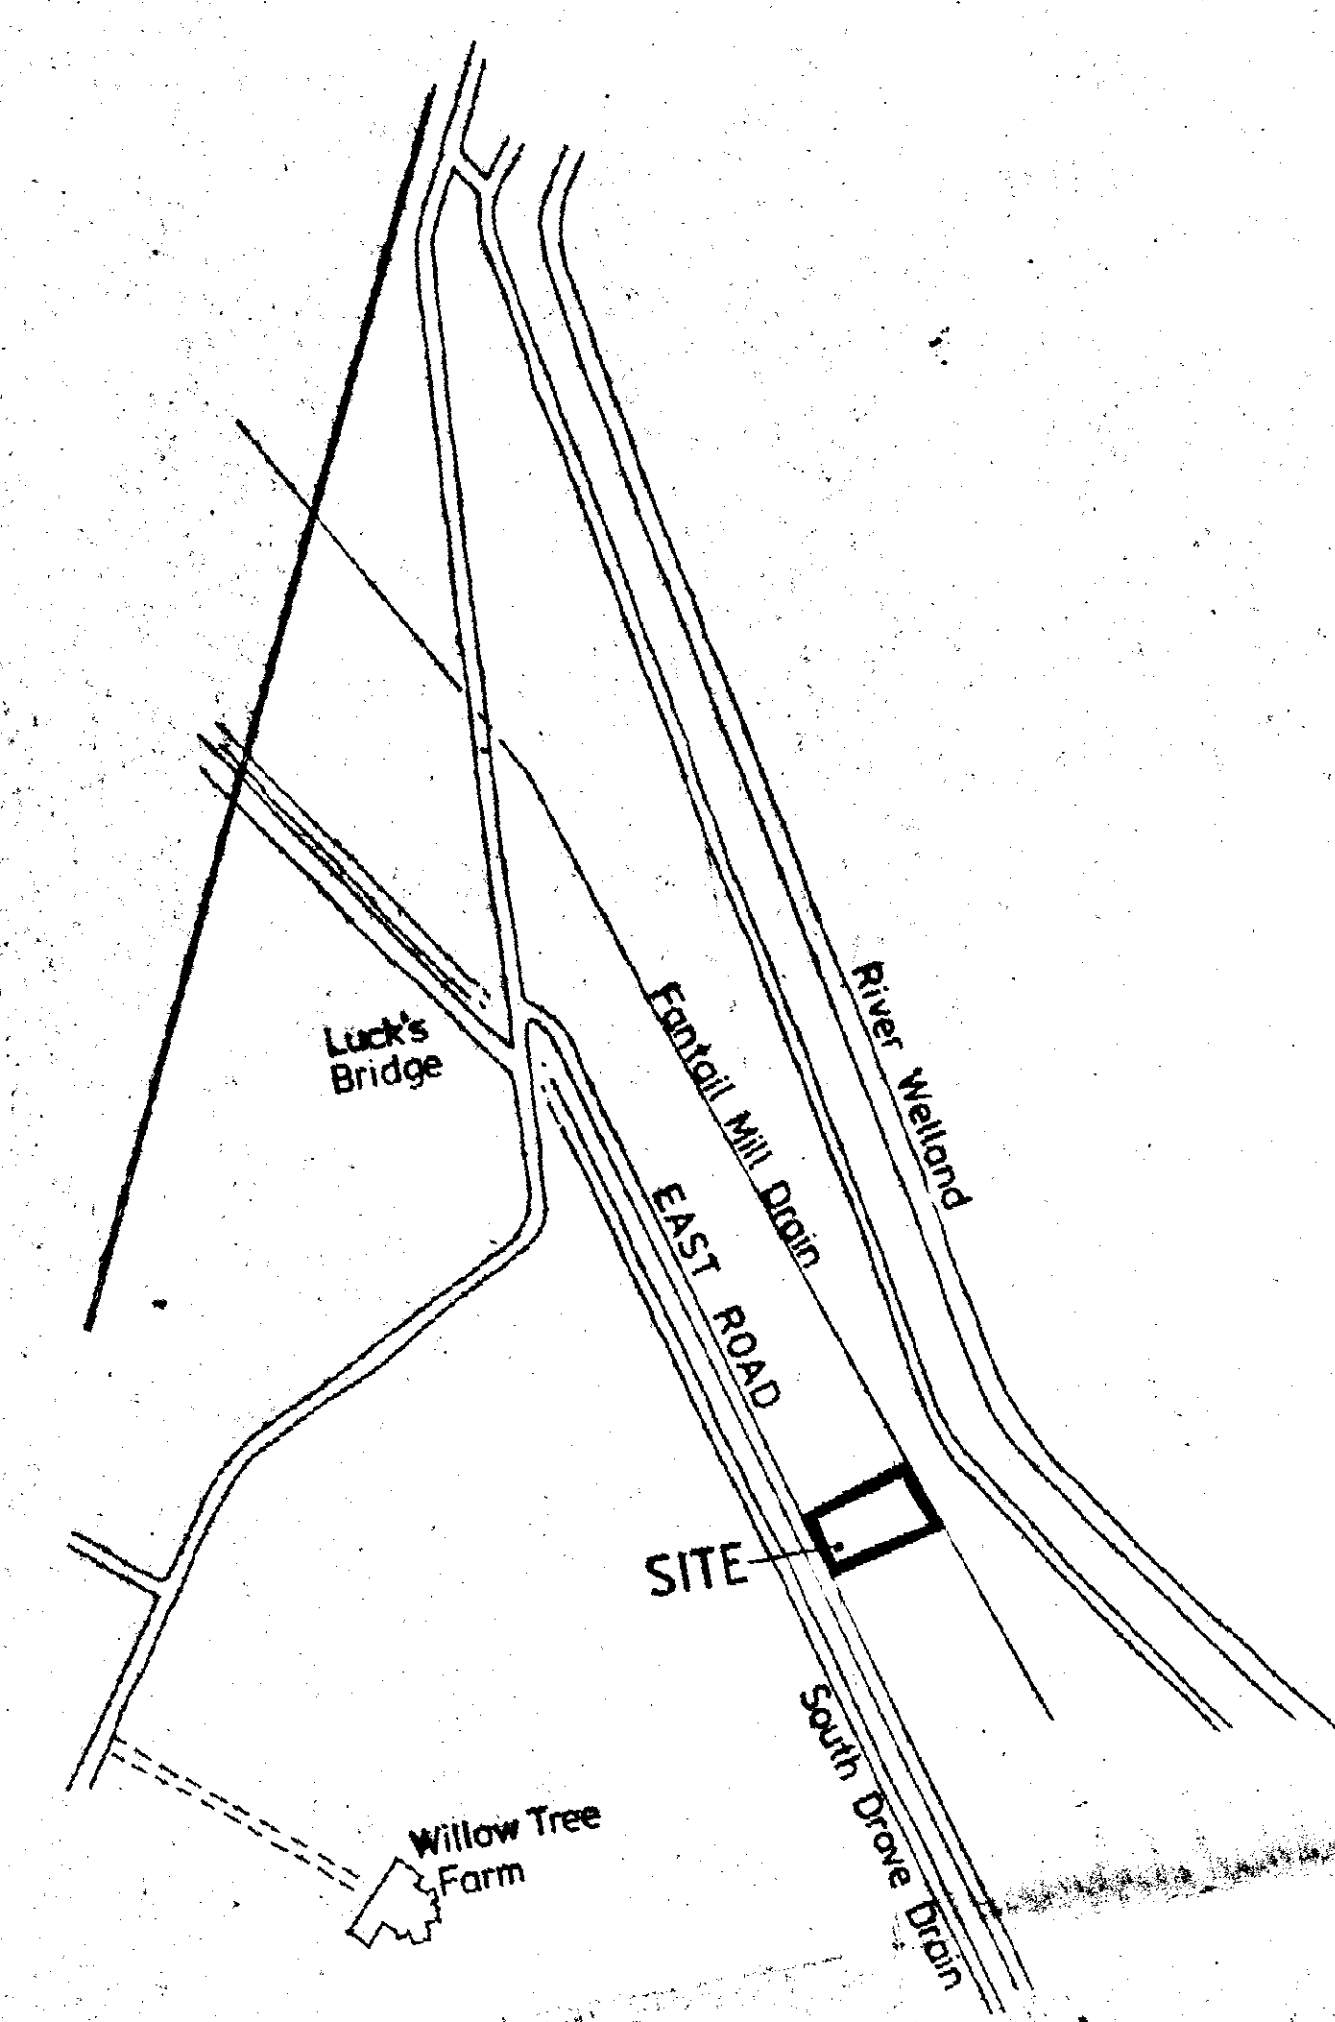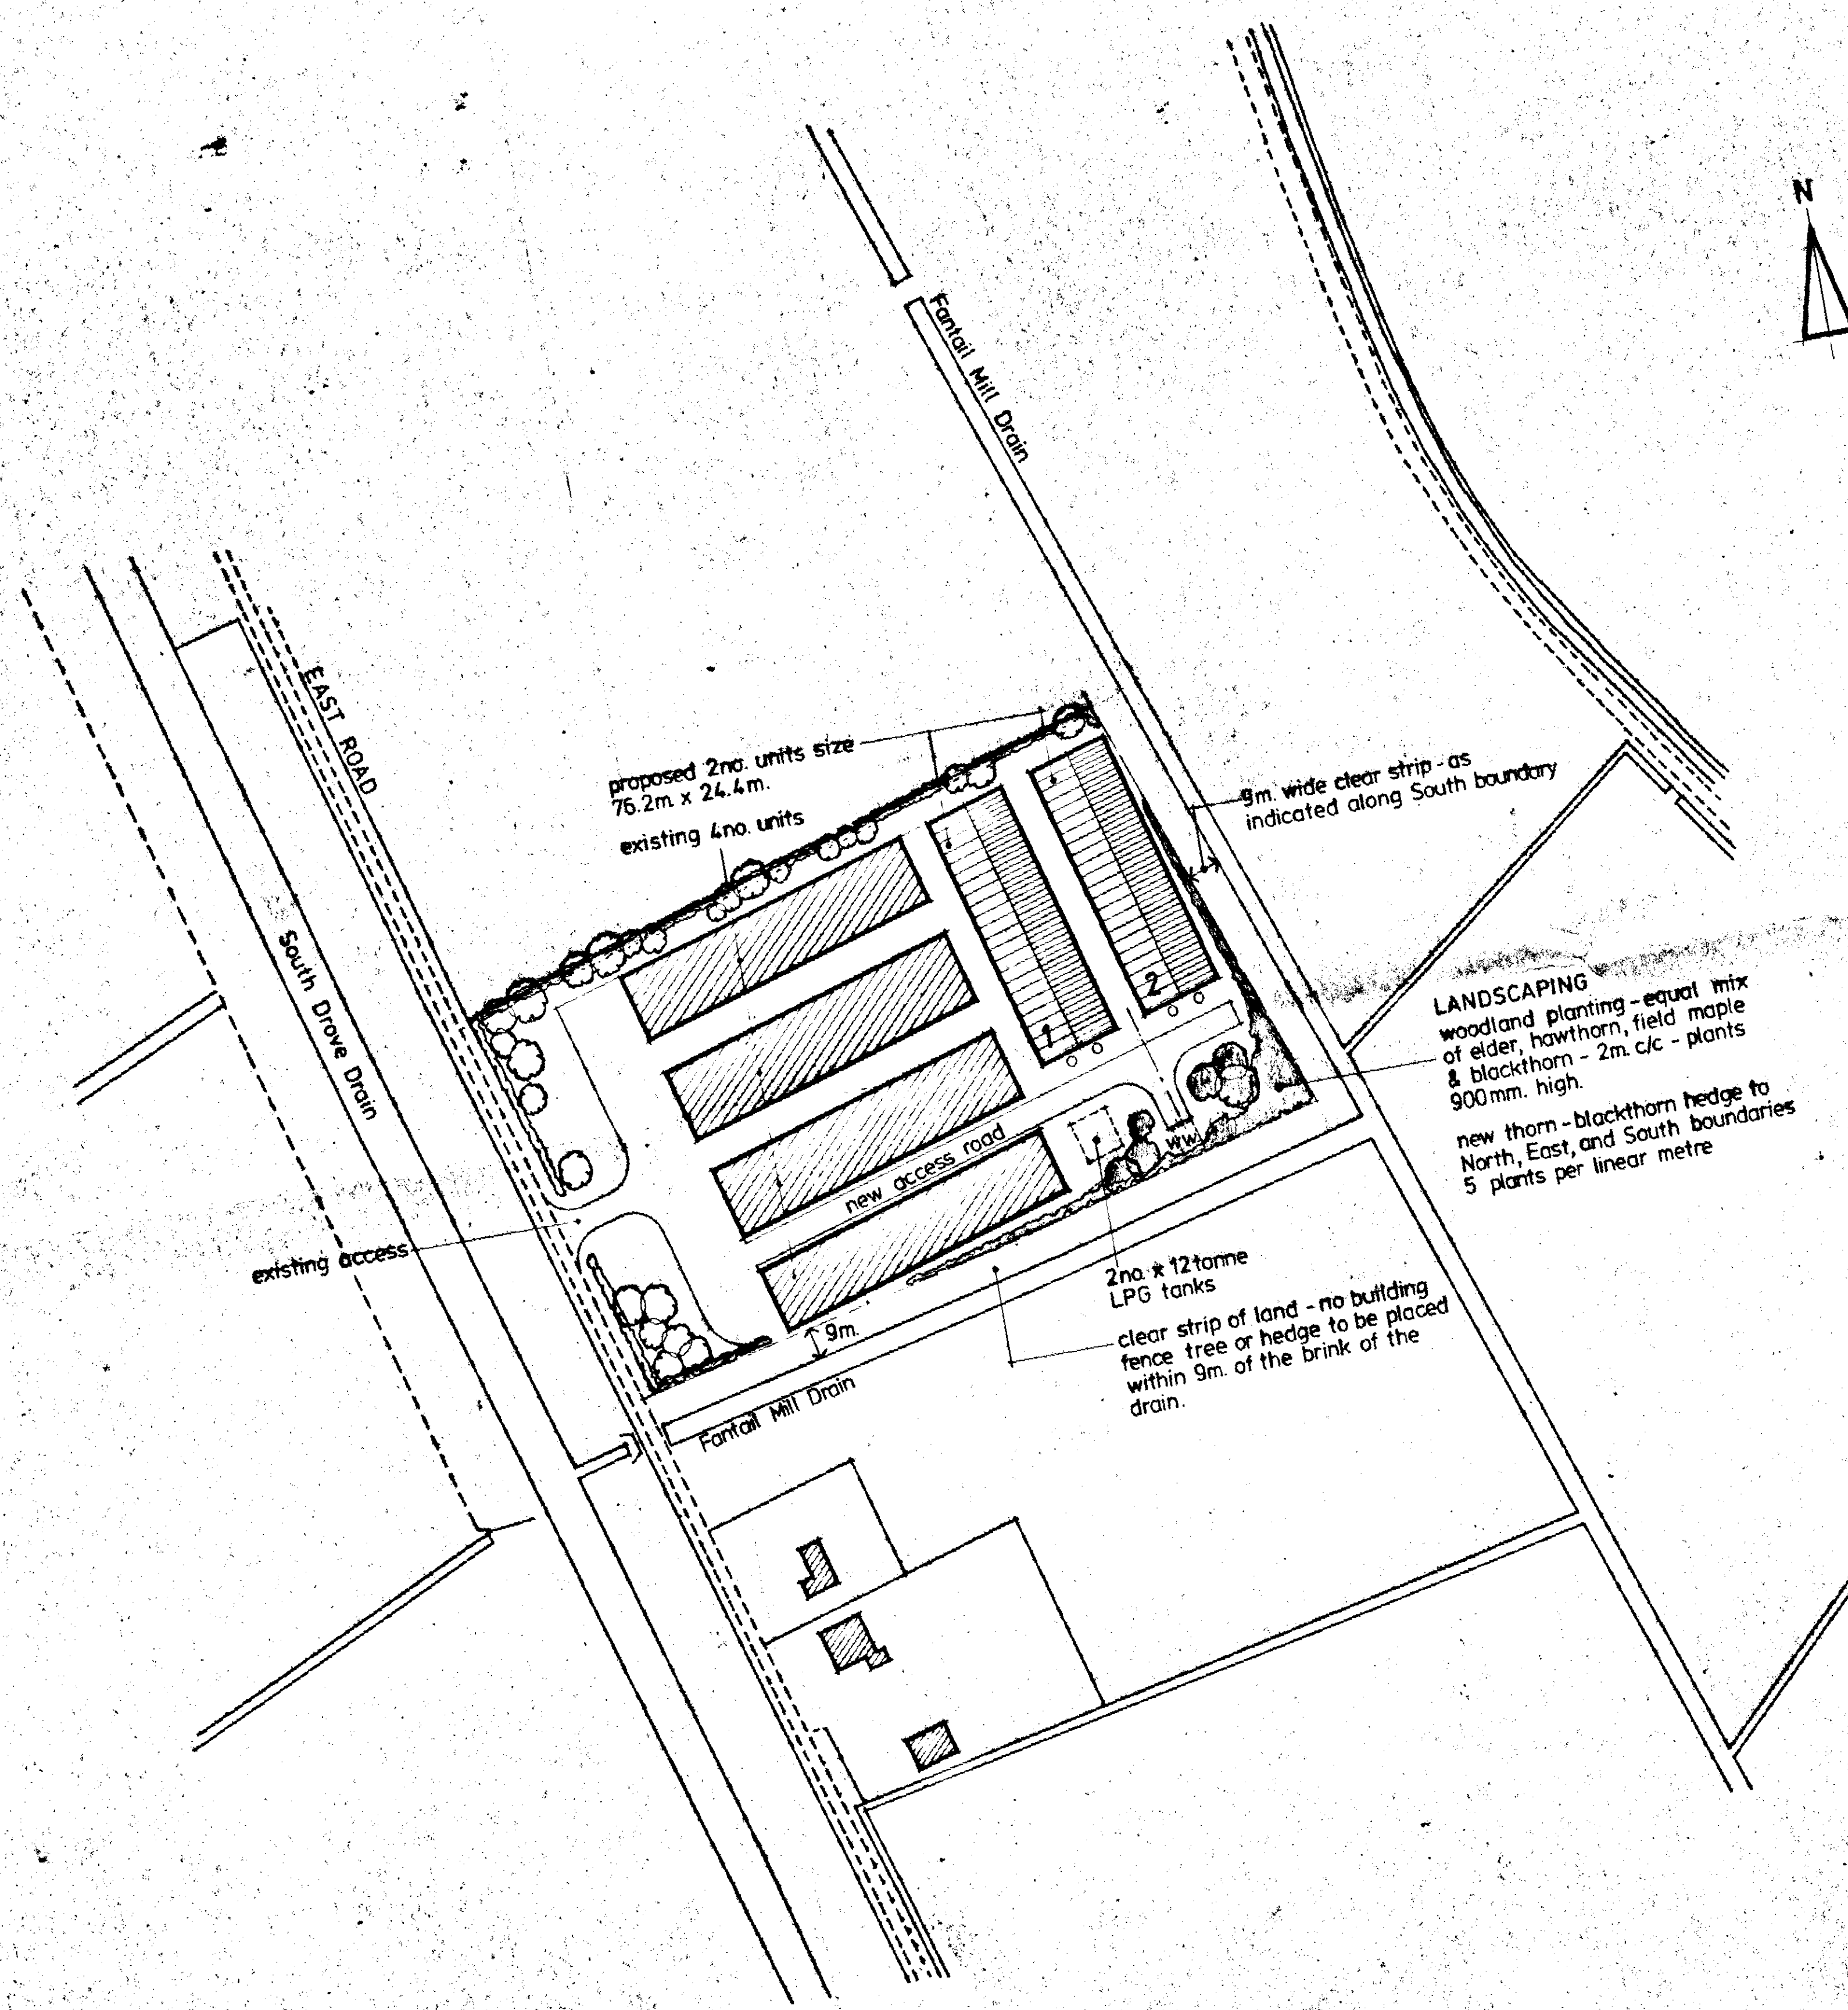

LOCATION PLAN scale 1:12500 (approx.)

AMENDED PLAN
Ref.

SOUTH H. LAND D.C.
PLAN DEPT
08 SEP 1994
REF. 07.01.1.01.1.

A' Landscaping revised

Dennis BLACK associates
Architects, Planning Consultants

85 Yarmouth Road, Norwich, NR7 0
Tel: Norwich 0603 700776 Fax: 0603

Job
TURNERS TURKEYS
PROPOSED 2NO. STAN
TURKEY REARING U
EAST ROAD, SOUTH

drawing
SITE LAYOUT

scale drawn
1:1250
job no. drawing no.
1124 02