

Supporting Technical Information for

CTiL

(TEF_CSR80581_Porters_Farm)

Site Impact Plots



Date Prepared: 24th August 2017

CTiL Area Map




This coverage plan must be read in conjunction with the key and site specific supplementary information. Each colour block represents 50 metres square.

CTiL LTE Coverage Without CSR80581

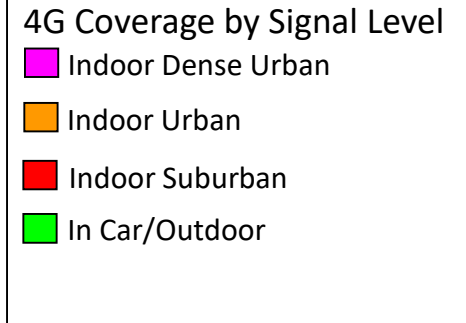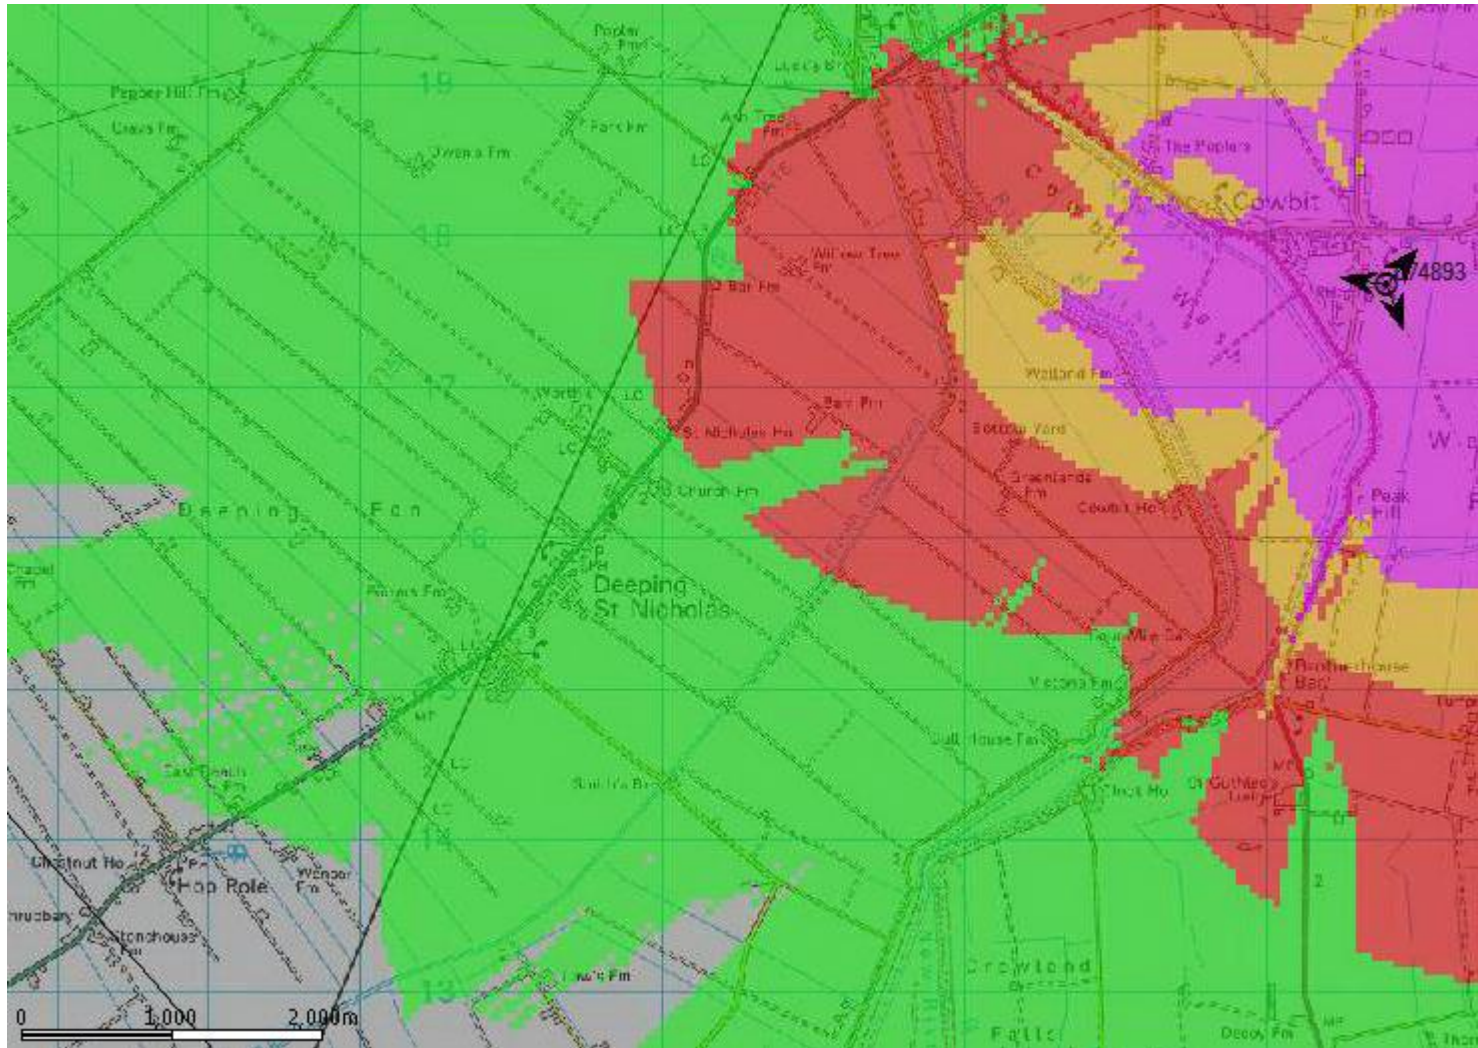

This coverage plan must be read in conjunction with the key and site specific supplementary information. Each colour block represents 50 metres square.

CTiL LTE Coverage With CSR80581

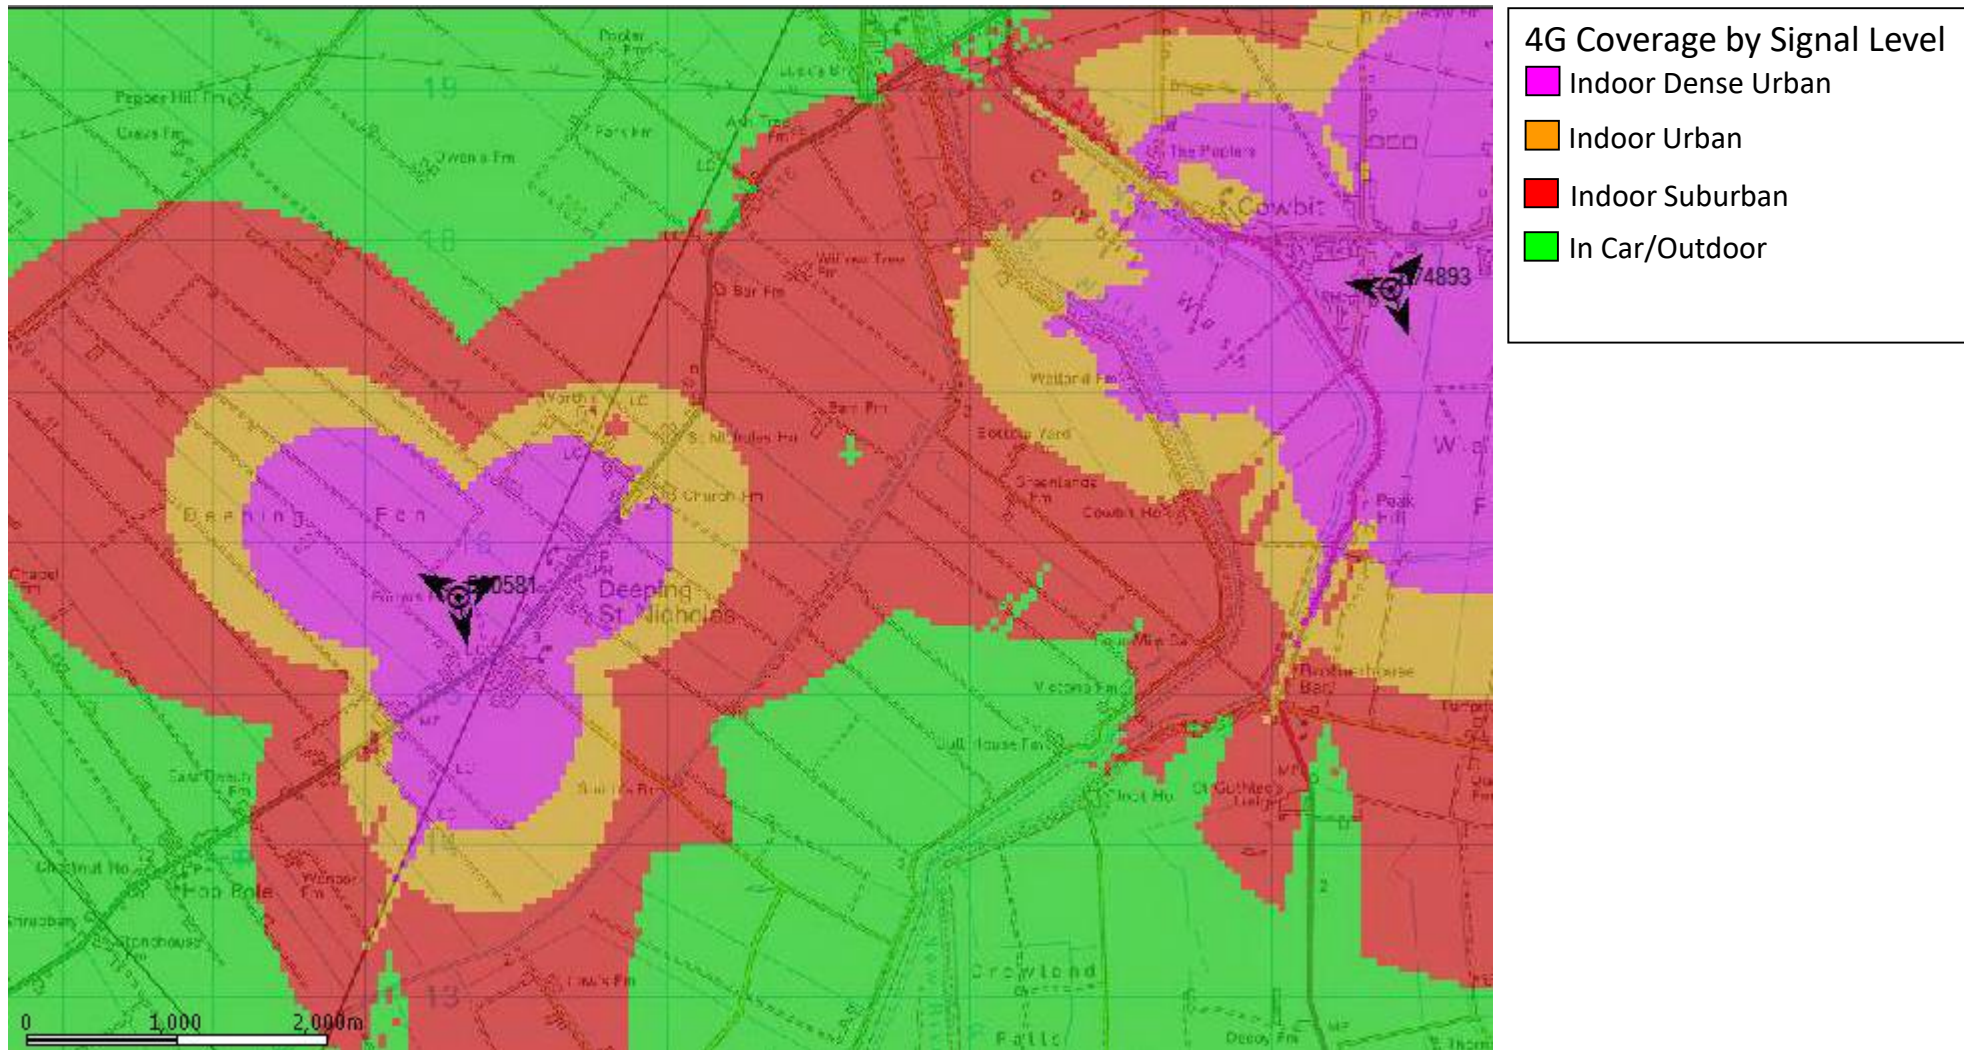

This coverage plan must be read in conjunction with the key and site specific supplementary information. Each colour block represents 50 metres square.