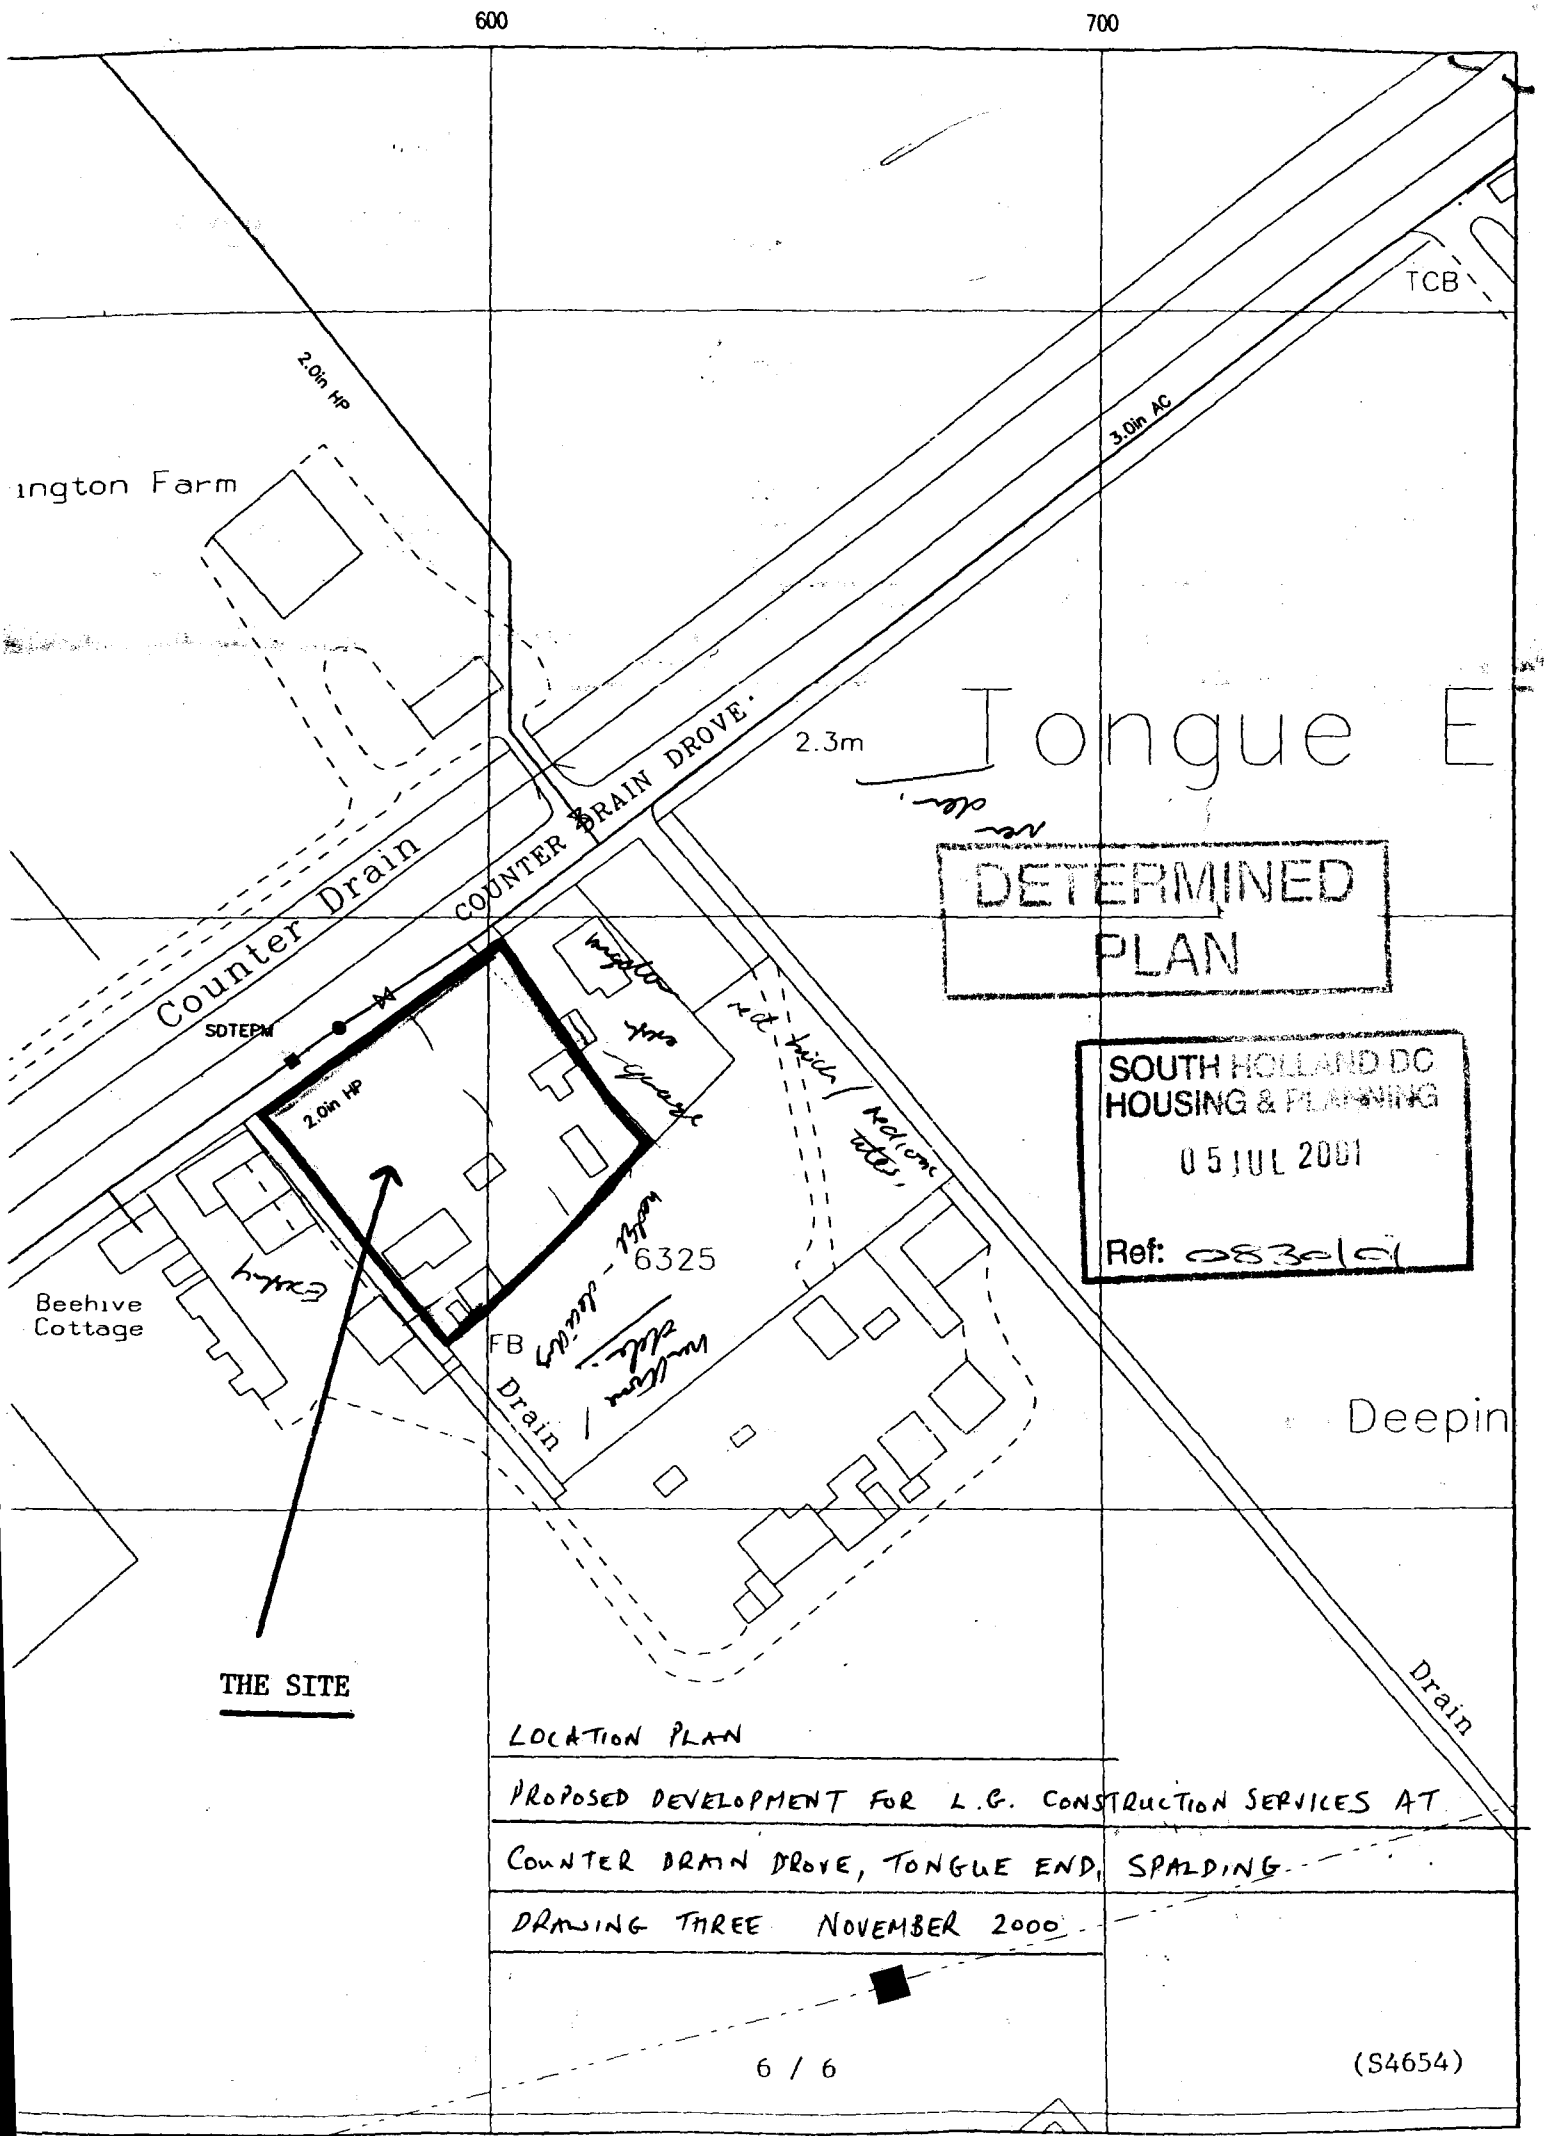


DETERMINED PLAN


SOUTH HOLLAND DC
HOUSING & PLANNING
05 JUL 2001
Ref: 0836/01

LOCATION PLAN

PROPOSED DEVELOPMENT FOR L.G. CONSTRUCTION SERVICES AT COUNTER DRAIN DROVE, TONGUE END, SPALDING

DRAWING THREE NOVEMBER 2000

(S4654)

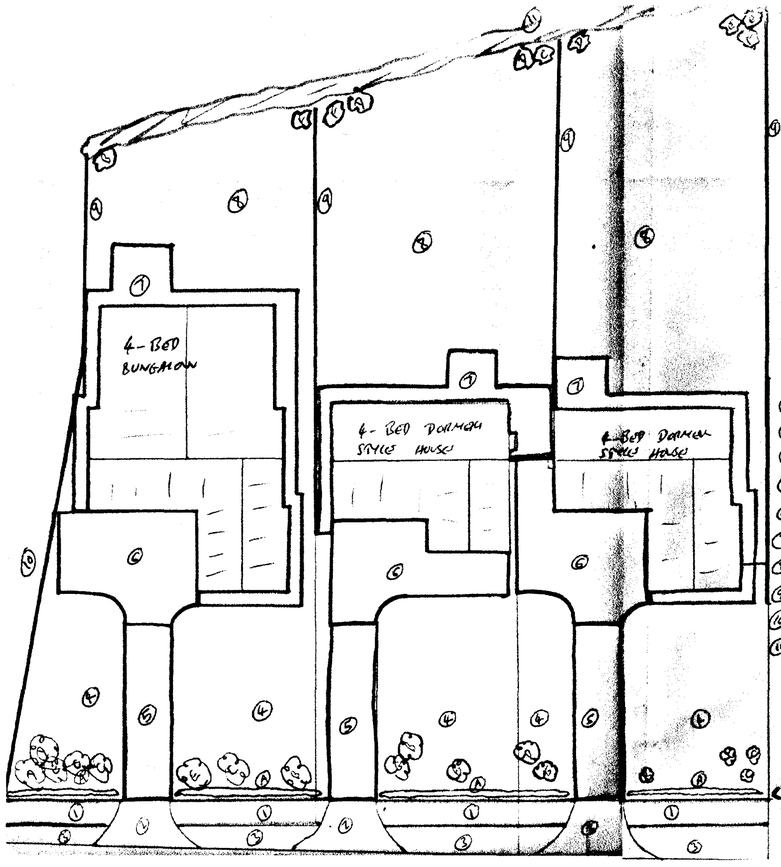

L G Construction Services ltd

Counter Drain Drove, Tongue End

Hard + Soft Landscaping 12/8/01


1. HIGHWAYS SPEC. FOOTPATH + DRAINAGE
2. HIGHWAYS SPEC. DRIVEWAY CROSSINGS
3. GRASS VERGE
4. TURFED AREAS
5. 3m WIDE GRAVEL/GRANITE DRIVEWAYS, CONC. EDGE.
6. BRINDLE BLOCK PAVED HARDSTANDINGS - MARSHALL DRIVELAND 50 OR SIMILAR
7. PATIOS APPROX. 4x4m, FOOTPATHS 900mm WIDE - PEARL RIVEN BUFF PAVING (600x600 + 600x300)
8. ALPINE GARDENS PLANTWAYS + COVER
9. 5' CLOSE BOARD FENCE WITH 6' x 2' PRIVACY PANEL BY PATIOS.
10. EXISTING 4' FENCE
11. EXISTING TALL HEDGE WITH TREES - TRIM TO TIDY.

A. MIXED HEDGE - HAWTHORN (CRATAEGUS MONOGYNA)
- BEECH (FAGUS SYLVATICA)
- BLACKTHORN (PRUNUS SPINOSA)
- BUCKTHORN (RHAMNOS CATHARTICA)

B. SILVER BIRCH (BETULA PENDULA) FEATHERED
C. HAWTHORN (CRATAEGUS LAEVIGATA) FEATHERED
D. WHITE BEAM (SORBUS ARIA) FEATHERED
E. BEECH (FAGUS SYLVATICA) FEATHERED
F. TURKISH HAZEL (CORYLUS COLURNA) FEATHERED


DETERMINED PLAN

Received 14-8-01

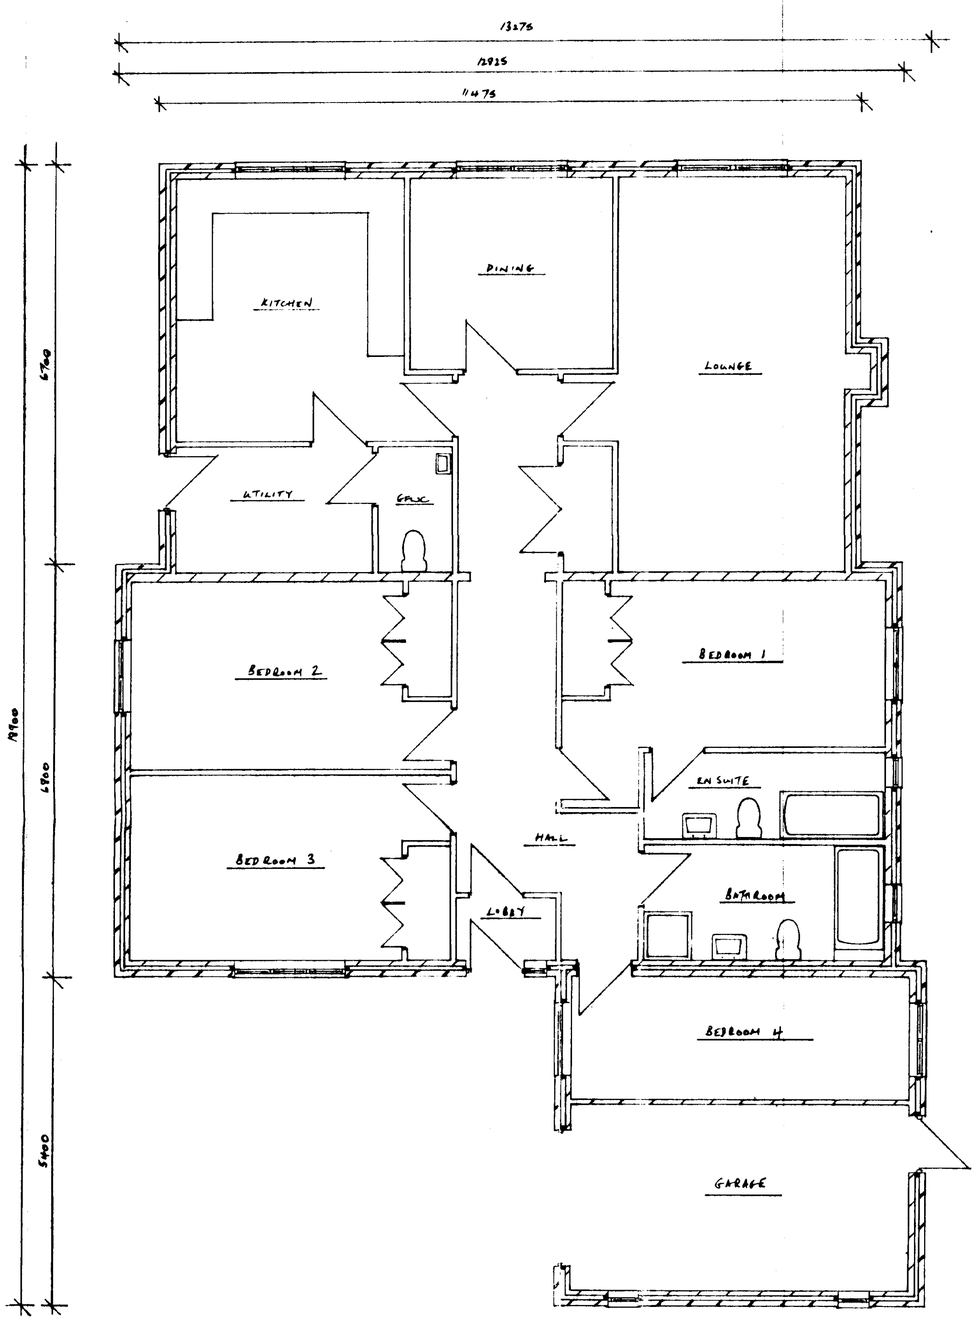


GROUND FLOOR PLAN SCALE 1:50


HABITABLE FLOOR AREA 173½²

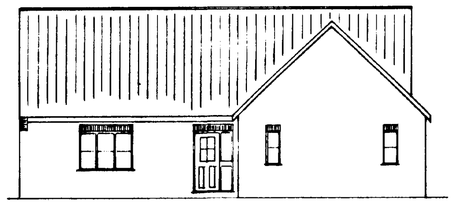


FRONT ELEVATION SCALE 1:100

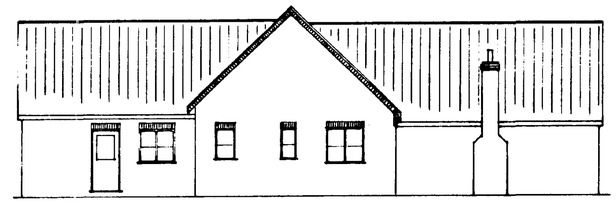

SIDE ELEVATION SCALE 1:100

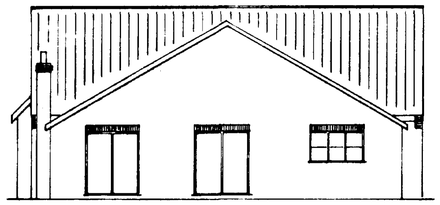

REAR ELEVATION SCALE 1:100

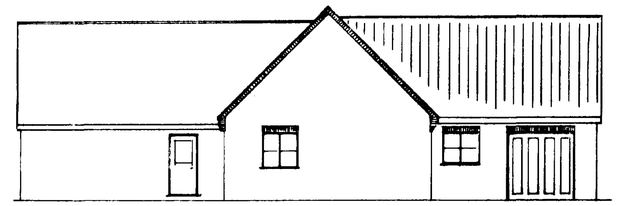

SIDE ELEVATION SCALE 1:100


DETERMINED PLAN

SOUTH HOLLAND DC
HOUSING & PLANNING
05 JUL 2001
Ref: 0830/01

PROPOSED DEVELOPMENT FOR L.G. CONSTRUCTION SERVICES AT
COUNTER DRAIN DROVE, TONGUE END, SPALDING, LINCS.
DRAWING SIX — JUNE 2001
PROPOSED BUNGALOW FOR PLOT 1 TO REPLACE HOUSE TYPE "A"



PROPOSED STREET SCENE SCALE 1:100

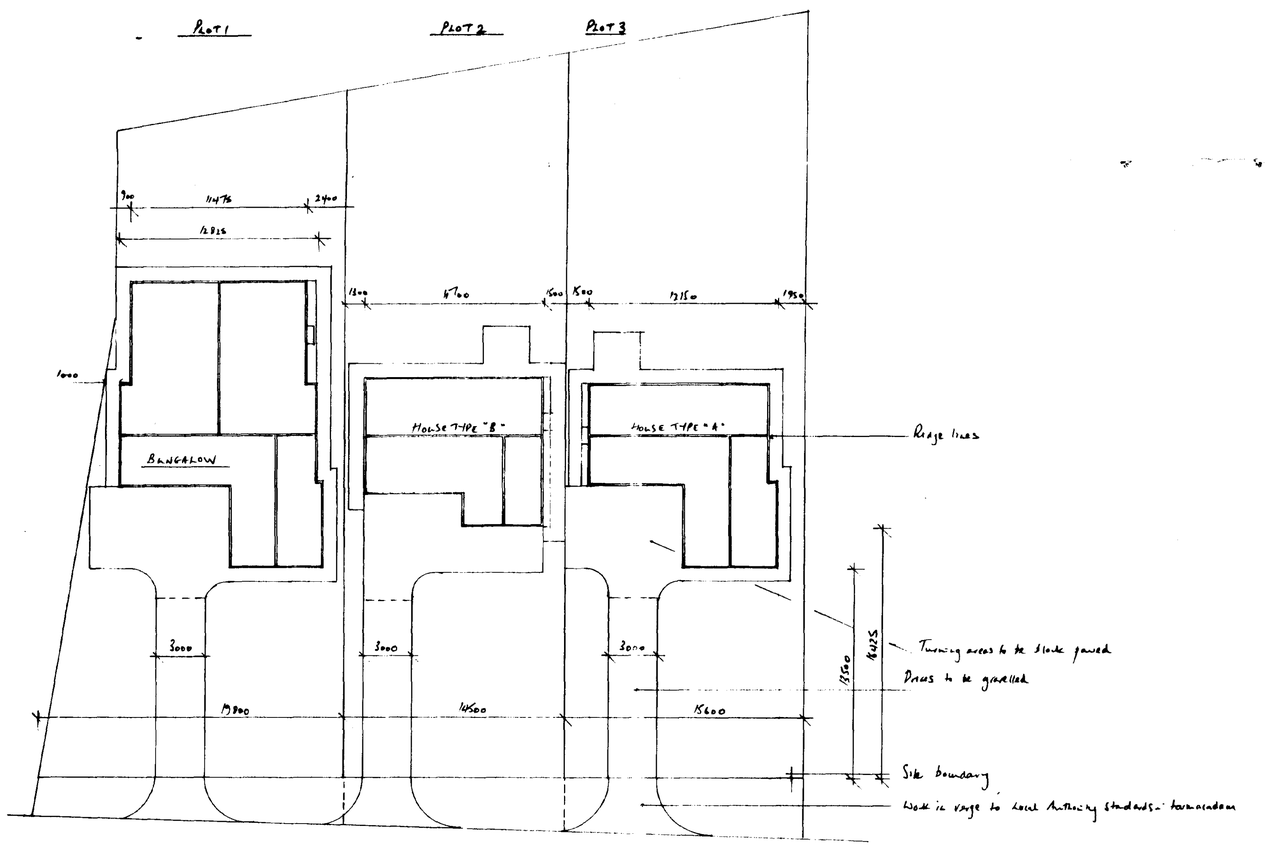

SITE LAYOUT SCALE 1:200

DETERMINED PLAN

SOUTH HOLLAND DC
HOUSING & PLANNING
05 JUL 2001
Ref: 0830101

PROPOSED DEVELOPMENT FOR L.G. CONSTRUCTION SERVICES AT
COUNTER DRAIN DROVE, TONGLE END, SPALDING, LINCS.
DRAWING SEVEN — JUNE 2001
PLOT 1 SUBSTITUTE BUNGALOW FOR HOUSE TYPE "A"