



THIS DRAWING IS FOR THE
PURPOSE OF OBTAINING
PLANNING PERMISSION ONLY

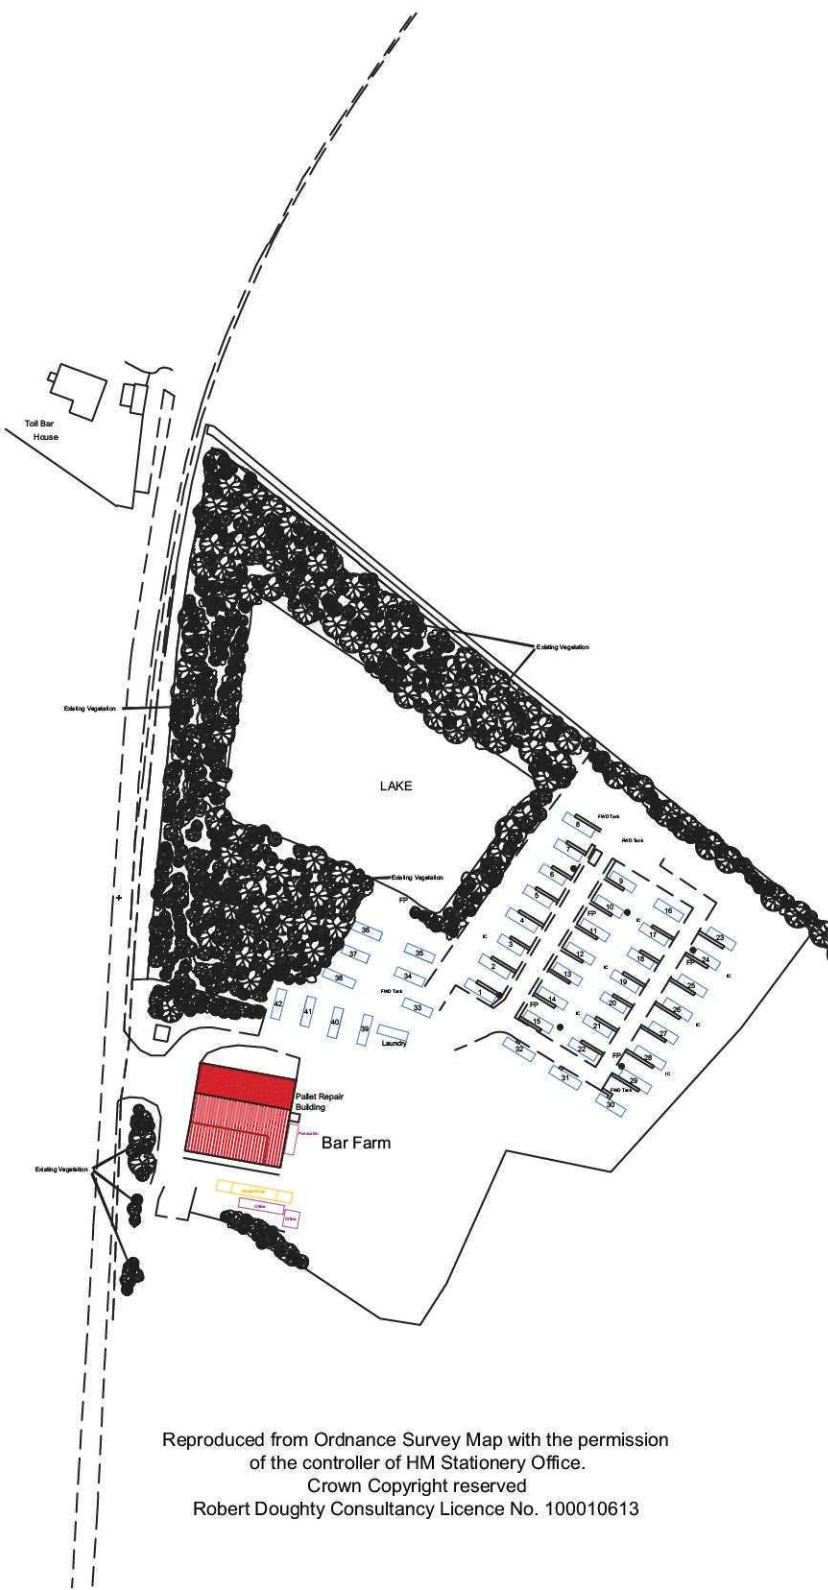

Reproduced from Ordnance Survey Map with the permission
of the controller of HM Stationery Office.
Crown Copyright reserved.
Robert Doughty Consultancy Licence No. 100010613

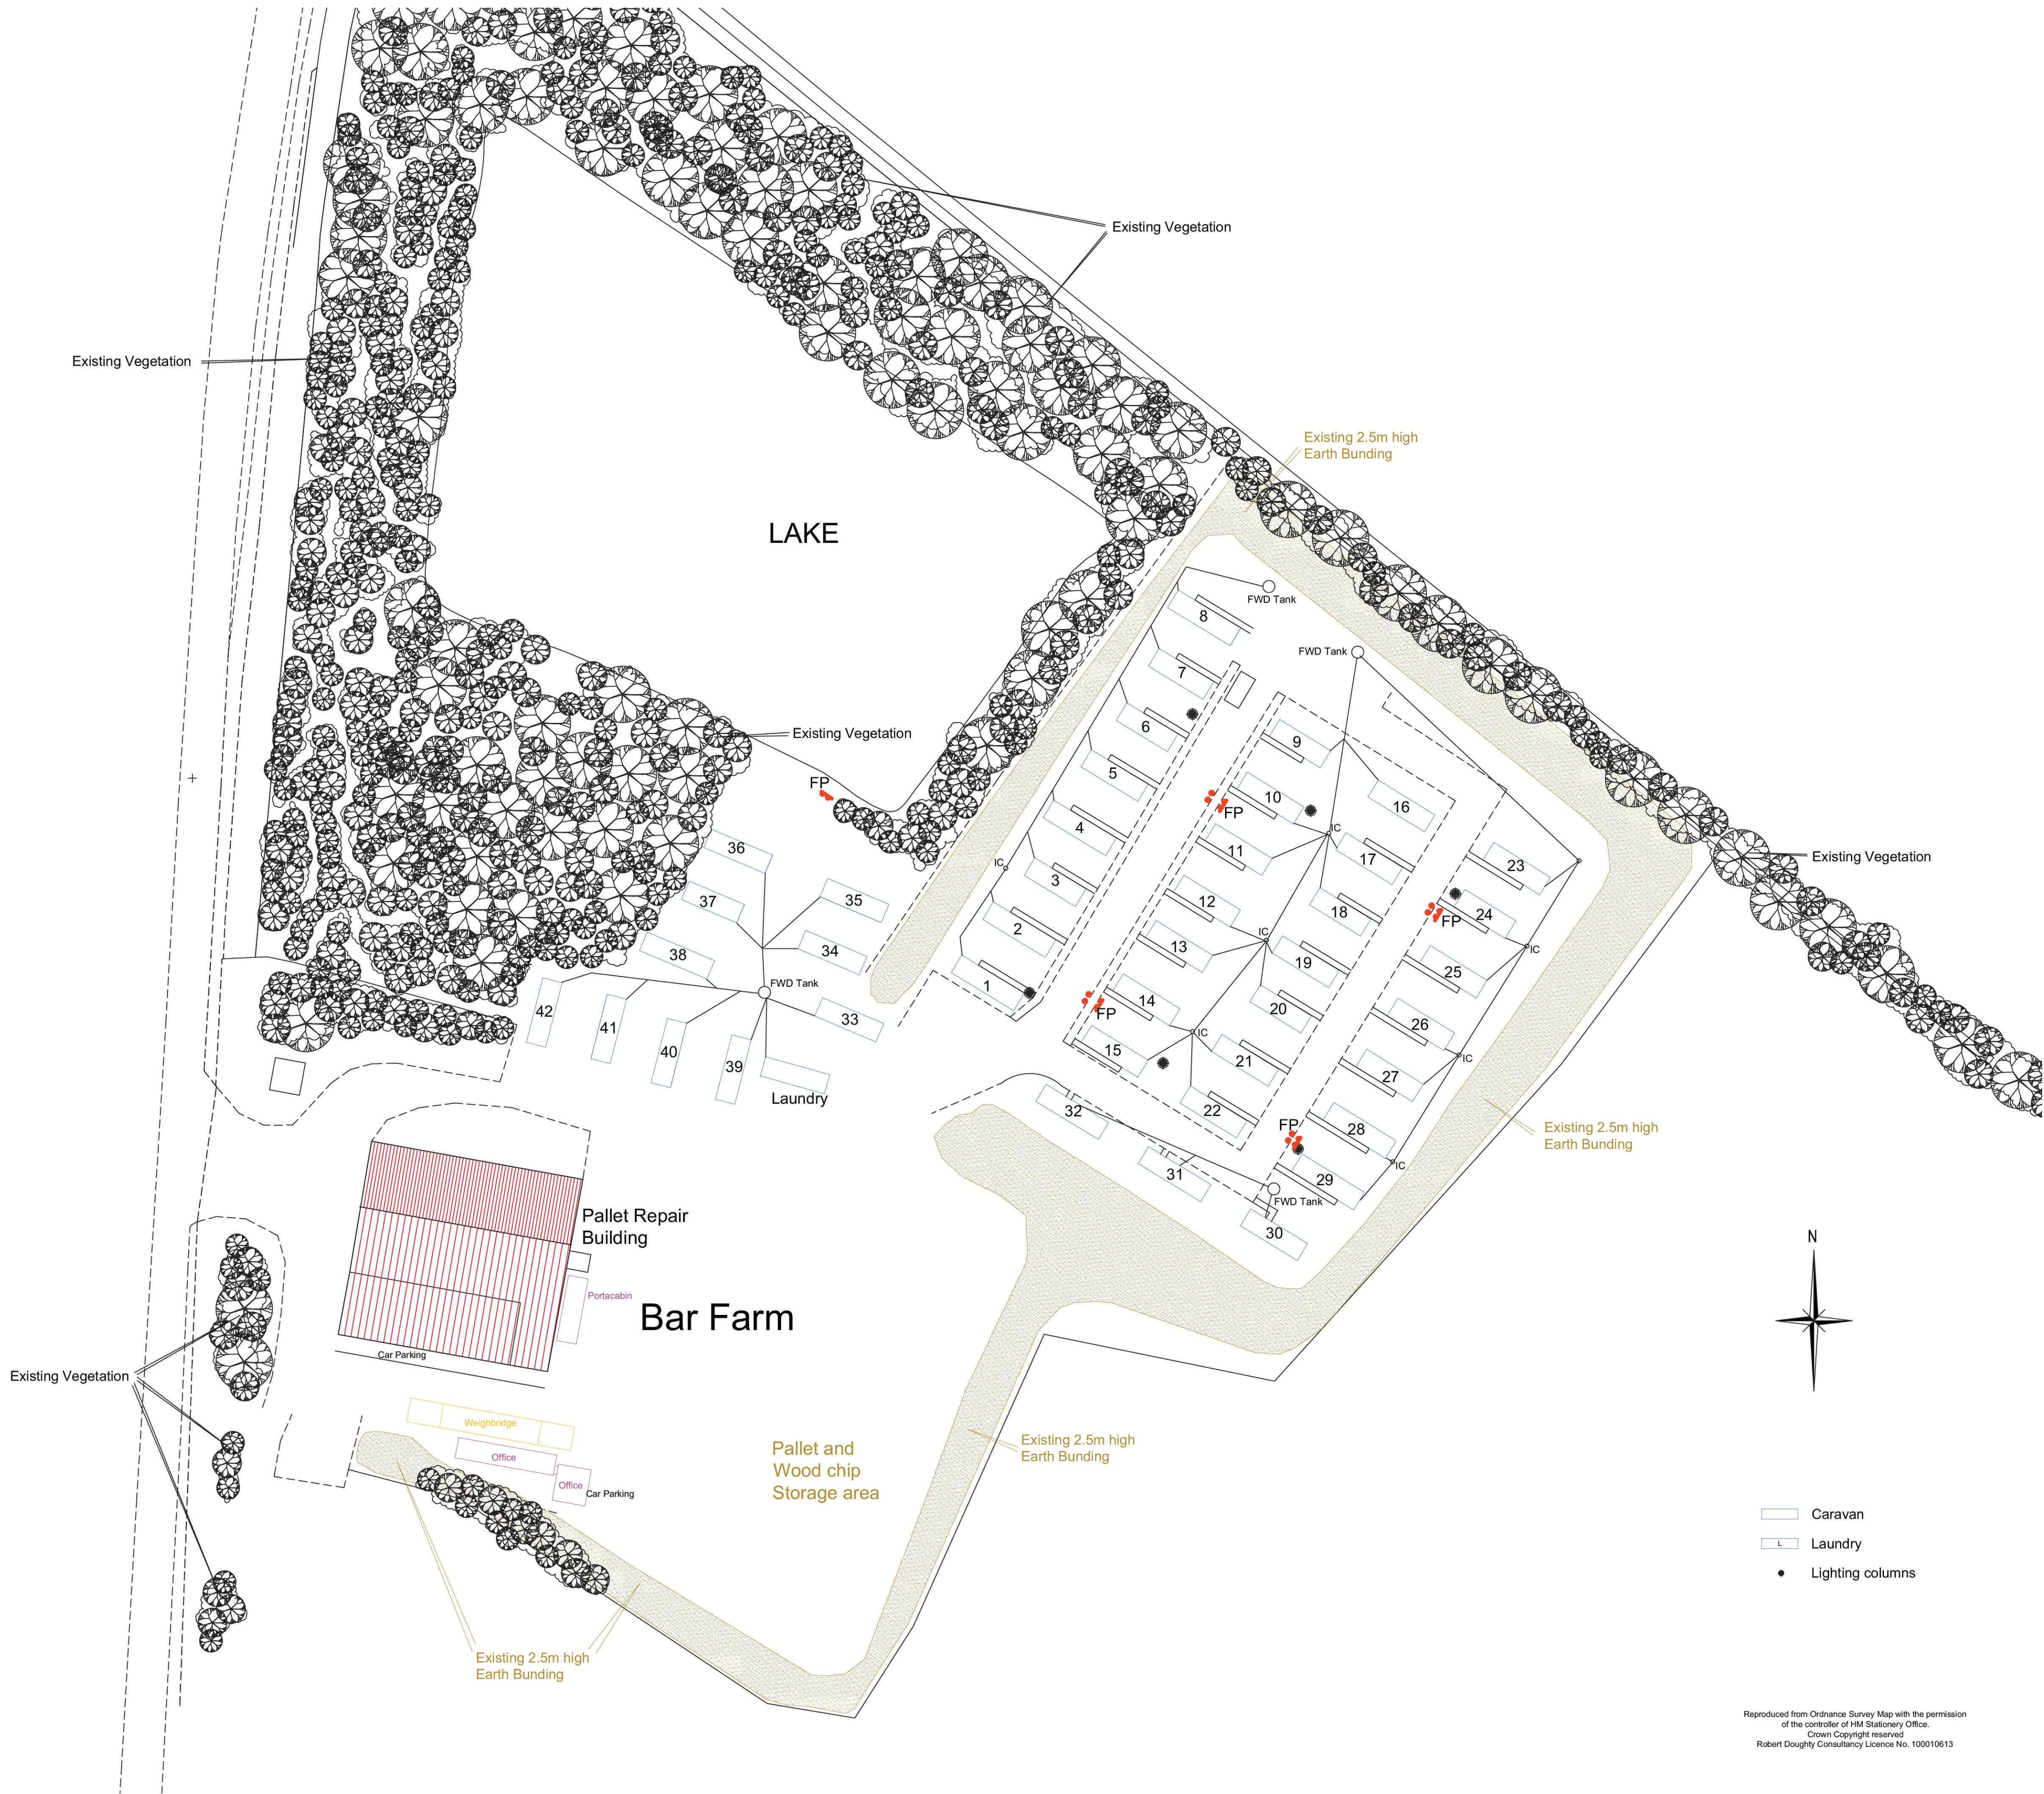

- Caravan
- Laundry
- Lighting columns

Reproduced from Ordnance Survey Map with the permission
of the controller of HM Stationery Office.
Crown Copyright reserved.
Robert Doughty Consultancy Licence No. 100010613

Rev.	By	Notes	Date
A	GJ	Caravan location rationalised and Foul drainage details added	24-6-11

rdc Robert Doughty Consultancy		
Client: SPALDING RECYCLING LTD		
Project: Bar Farm , Deeping St Nicholas		
Drawing title: Existing Site layout		
Drawing No. 739 / 05 / SL01	Rev. A	Drawn GJ
Scale 1 : 500 , 1 : 2500	Date 24 / 02 / 2010	Checked

All measurements should be checked against on site conditions and any discrepancies should be brought to the attention of the
Robert Doughty Consultancy