
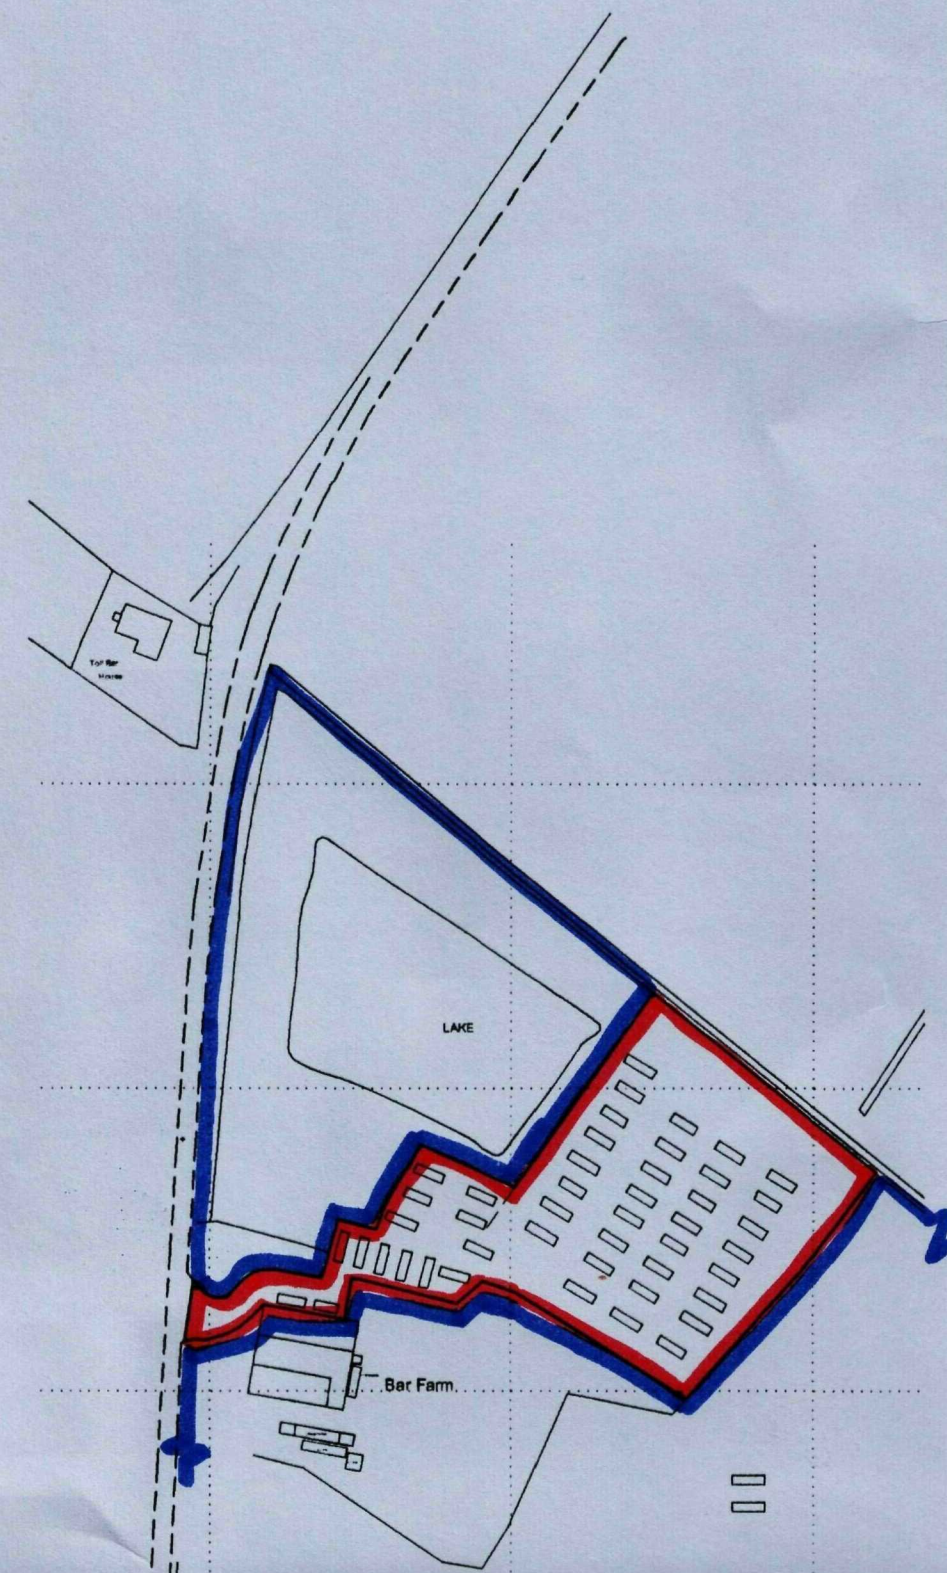


THIS DRAWING IS FOR THE
PURPOSE OF OBTAINING
PLANNING PERMISSION ONLY

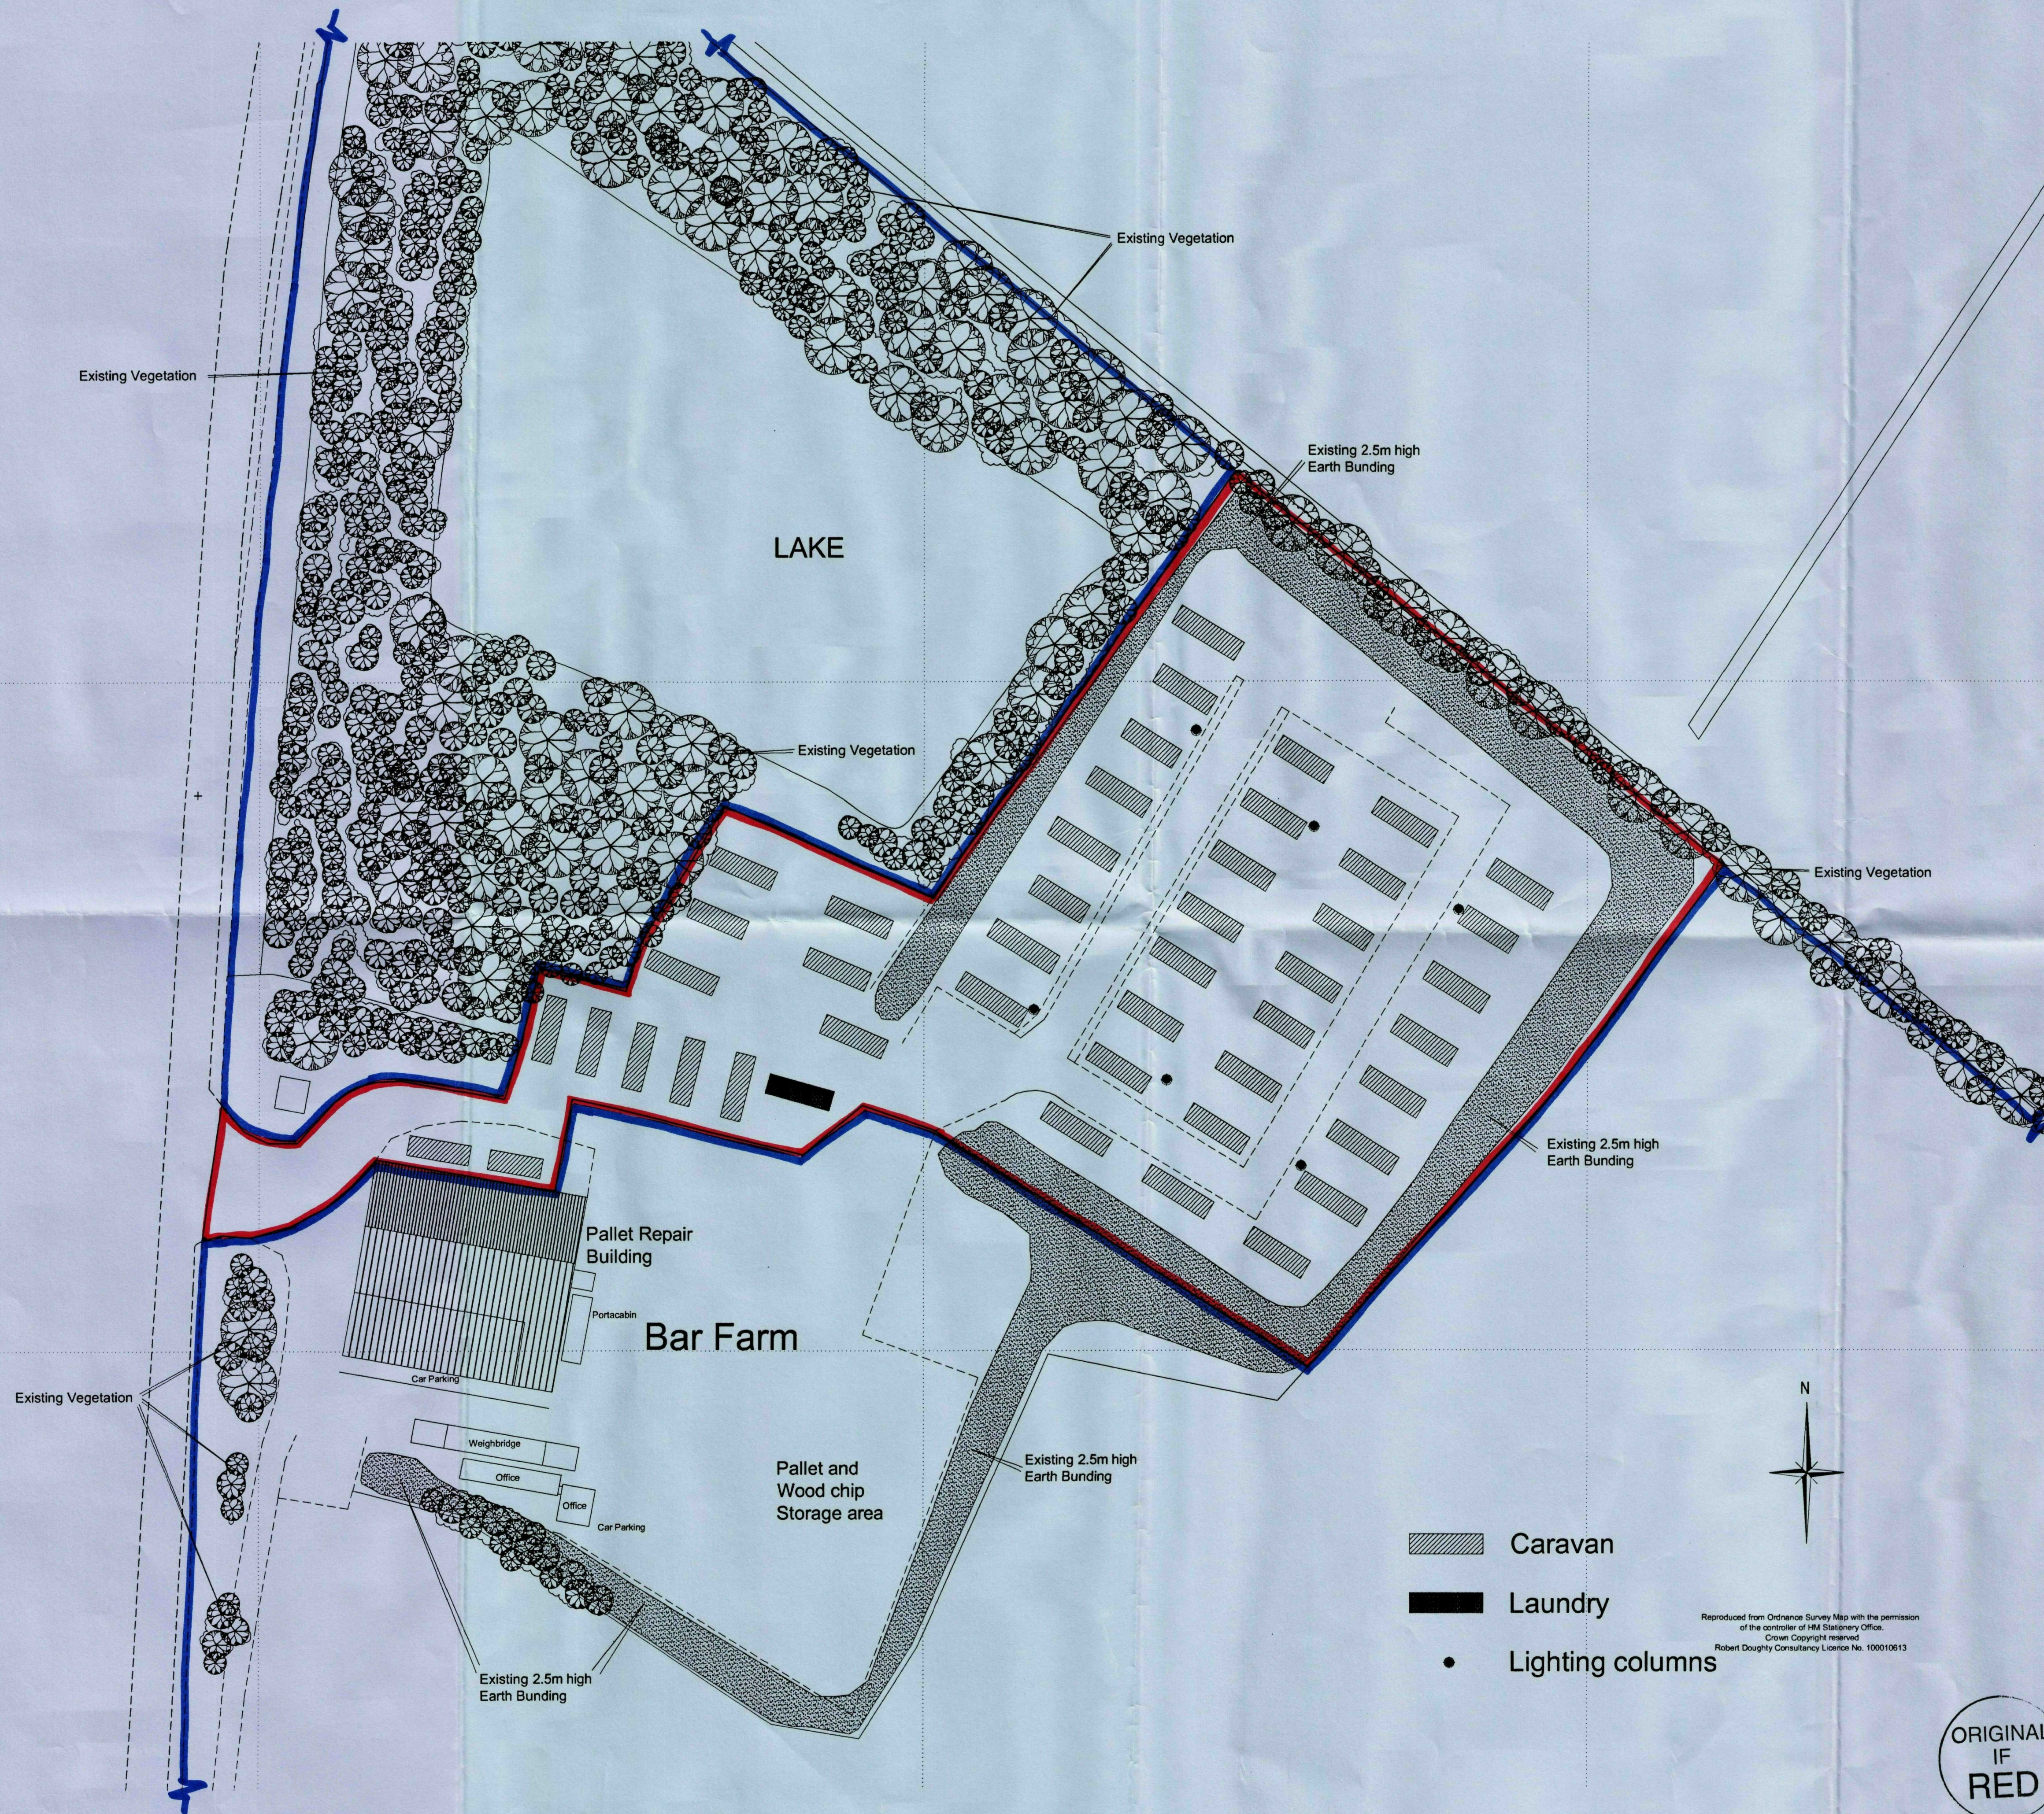

SHDC
Planning & Development
28 OCT 2009
Ref: 0853-09

DRAWING
28 OCT 2009
ISSUED

Rev.	By	Notes	Date
------	----	-------	------

rdc
Robert Doughty
Consultancy

32 High Street, Helpingsham
Steaford, Lincolnshire NG34 0RA
Tel: 01529 421646
Fax: 01529 421358
Email: admin@rdc-landplan.co.uk
Web: www.rdc-landplan.co.uk

Client: RAY TURNER LABOUR		
Project: Bar Farm, Deeping St Nicholas		
Drawing title: Existing Site layout		
Drawing No. 739 / 05 / SL01	Rev.	Drawn GJ
Scale 1 : 500 . 1 : 2500	Date 08 / 09 / 2009	Checked

ORIGINAL
IF
RED

Reproduced from Ordnance Survey Map with the permission
of the controller of HM Stationery Office.
Crown Copyright reserved.
Robert Doughty Consultancy Licence No. 100010613