


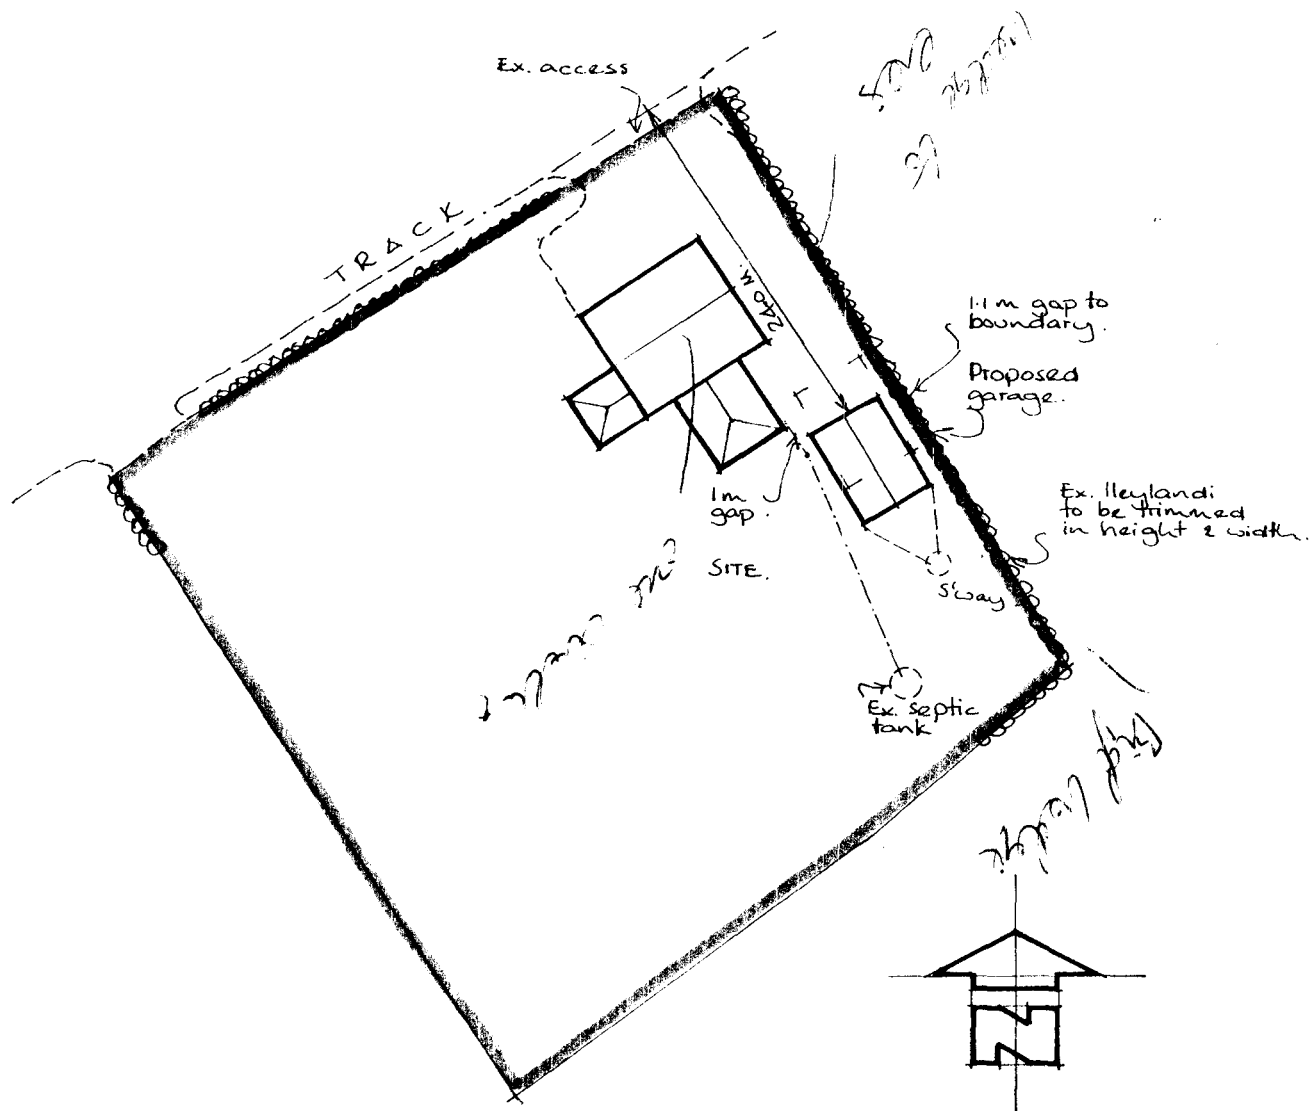

SITE PLAN


Scale - 1:500th

PROPOSED ANNEXE & DOUBLE GARAGE
AT SIX SCORE FARM COTTAGES; SIX SCORE
ROAD; LANGTOFT FEN; FOR MR & MRS K. SMITH.

Date - Feb '01
Drawn - D.C.


Amendments:
A: Layout revised. June '01.

Building Design Services
73B Abbey Road
Bourne
Lincs
PE10 9EN
Tel (01778) 393646

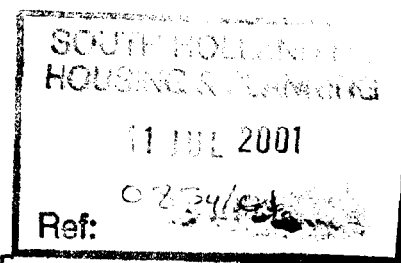


2321 / 1 A.


NOTES:
All dimensions must be checked on site and not scaled from this drawing.

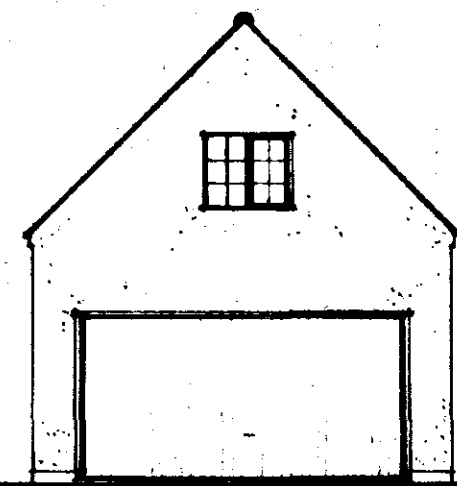


NORTH · WEST · ELEVATION

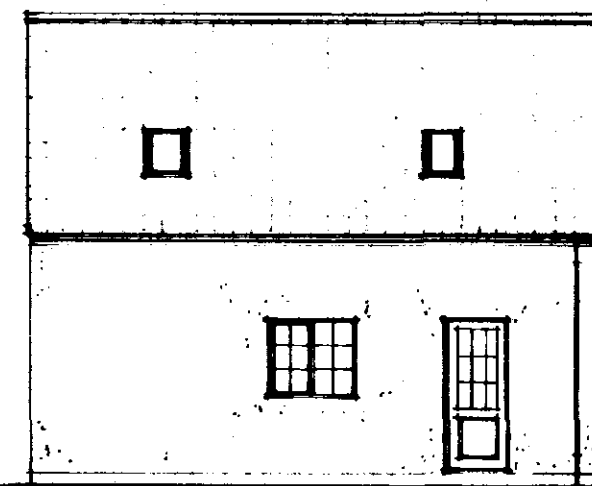


SOUTH · WEST · ELEVATION

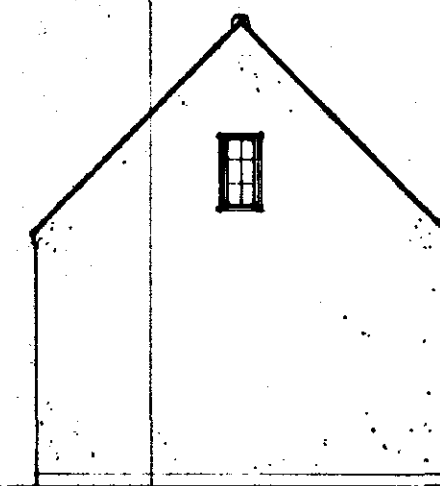


SOUTH · EAST · ELEVATION

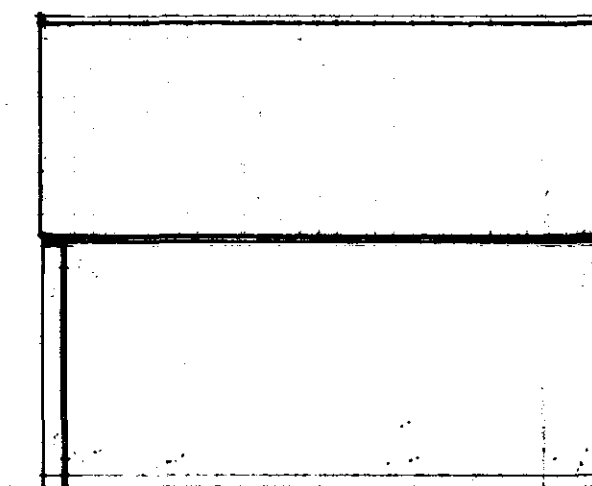

NORTH · EAST · ELEVATION

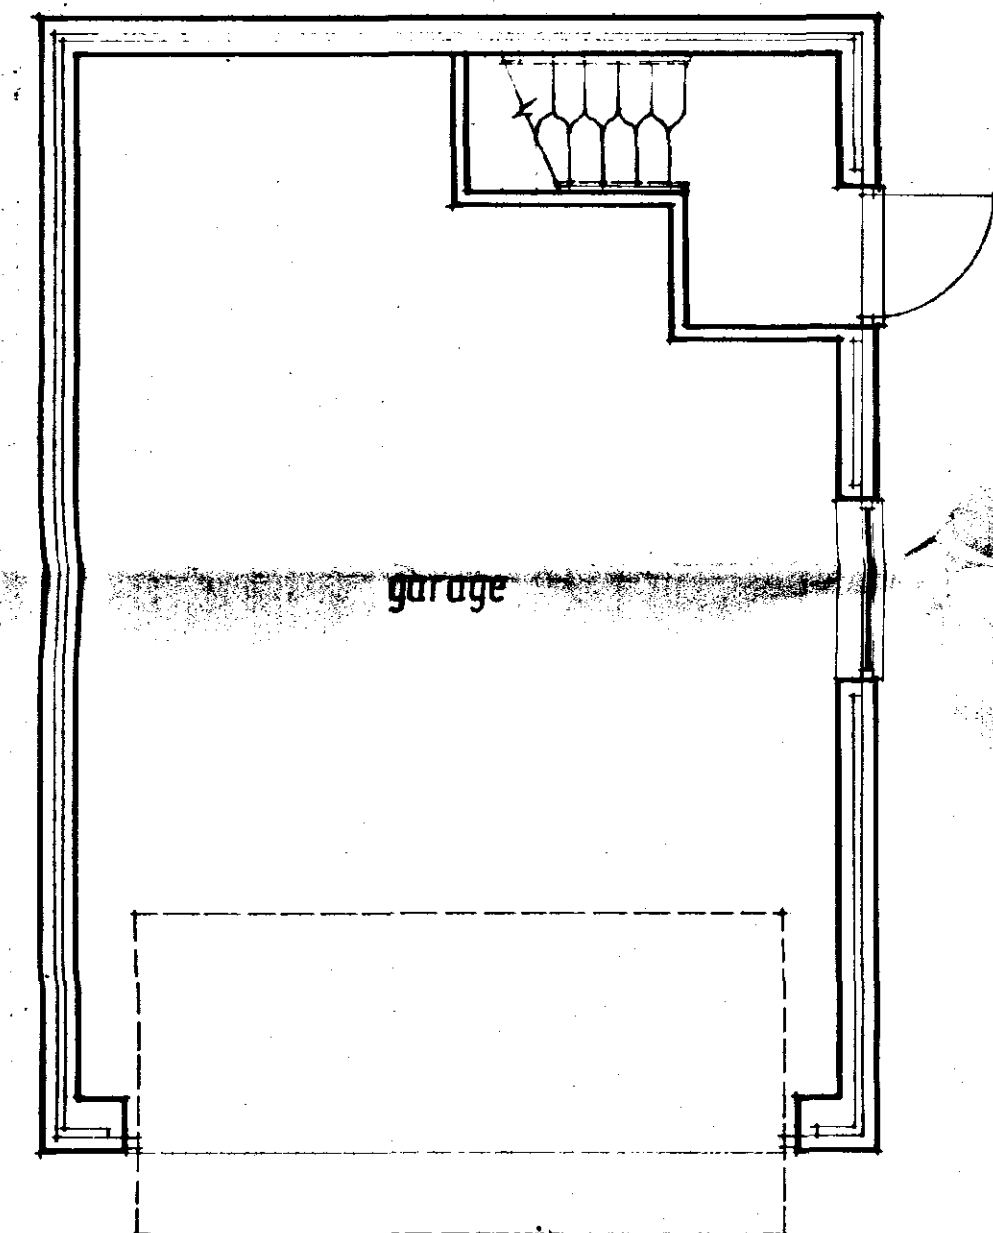

GROUND · FLOOR · PLAN

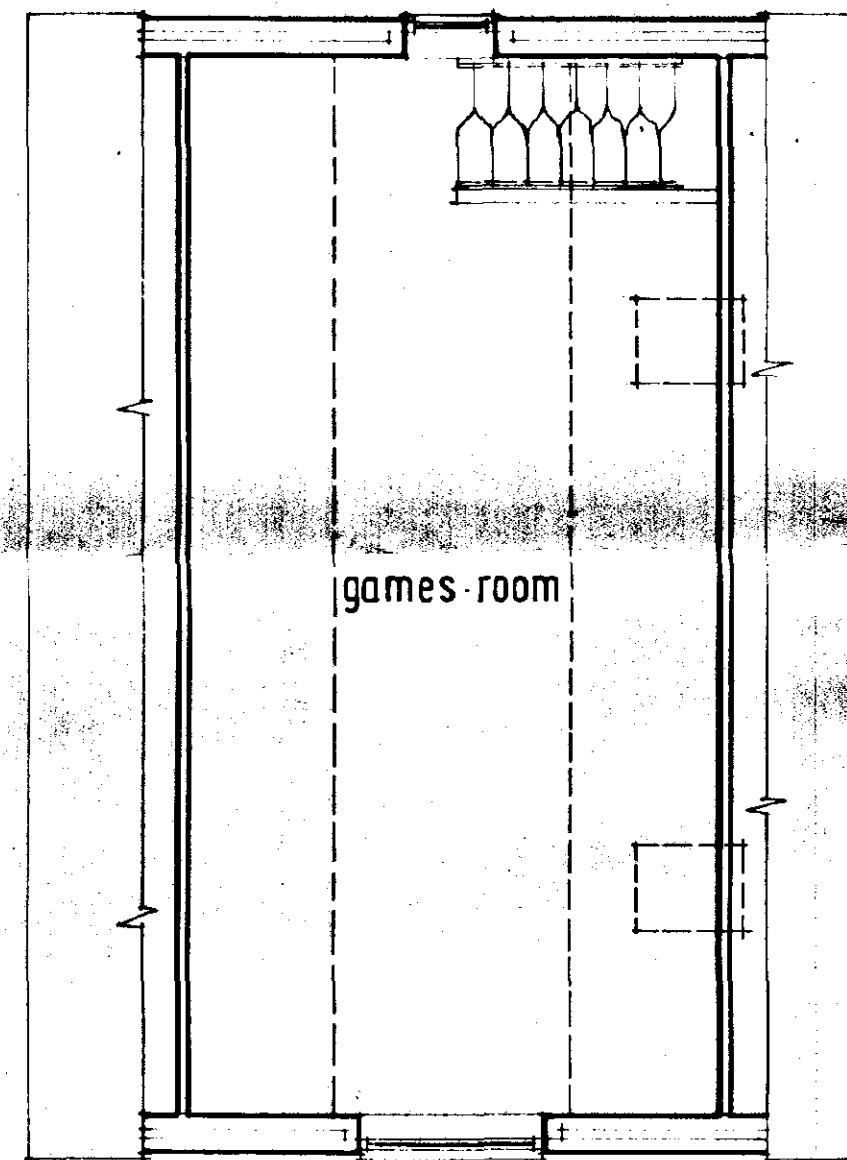

FIRST · FLOOR · PLAN

**DETERMINED
PLAN**

**SOUTH HOLLAND DC
HOUSING & PLANNING**
11 JUL 2001
Ref: 085401

A		Date	Revisions

© Copyright

Client
MR & MRS K · SMITH.

Job Title
**PROPOSED GARAGE TO
DWELLING AT SIX SCORE FARM
COTTAGES, SIX SCORE ROAD,
LANGTOFT FEN.**

Drawing Title
WORKING · DRAWING

Scale	Date	Drawn
1:50 & 1:100	June '01	BLD

Building Design Services
73B Abbey Road
Bourne
Lincs
PE10 8EN
Tel (01778) 383946

Dwg. No.
2321/4

Rev.