
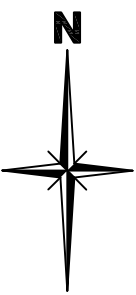


Notes:-
All dimensions and setting out to be verified prior to work commencing.
All discrepancies to be notified to this office prior to work commencing.
Do not scale off drawing - use figured dimensions only.

Rev.	Revision	Date
a	client revisions	27.11.23
b	client revisions	30.9.24
c	client revisions	8.10.24
d	further notes added following highways comments	6.12.24

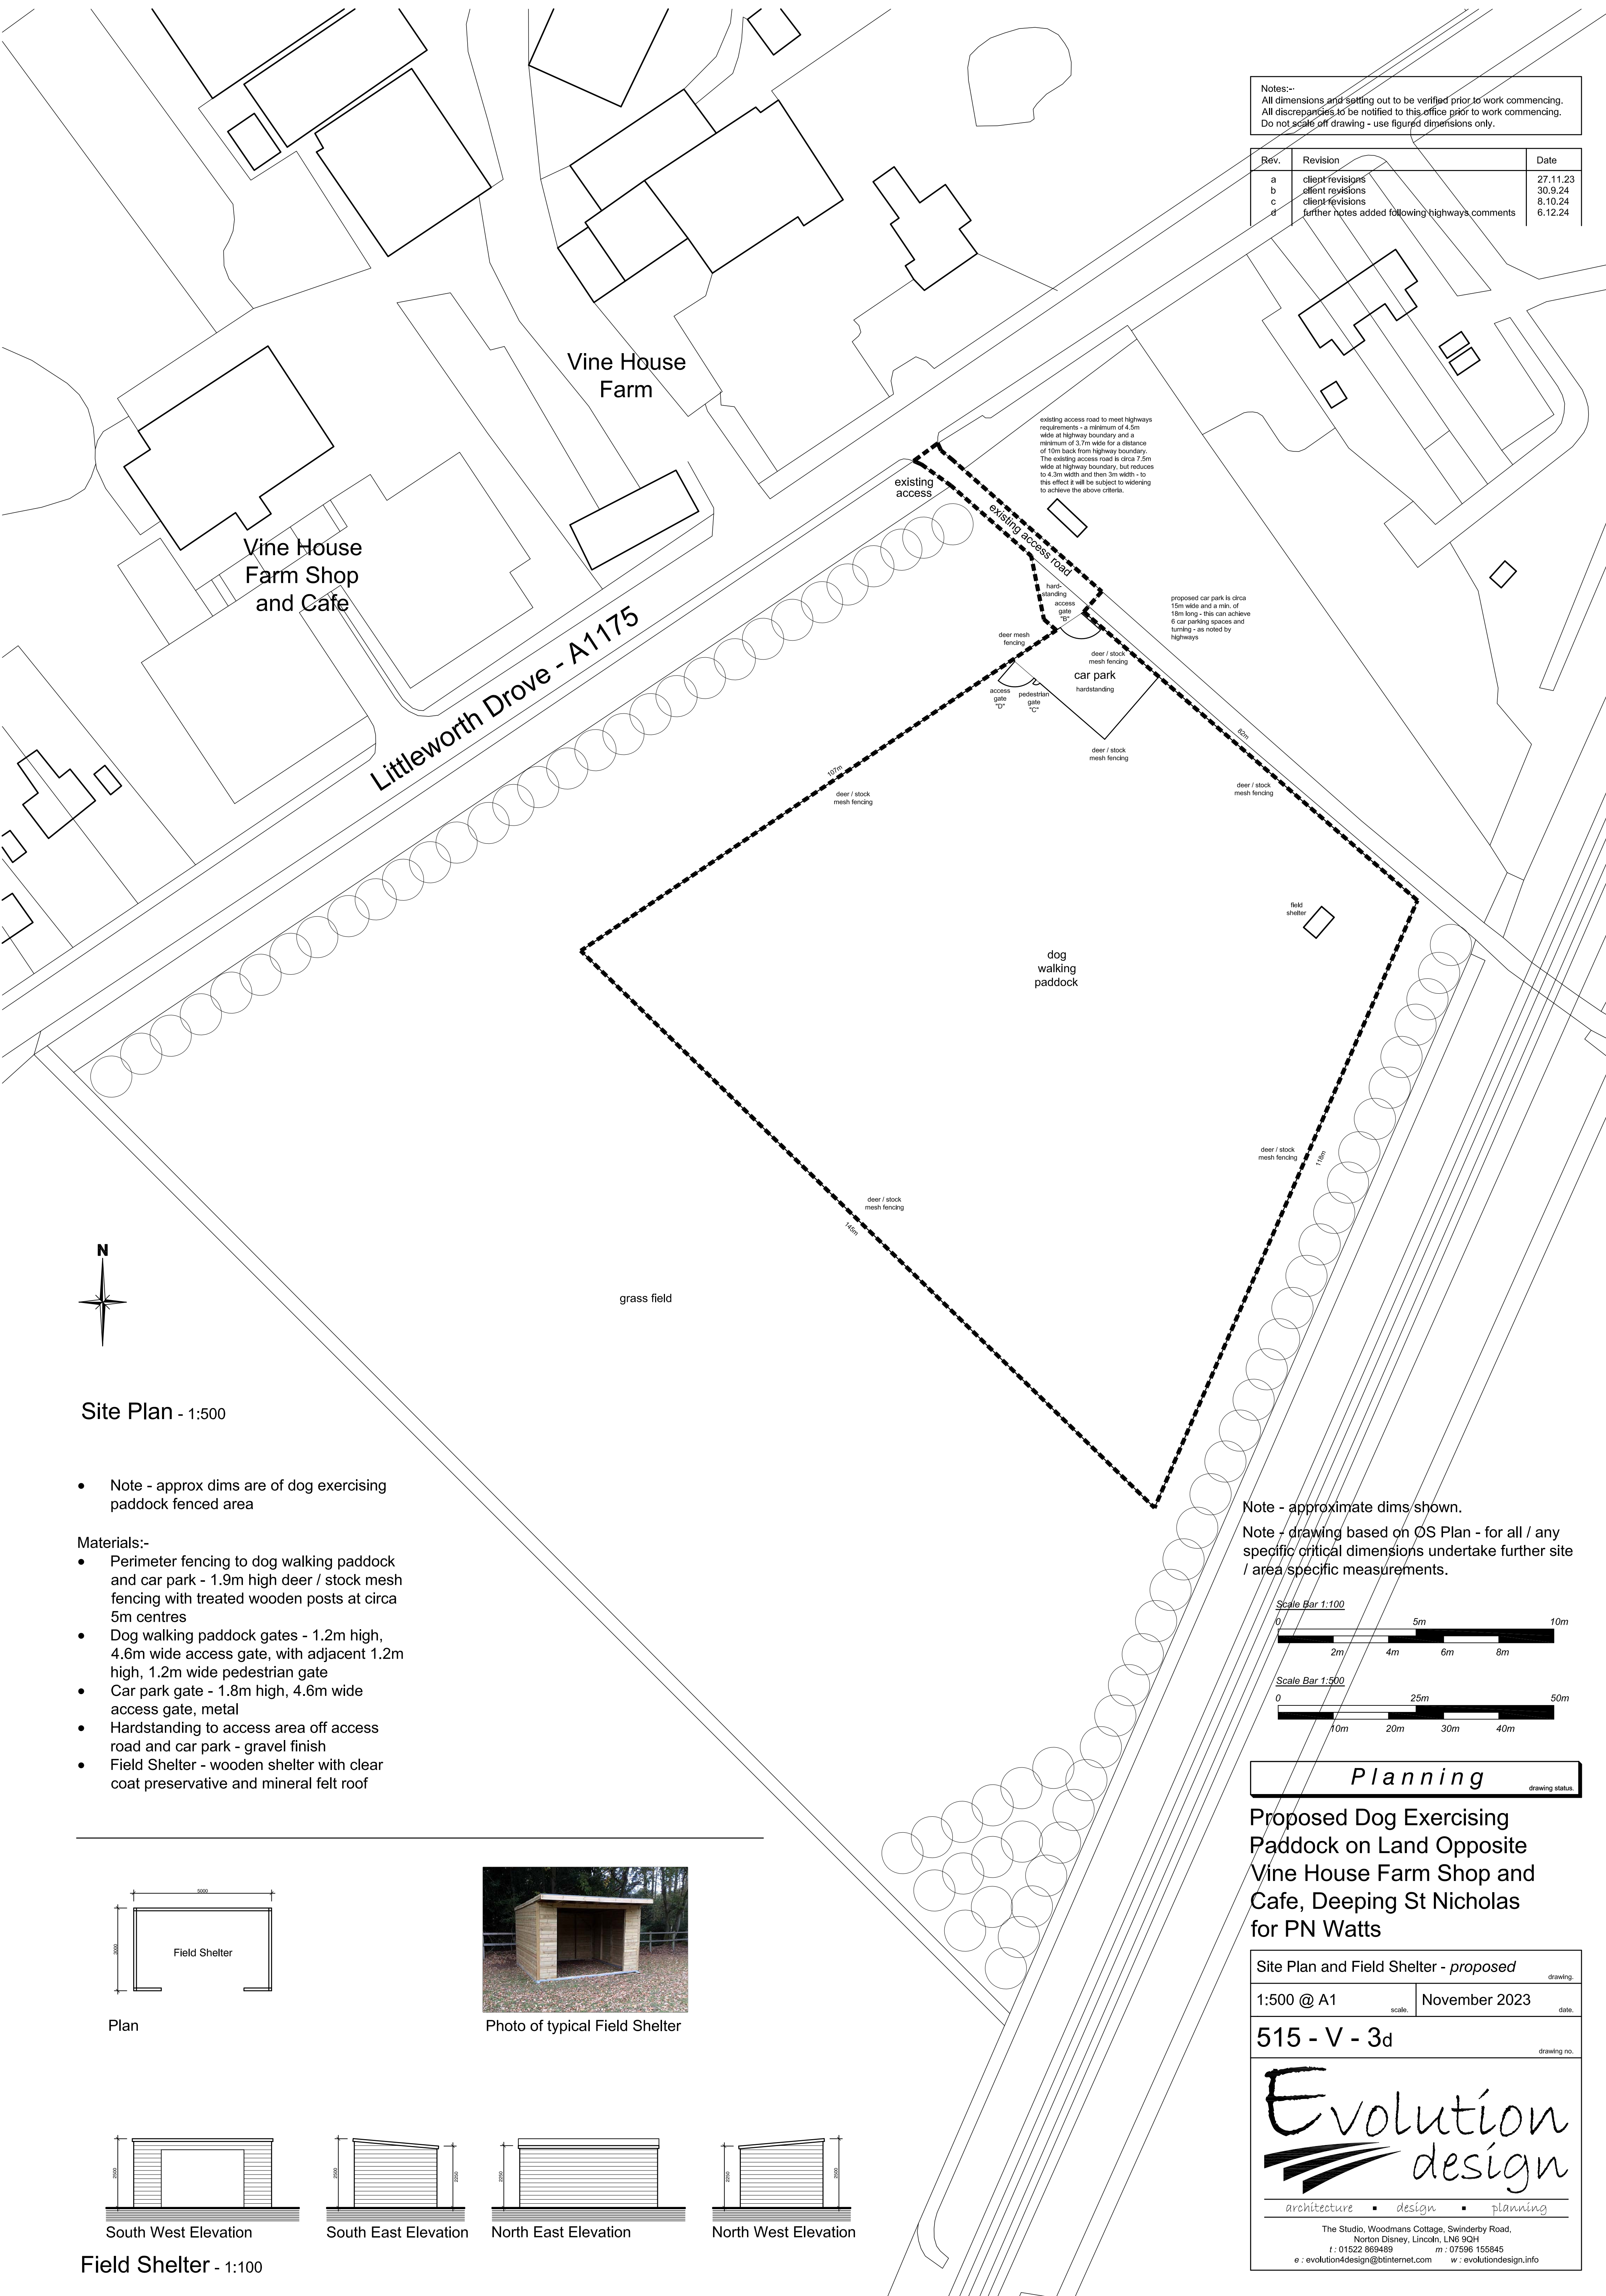

Site Plan - 1:500


- Note - approx dims are of dog exercising paddock fenced area

Materials:-

- Perimeter fencing to dog walking paddock and car park - 1.9m high deer / stock mesh fencing with treated wooden posts at circa 5m centres
- Dog walking paddock gates - 1.2m high, 4.6m wide access gate, with adjacent 1.2m high, 1.2m wide pedestrian gate
- Car park gate - 1.8m high, 4.6m wide access gate, metal
- Hardstanding to access area off access road and car park - gravel finish
- Field Shelter - wooden shelter with clear coat preservative and mineral felt roof

Note - approximate dims shown.

Note - drawing based on OS Plan - for all / any specific critical dimensions undertake further site / area specific measurements.

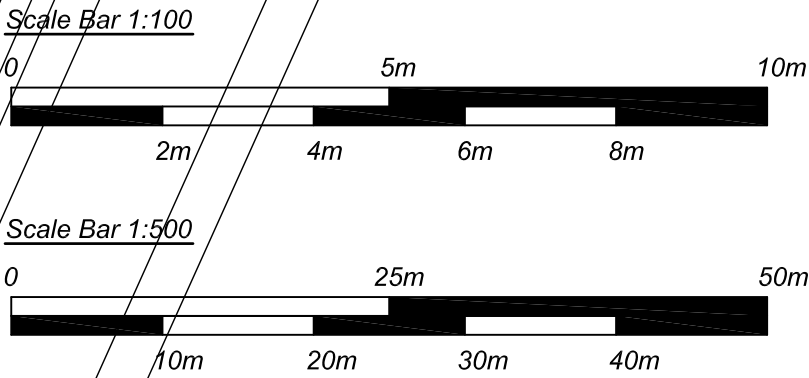

Planning

Proposed Dog Exercising Paddock on Land Opposite Vine House Farm Shop and Cafe, Deeping St Nicholas for PN Watts


Site Plan and Field Shelter - <i>proposed</i>	drawing
1:500 @ A1	scale. November 2023
	date.

515 - V - 3d

Evolution design

architecture • design • planning


The Studio, Woodmans Cottage, Swindon Road,
Norton Disney, Lincoln, LN6 9QH
t : 01522 869489 m : 07596 155845
e : evolution4design@btinternet.com w : evolutiondesign.info

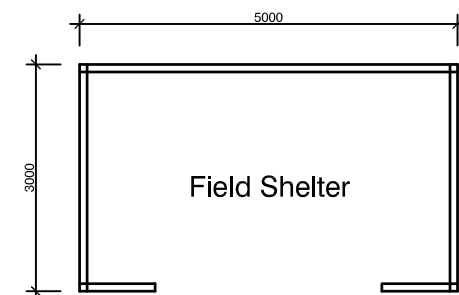


Plan




Photo of typical Field Shelter

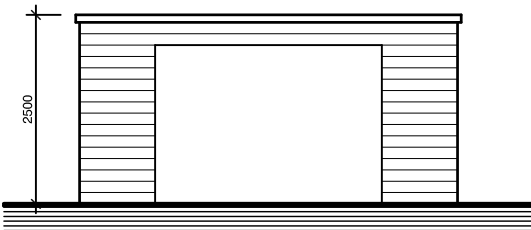


South West Elevation

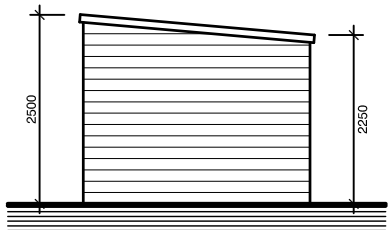

South East Elevation

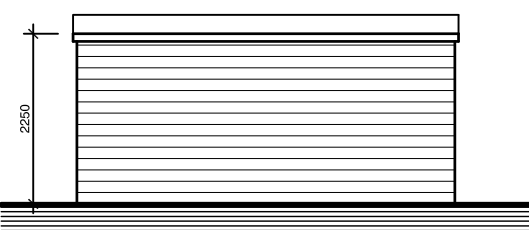

North East Elevation

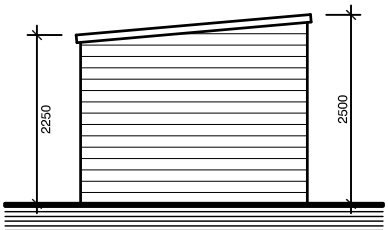

North West Elevation

Field Shelter - 1:100