
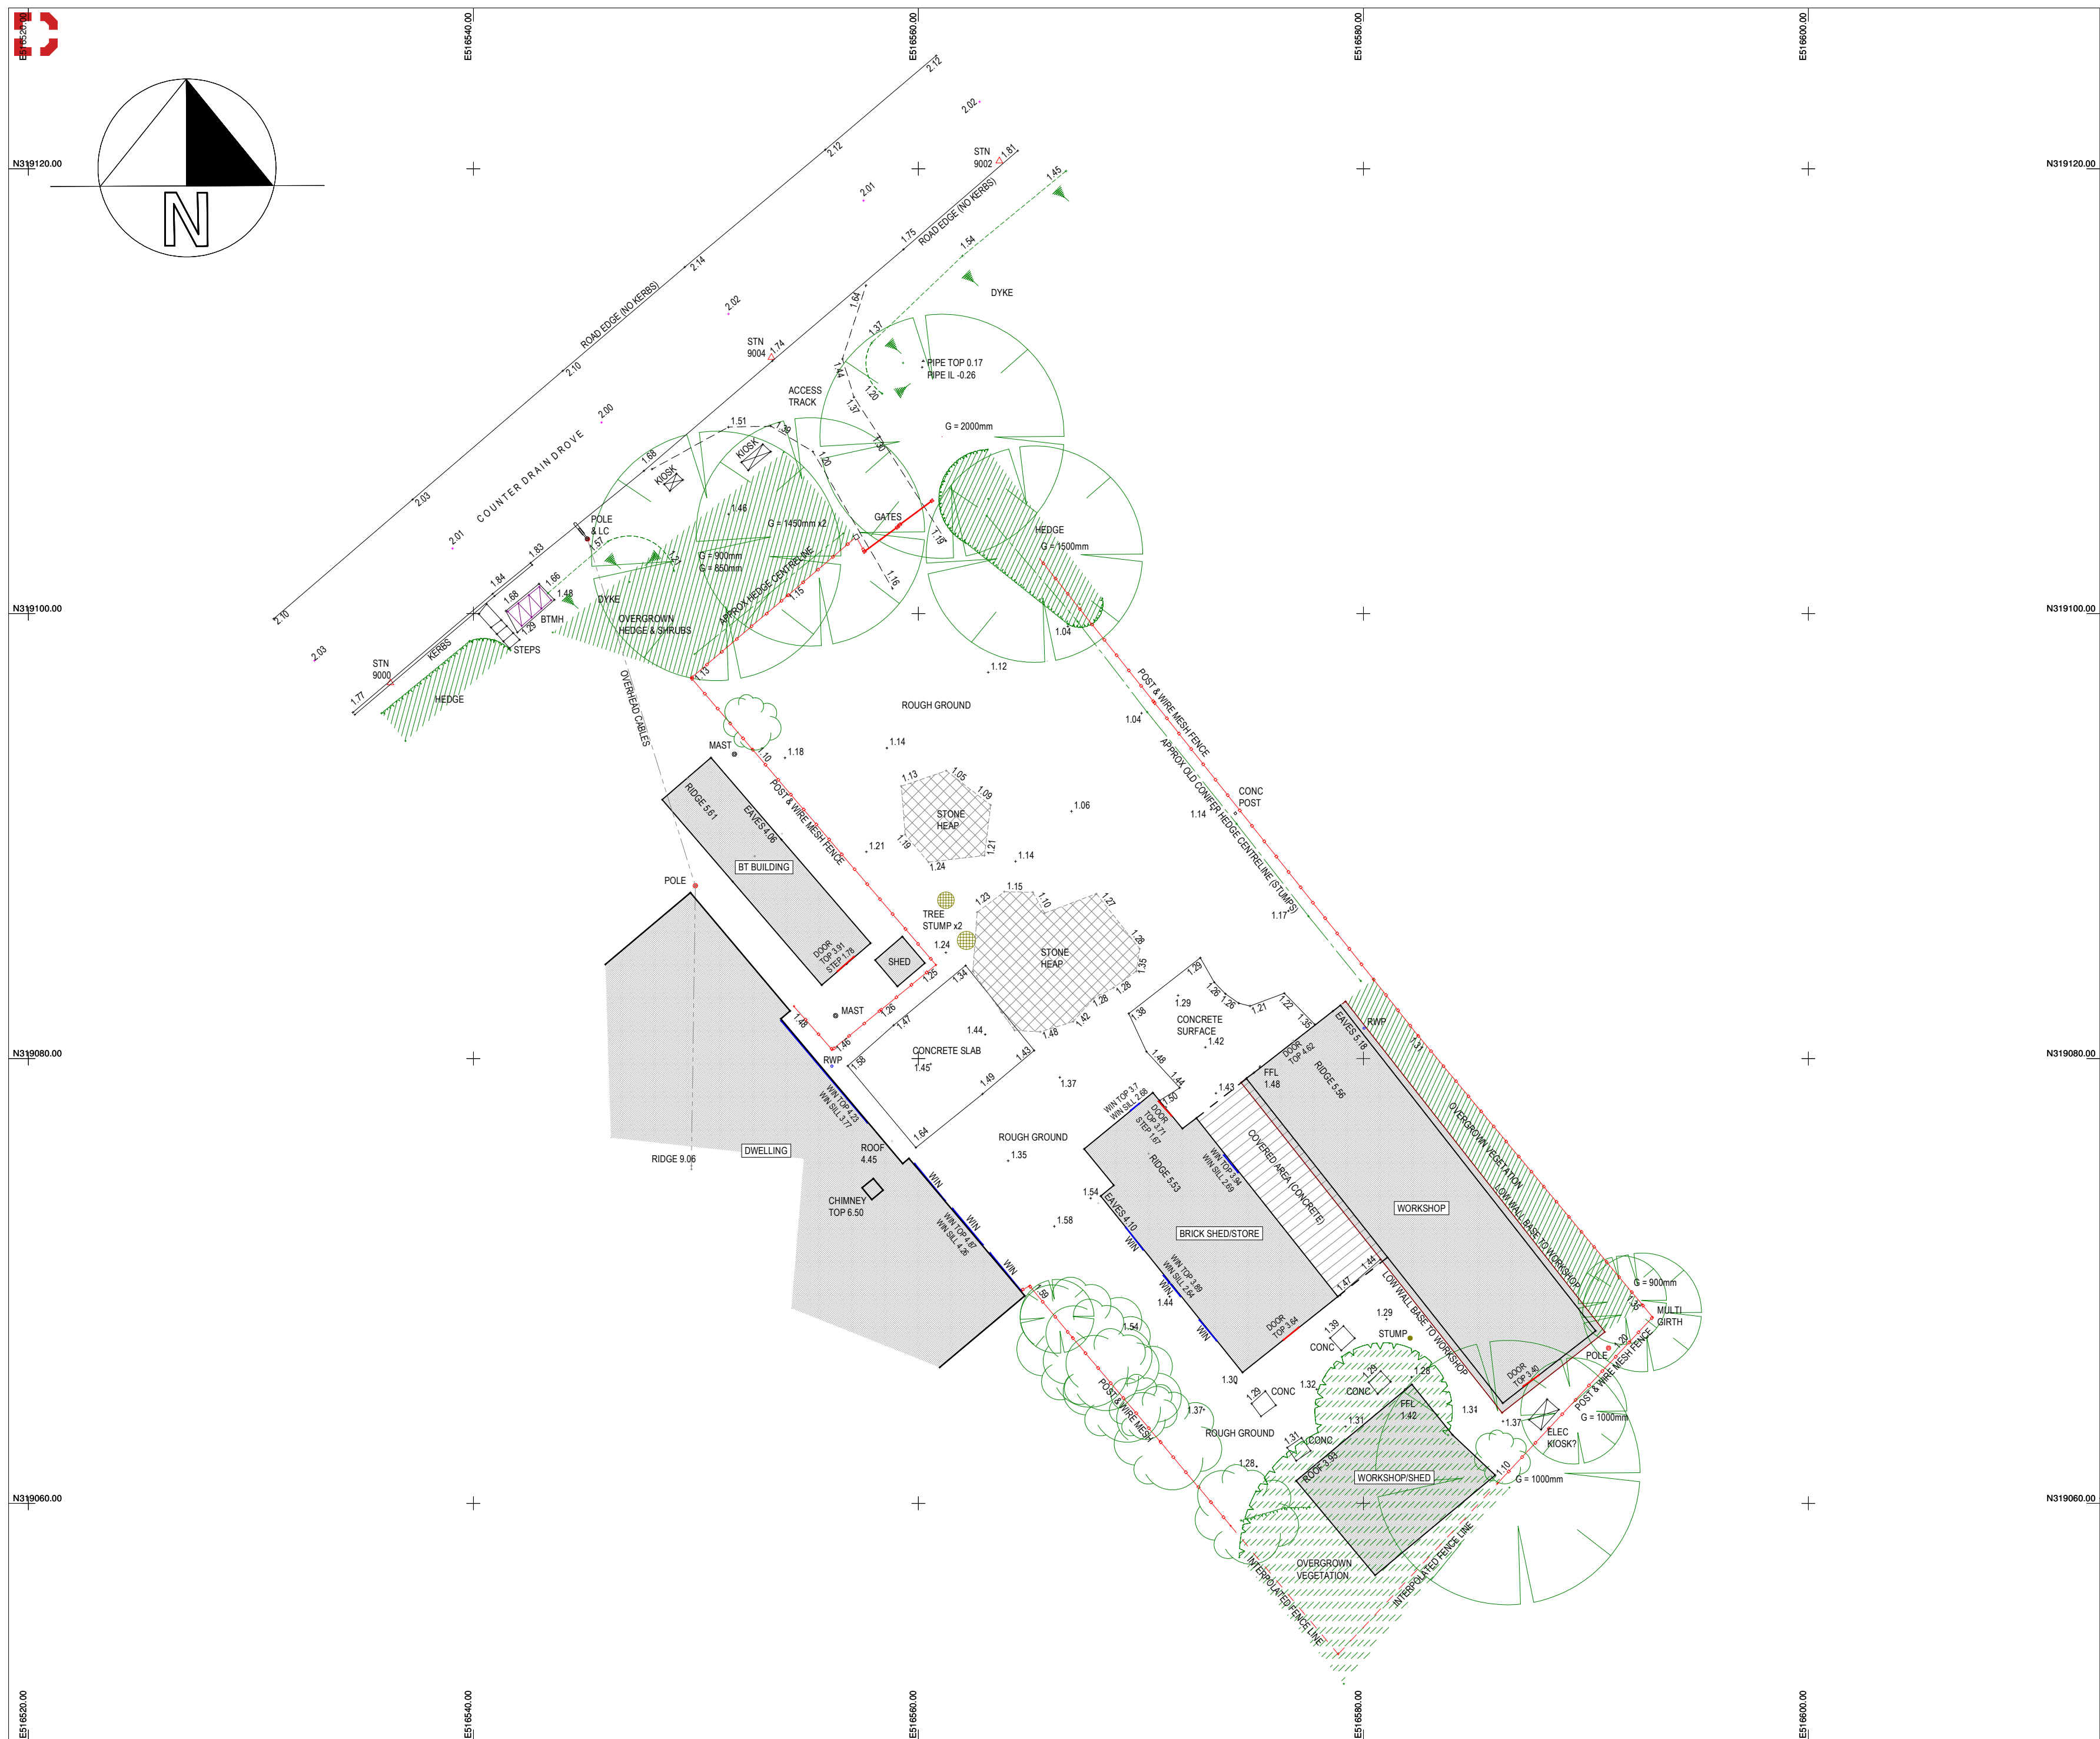
 


 

- | NOTES | | | |
|---|--------------|---|-----------|
|  | FENCE |  | TREE |
|  | HEDGE |  | BOREHOLE |
|  | ELECTRIC |  | STATION |
|  | BANK EDGE |  | TBM |
|  | STORM LINE |  | MANHOLE |
|  | FOUL LINE |  | GULLY |
|  | TELECOM LINE |  | BATTER |
|  | GAS LINE |  | WATER LVL |
|  | LARSON PILES |  | GATE |
|  | CHANNELS | | |
|  | WATER MAIN | | |
- THE POSITION OF THIS SURVEY IS BASED ON GPS OSTN15 GRID.
 - ALL LEVELS RELATE TO GPS DATA ACQUIRED WITH TRIMBLE VRS.
 - TREES SPREADS ARE DRAWN TO SCALE AND SHOW THE GENERAL/AVERAGE CANOPY SPREAD.
 - ALL BELOW GROUND LEVEL INFORMATION INCLUDING VOIDS, DRAINAGE & SERVICES HAVE BEEN IDENTIFIED FROM THE SURFACE LEVEL ONLY. THEREFORE PIPE SIZES ETC ARE ESTIMATIONS ONLY. ALL CRITICAL DIMENSIONS SHOULD BE CHECKED PRIOR TO THE COMMENCEMENT OF ANY SITE WORKS
 - EVERY EFFORT HAS BEEN MADE TO LOCATE AND SURVEY ALL VISIBLE FEATURES. IT SHOULD BE NOTED THAT SOME ITEMS MAY HAVE BEEN OBSERVED AT THE TIME OF THE SURVEY AND THEREFORE NOT SHOWN ON THIS DRAWING.
 - PHYSICAL BOUNDARY FEATURES SHOWN ON THIS DRAWING DO NOT NECESSARILY REPRESENT THE ACTUAL LEGAL BOUNDARIES. THIS INFORMATION SHOULD BE CONFIRMED WITH THE RELEVANT DOCUMENTATION.
 - THE CONTRACTOR MUST CHECK AND VERIFY ALL SITE LEVELS, DIMENSIONS, UTILITIES AND DRAINAGE DETAILS PRIOR TO THE COMMENCEMENT OF ANY SITE WORKS. ANY DISCREPANCIES MUST BE NOTIFIED TO DANIEL CHARLES SURVEYS LTD.
 - ALL SURVEY STATION CONTROL POINTS MUST BE CHECKED BY THE CONTRACTOR PRIOR TO STARTING ANY SITE WORKS.

SURVEY CONTROL POINT INFORMATION			
Point	Easting	Northing	Elevation
9000	516536.272	319096.890	1.904
9002	516563.639	319120.348	1.842
9004	516553.393	319111.520	1.694

SURVEY DATE	JUNE 2024	INITIALS	MJW
-------------	-----------	----------	-----

REV	AMENDMENTS	DRN	DATE

Client: CLIVE WICKS ASSOCIATES

Project Title:

COUNTER DRAIN DROVE
TONGUE END
DEEPING ST NICHOLAS

Drawing Title:

TOPOGRAPHICAL SURVEY

Scale @ A2:	1:200	Date:	05/06/2024
Drawing No:	24 - 69 - 01		Rev:
C.A.D. Title:	'clive wicks - tongue end'1. magnet master files master topo (24-69-01).mjo		
Drawn By:	MJW	Checked By:	CLR

