


THIS DRAWING IS FOR THE
PURPOSE OF OBTAINING
PLANNING PERMISSION ONLY

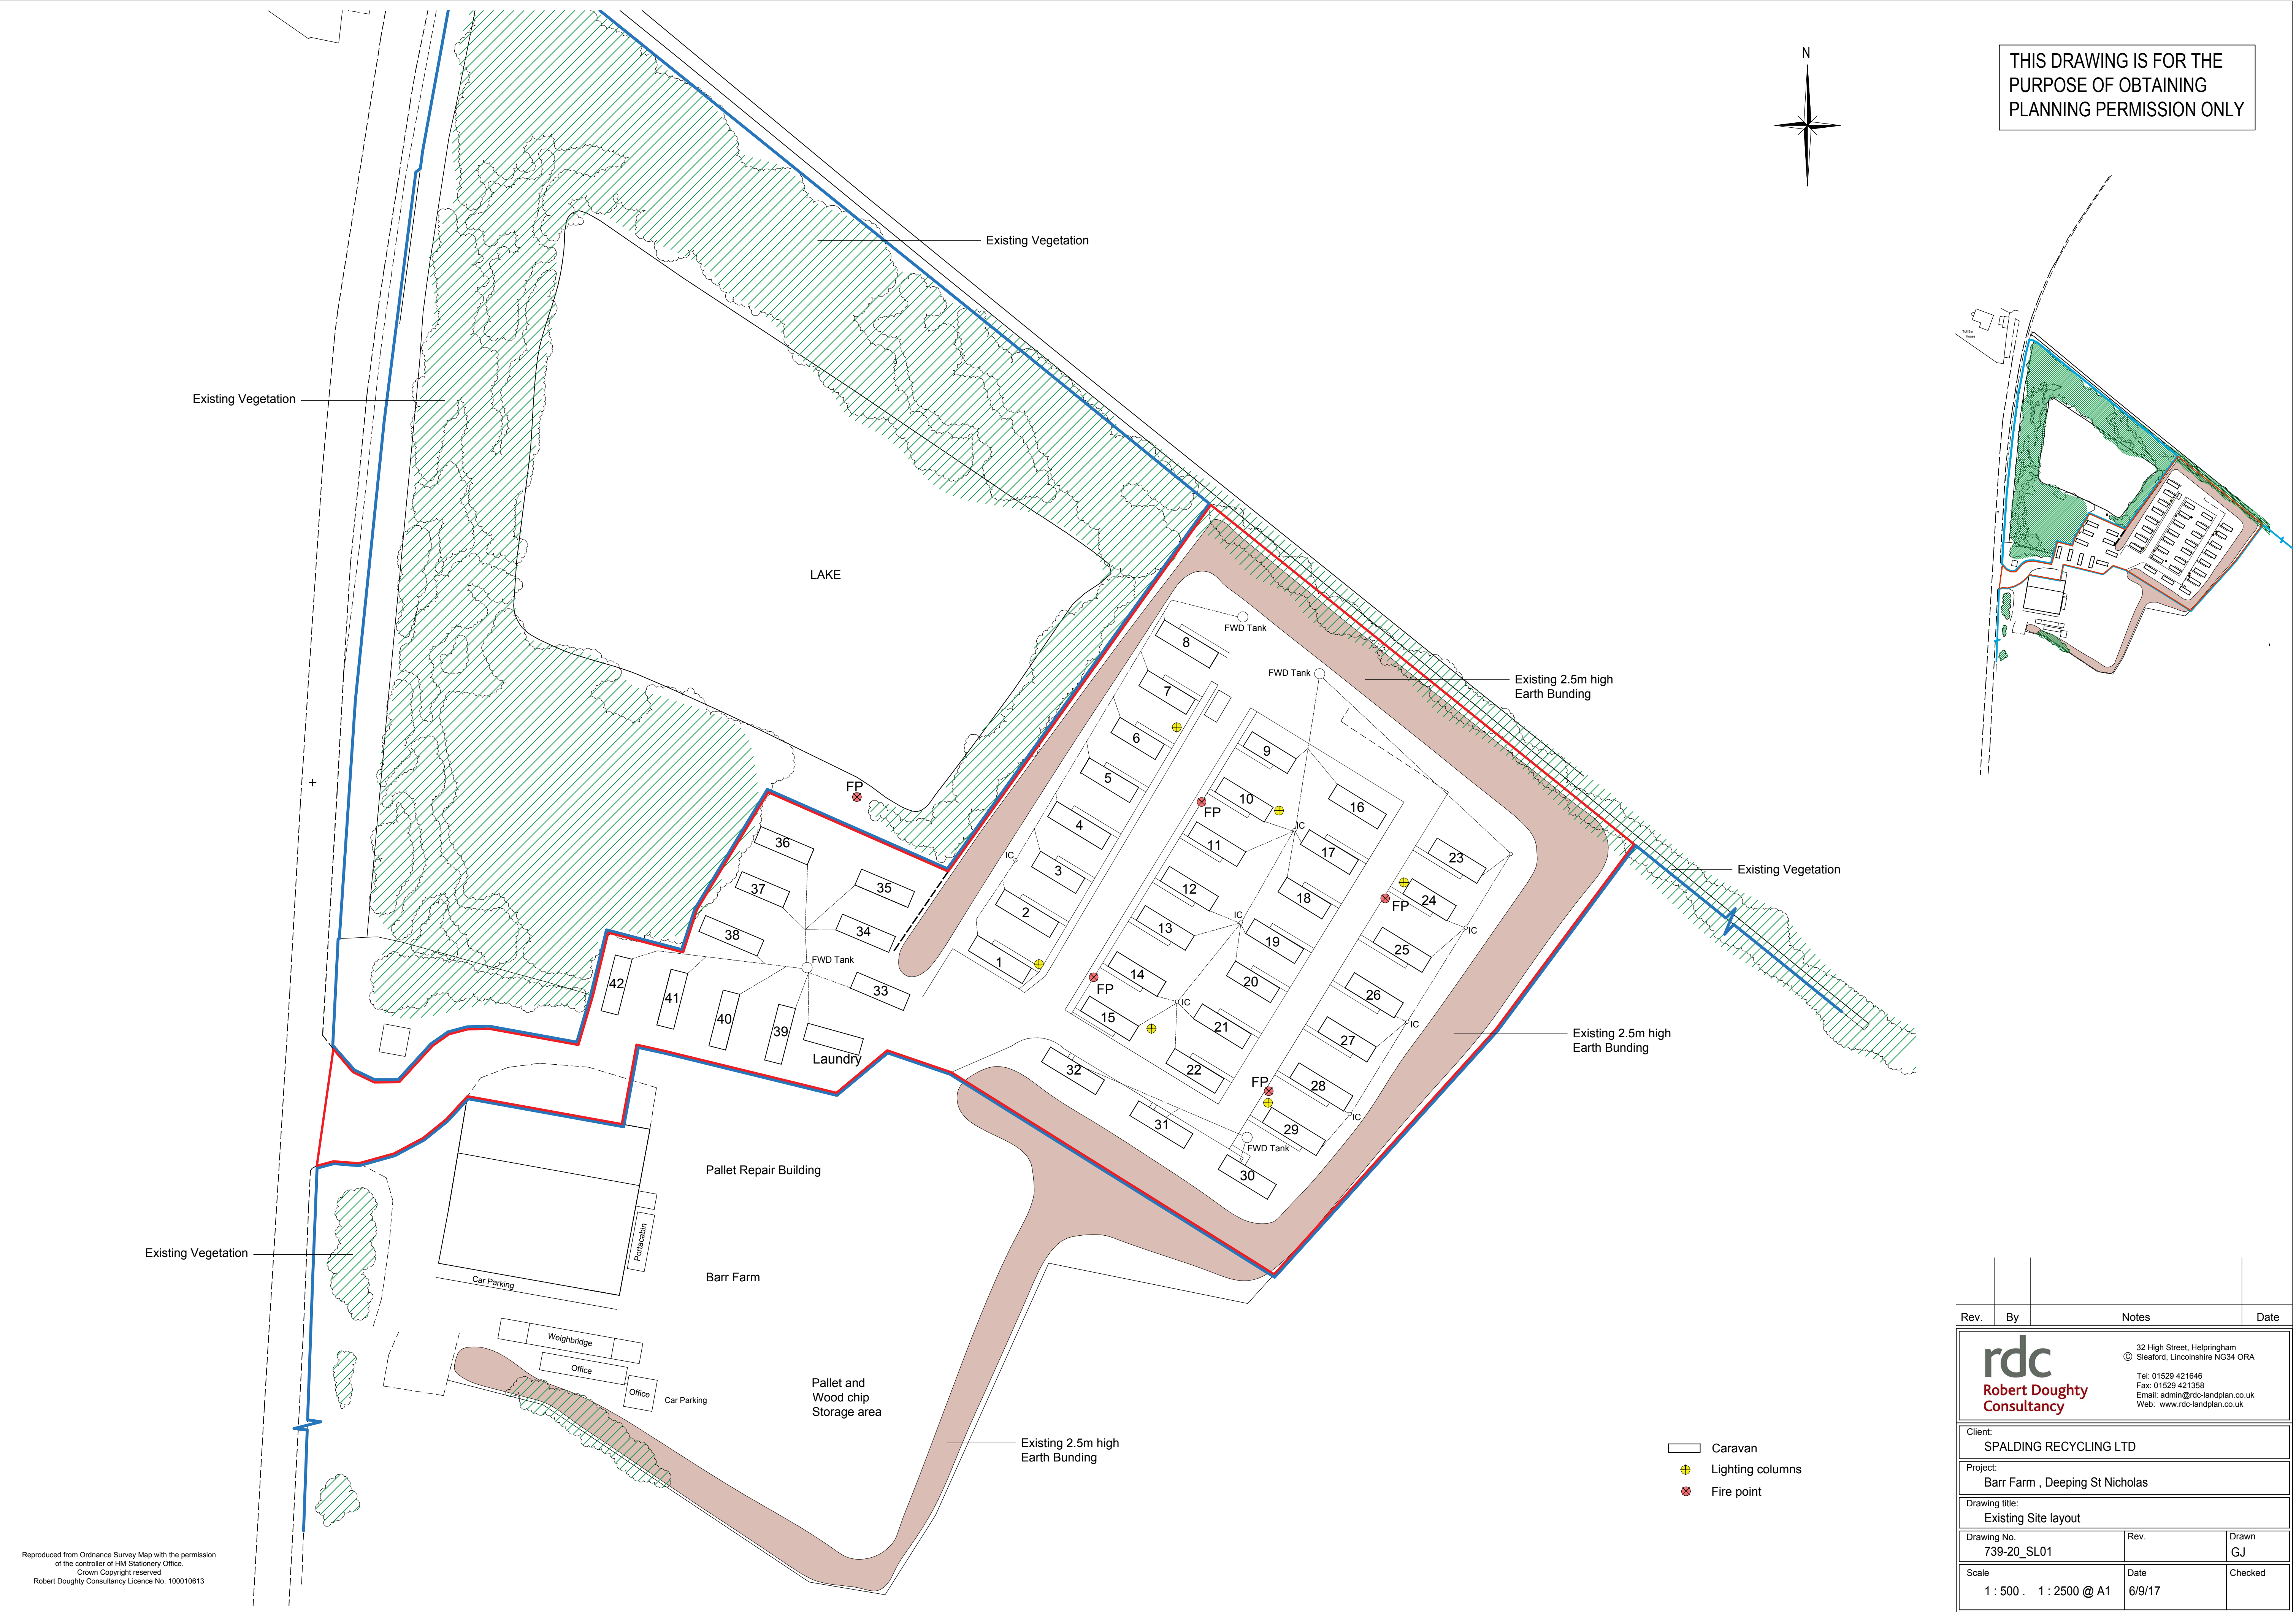

- Caravan
- Lighting columns
- Fire point

Rev.	By	Notes	Date
rdc Robert Doughty Consultancy 32 High Street, Helpingsham © Sleaford, Lincolnshire NG34 0RA Tel: 01529 421646 Fax: 01529 421358 Email: admin@rdc-landplan.co.uk Web: www.rdc-landplan.co.uk			
Client: SPALDING RECYCLING LTD			
Project: Barr Farm , Deeping St Nicholas			
Drawing title: Existing Site layout			
Drawing No. 739-20_SL01	Rev.	Drawn GJ	
Scale 1 : 500 . 1 : 2500 @ A1	Date 6/9/17	Checked	