



ALL PLAN VIEWS

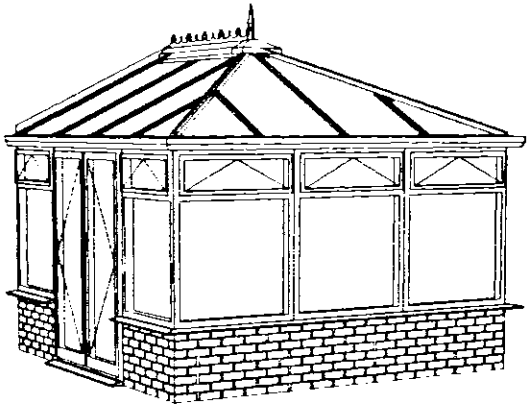


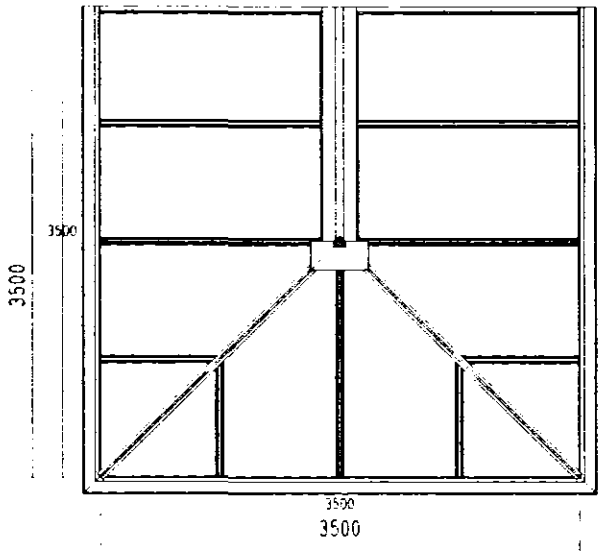


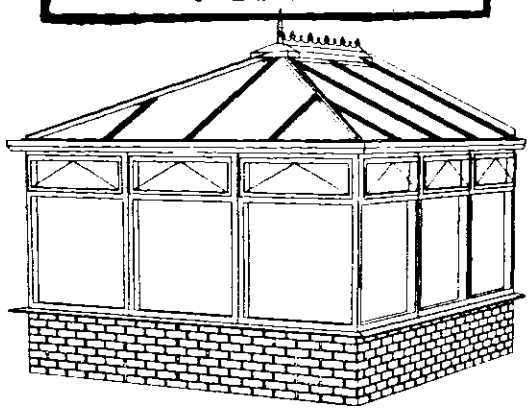

DETERMINED PLAN

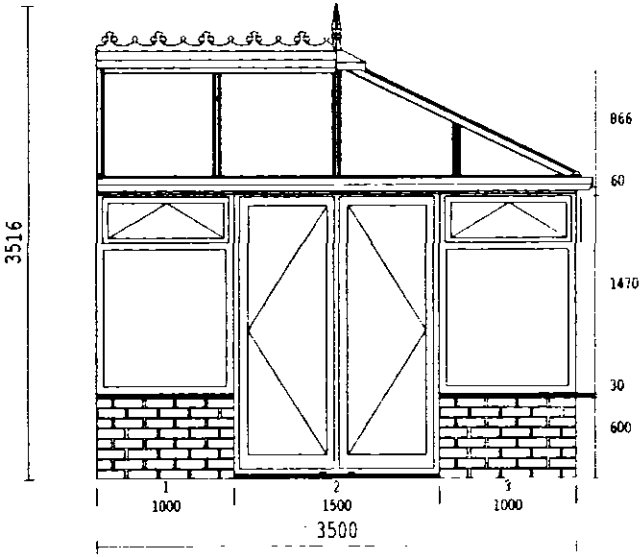

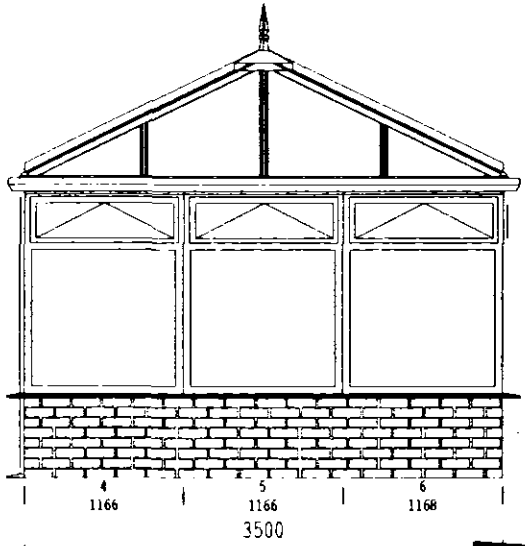

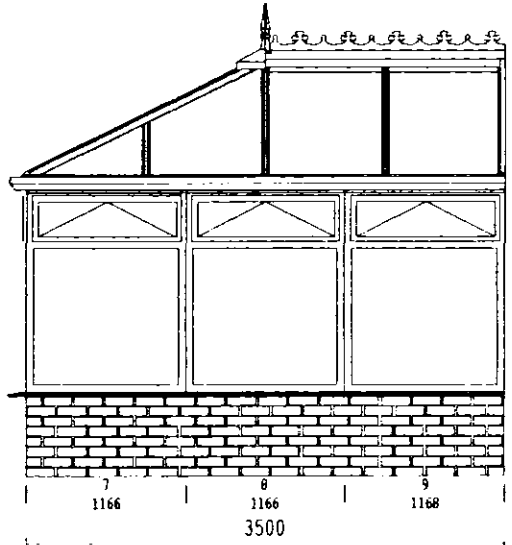

Tel: 01458 271333
Fax: 01458 271334
info@ComfortableSoftware.com
This could be your logo!

PLEASE NOTE ALL DIMENSIONS IN MM
DIMENSIONS TO INTERNAL RING BEAM
FRAMES CONFORM TO BS5750
ALL GLAZING TO BS6262
ROOF LOADING TO CONFORM WITH BS6399

EDWARDIAN

SHDC Planning & Development Control
23 JUL 2003
Ref 0710/03

DRAWN BY
DATE 19.07.03
SCALE 1: 55
DRAWING NO. OFFER2