


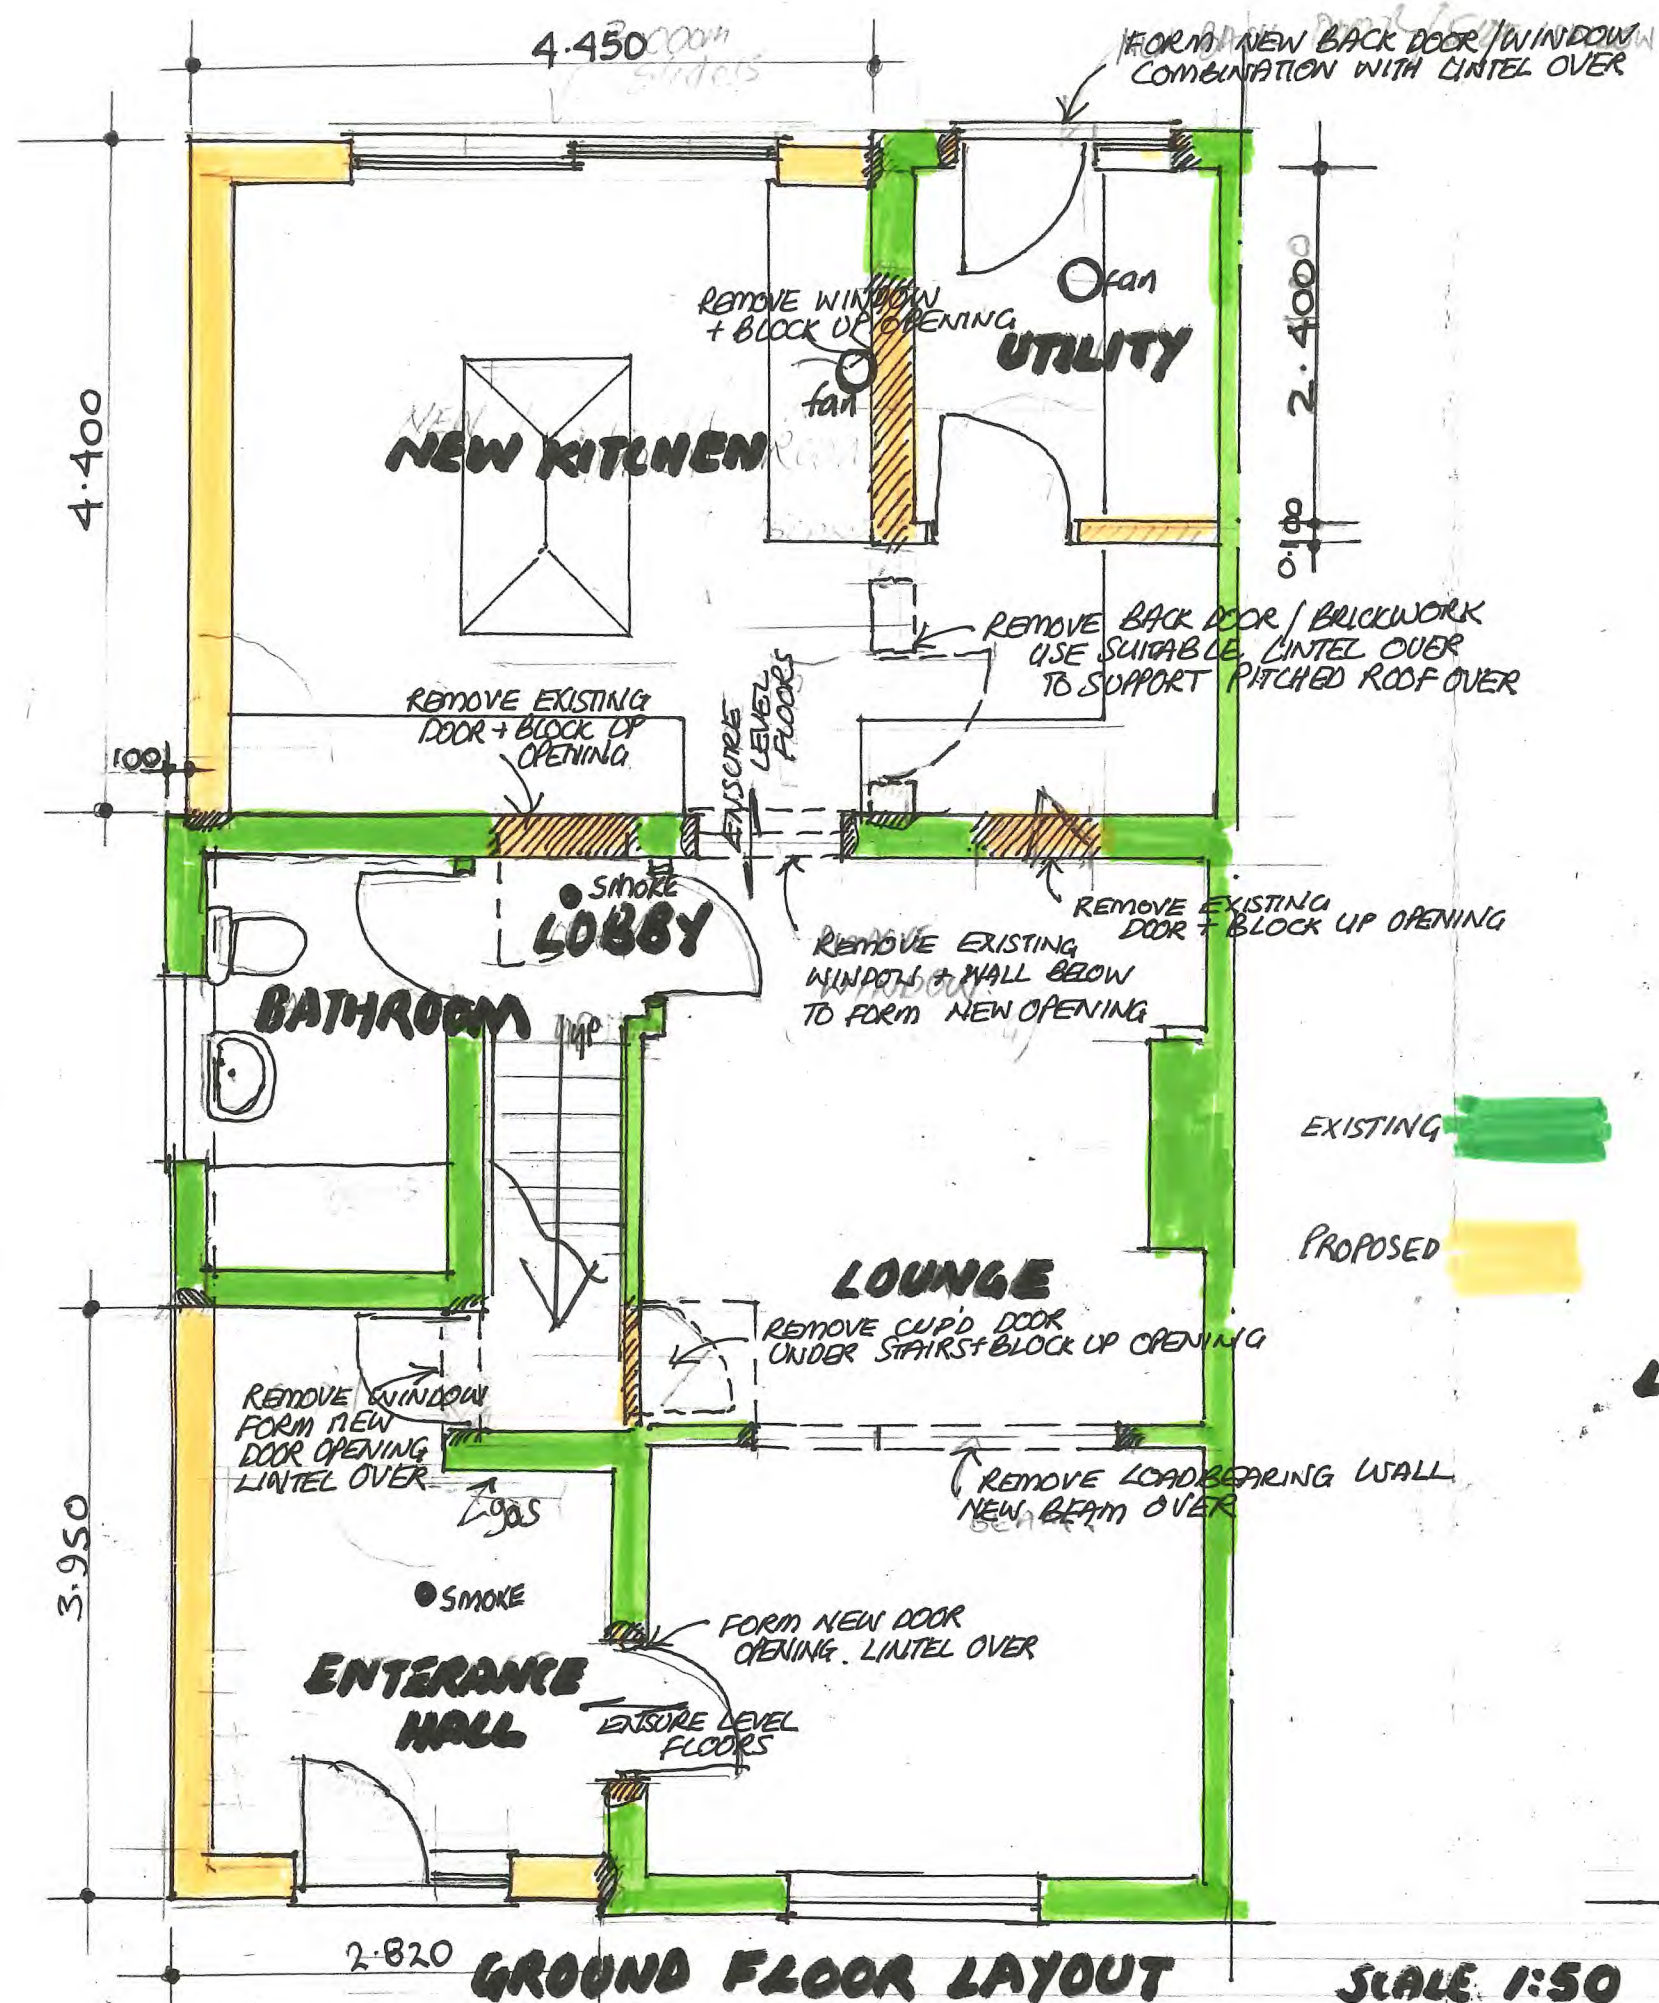

DRAW NO: LW-NOV 24-01

