


22 NOV 2010

Ref: 0966-10

SCANNED

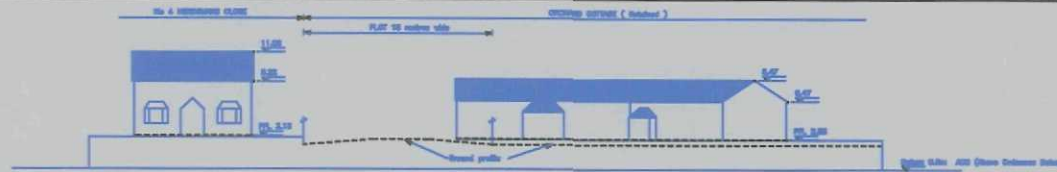

FRONT ELEVATION (Street Scene)
Scale 1:200

Trees removed following granted
of outline planning permission

TREE SCHEDULE				
TREE No	Height (m)	DBH (cm)	Type	Comments
T01	15	8.4	—	—
T02	7	6.77	Shrub	—
T03	10	8.4	—	—
T04	10	8.15	—	—
T05	7	6.88	Shrub	—
T06	7	6.15 approx	Hybrid	—
T07	8	8.15	Shrub	—
T08	6	6.3	Tree	—
T09	8	8.25	—	—

Notes

LEVELS are to ORDNANCE SURVEY datum based on Ordnance Survey Spot Level located on Littleworth Drive Value 3.1m AOD (Above Ordnance Datum)

SITE LEVEL REFERENCE/DATUM also to Ordnance Survey Datum has been established as shown.

FOUL DRAINAGE from Orchard Bungalow is to septic tank

CURRENT ACCESS is onto Littleworth Drive



SITE LEVEL DATUM had been established on NAIL IN KERB at top taper kerb Value 3.05m AOD (Above Ordnance Datum)

SITE SURVEY
Scale 1:200

0 10 20 30

Scale 1:200 © A1 Size

M S Ford Associates
Consulting Engineers

147 Cambridge Road,
Great Shelford,
Cambridge
CB2 5DN Phone & Fax: 01223 510399
M S FORD, BSc., C. Eng., FICE, FIHT

ROBERT VANN

LAND PART OF
ORCHARD BUNGALOW
DEEPINGST NICHOLAS
NR SPALDING

SITE SURVEY

Scale 1:200 Date JAN 2010 MSF

Sheet Ref: P722-1