



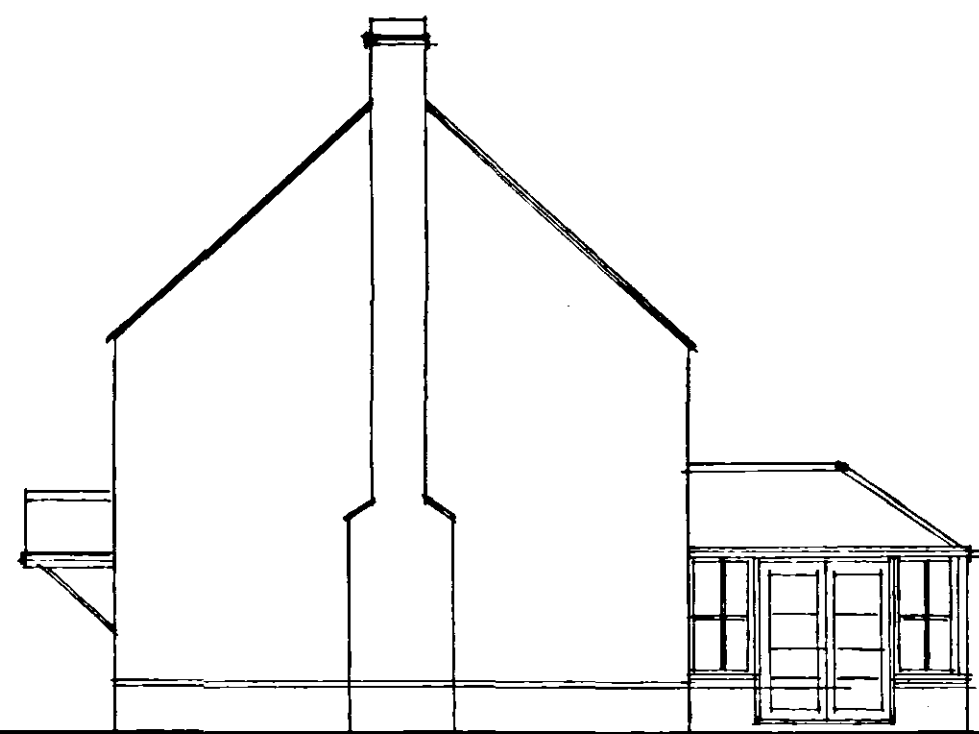


west elevation




north elevation

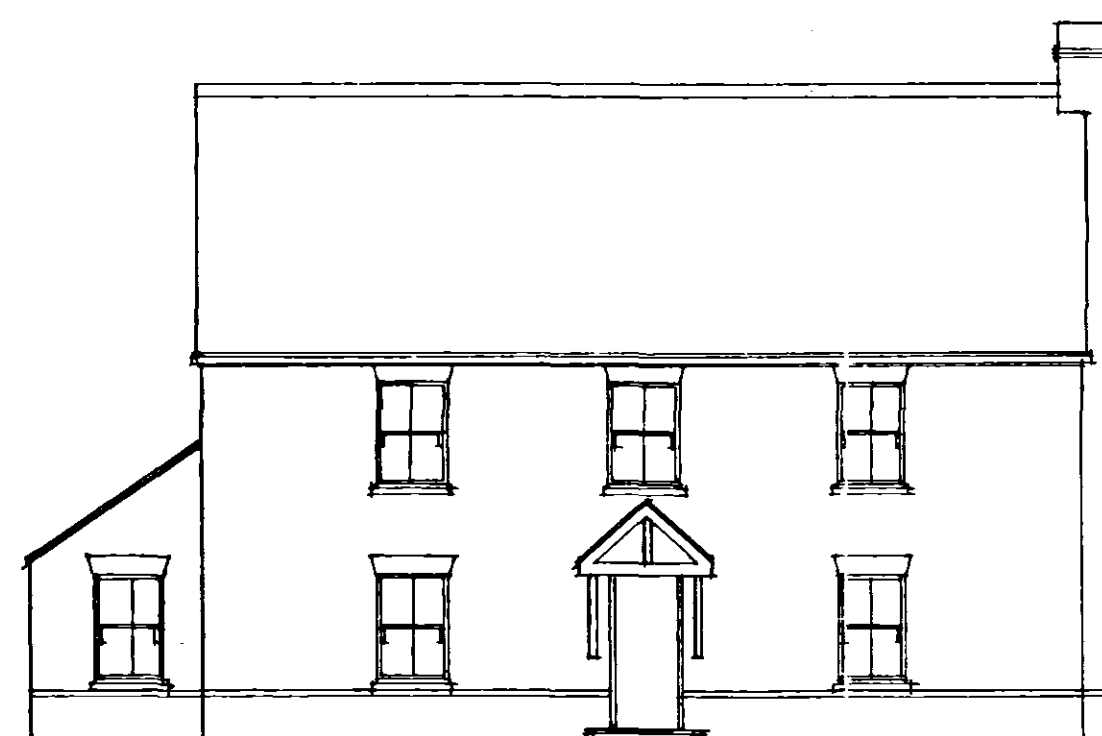


south elevation

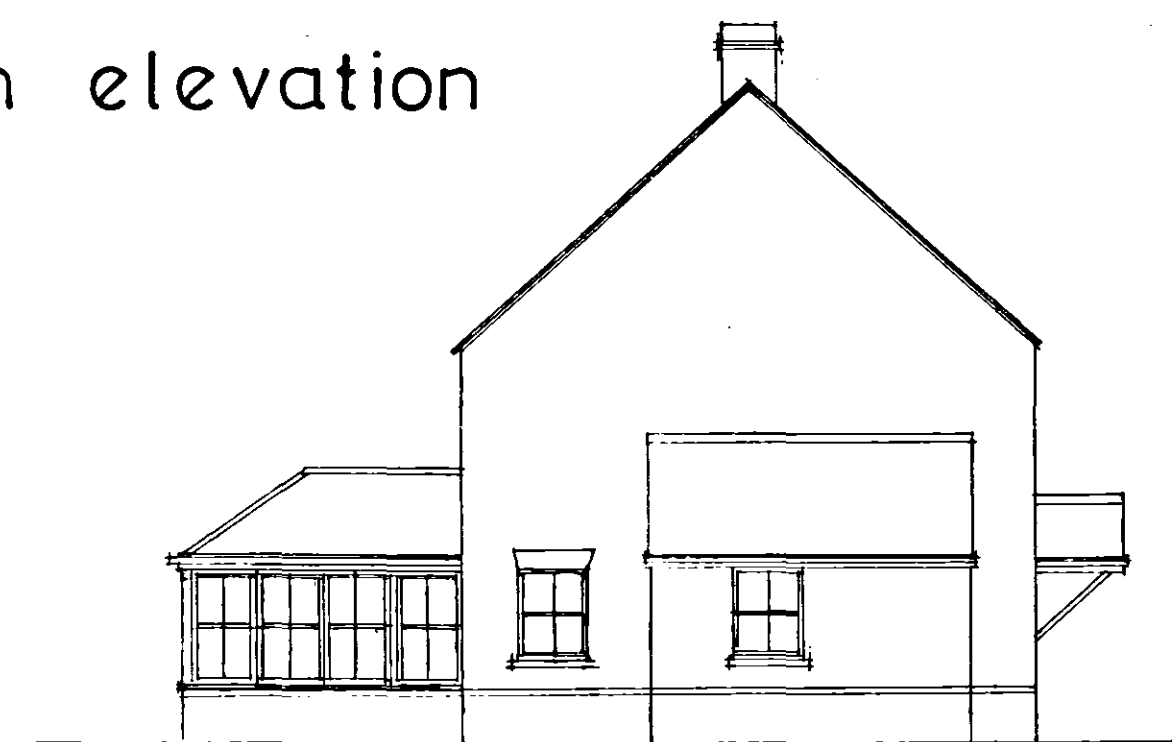

east elevation

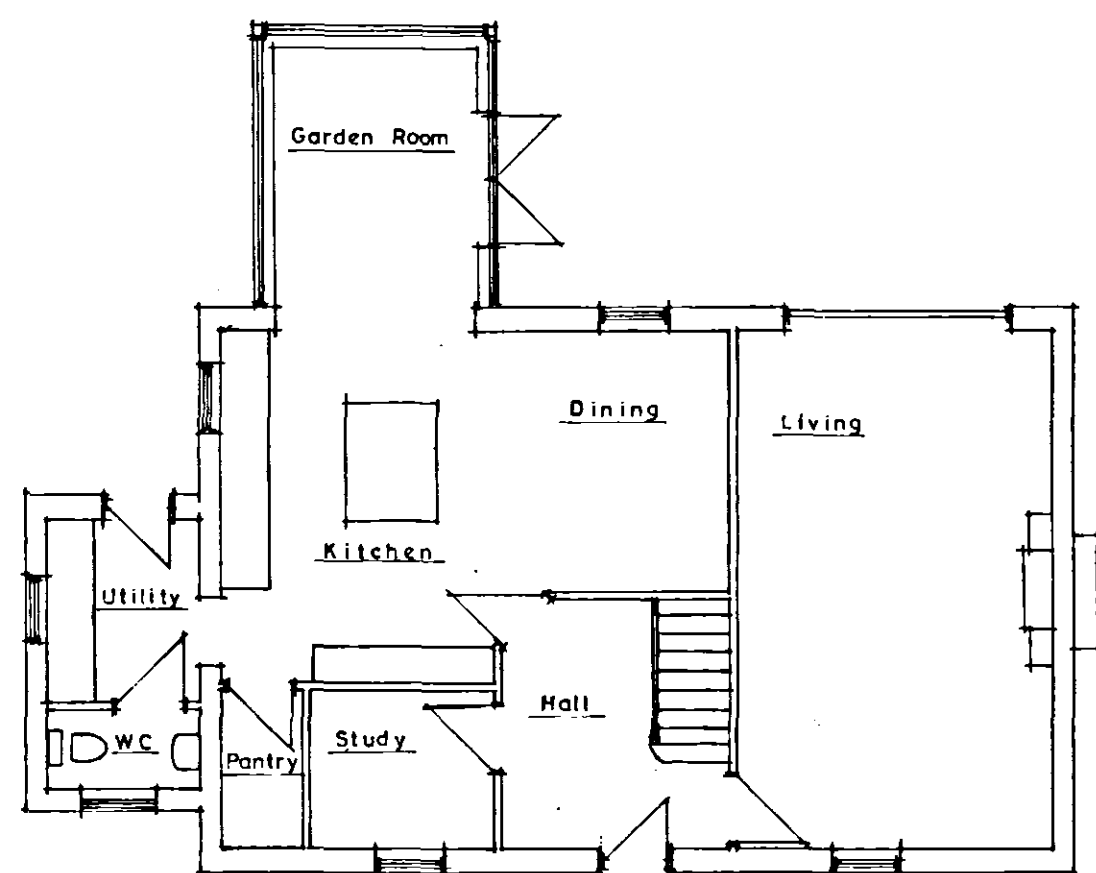

Ground Floor Plan

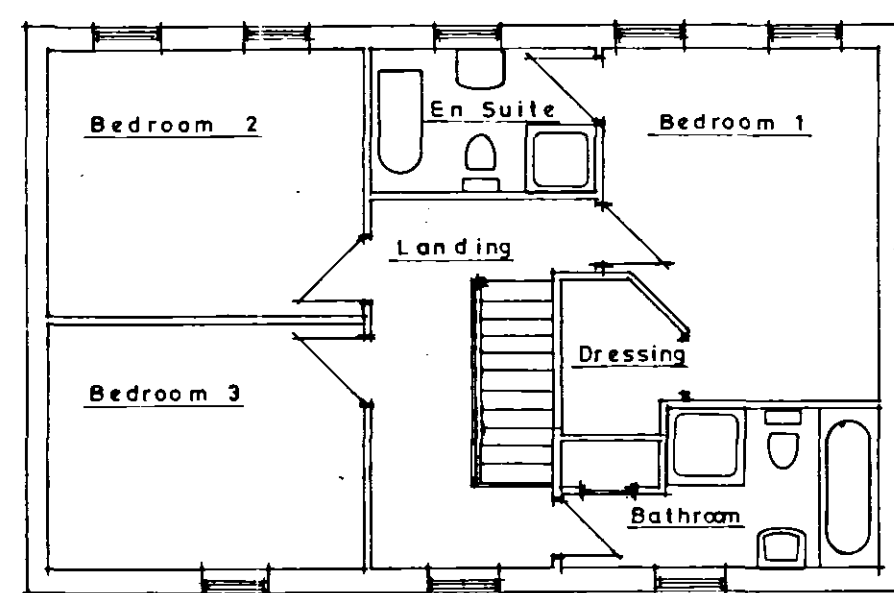

First Floor Plan

DETERMINED
PLAN

SHDC
Planning & Development
- 8 SEP 2008
Ref: 0972/08

Project
**Proposed Dwelling
Homeleigh
Tongue End
Spalding**

For J Weston and J Weller

Drawing
Sketch Design **490:5**

Scale 1:100 Date Aug 08 Drawn sjp
Do not scale this drawing

H. A. Architectural Services

5 Sanders Walk - Collyweston
Stamford - PE9 3AB
Tel: 01780 444005 - Fax: 01780 444679