



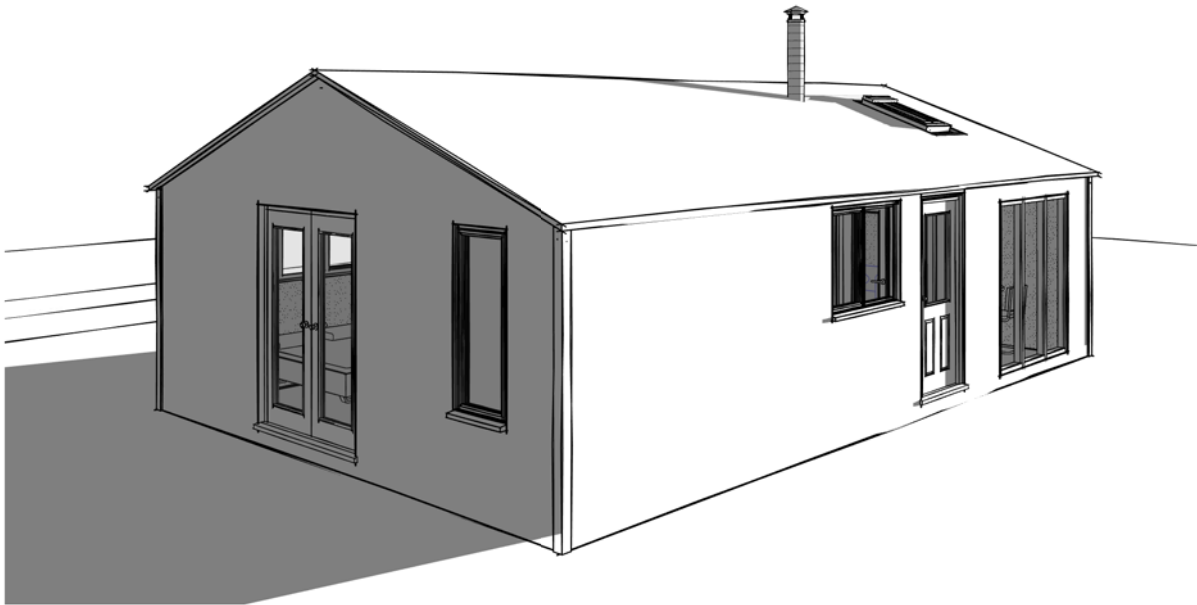


3D View 1


Room Schedule Ground Floor		
Name	Area	Perimeter
Bathroom	6.15 m ²	9.9 m
Bedroom	12.85 m ²	14.8 m
Dressing Area	4.70 m ²	9.0 m
Kitchen	9.85 m ²	12.6 m
Lounge	17.25 m ²	17.6 m
Grand total: 5	50.75 m ²	63.9 m

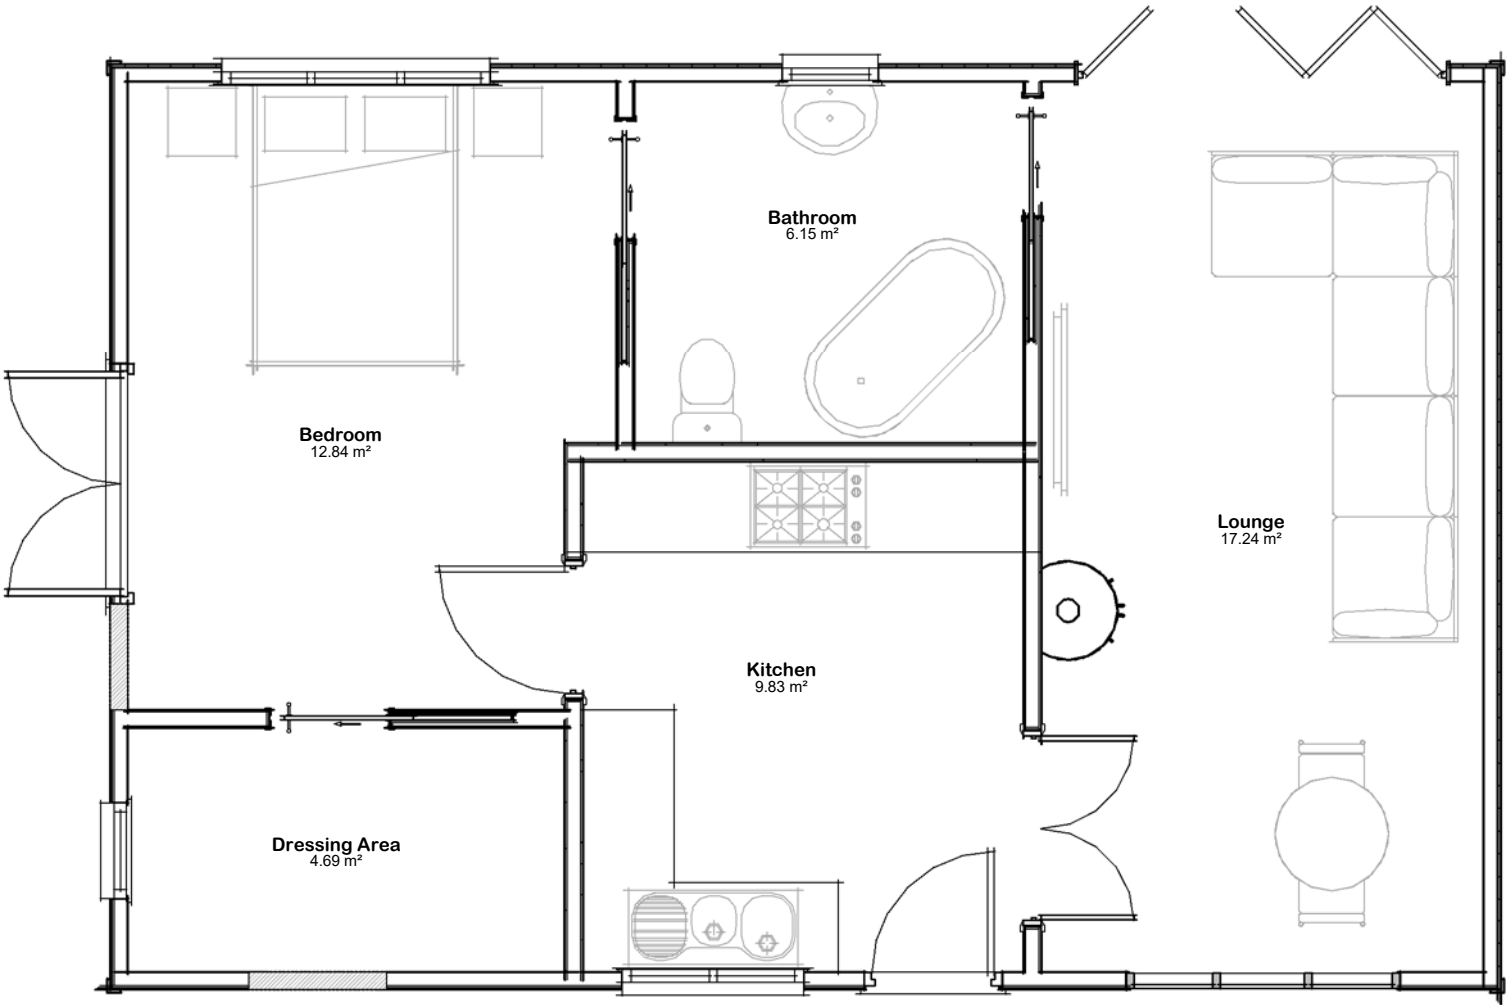


01 - Floor Plan
1 : 50

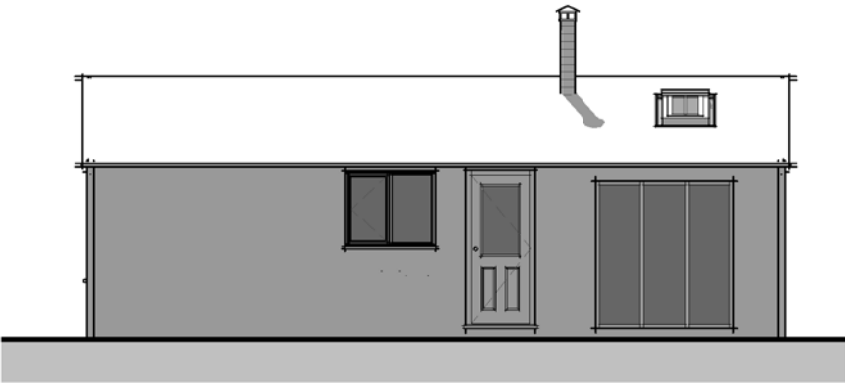


01 - Front
1 : 100

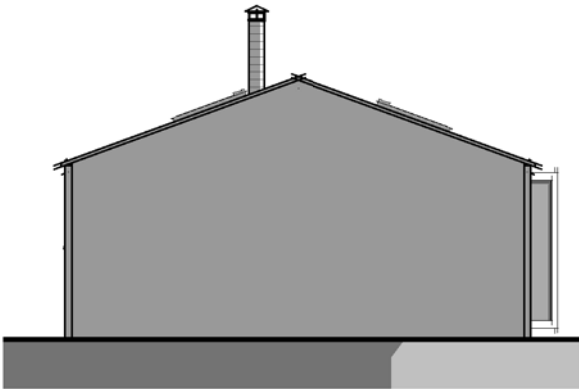

02 - Right Flank
1 : 100

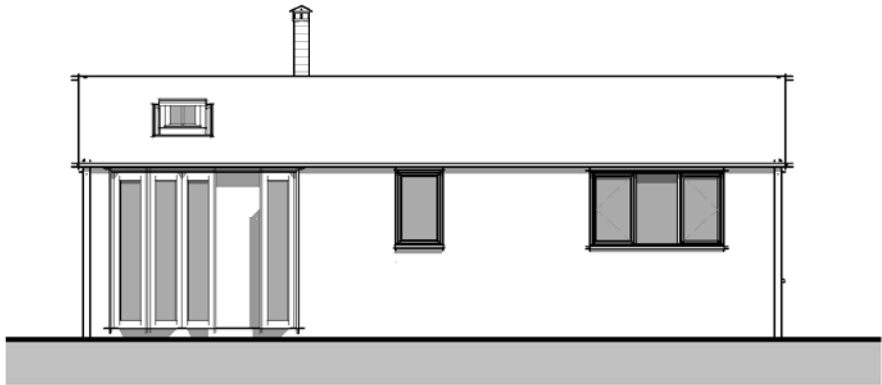

03 - Rear
1 : 100

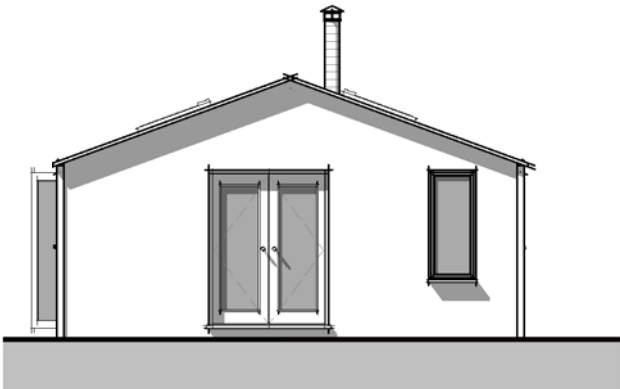

04 - Left Flank
1 : 100