
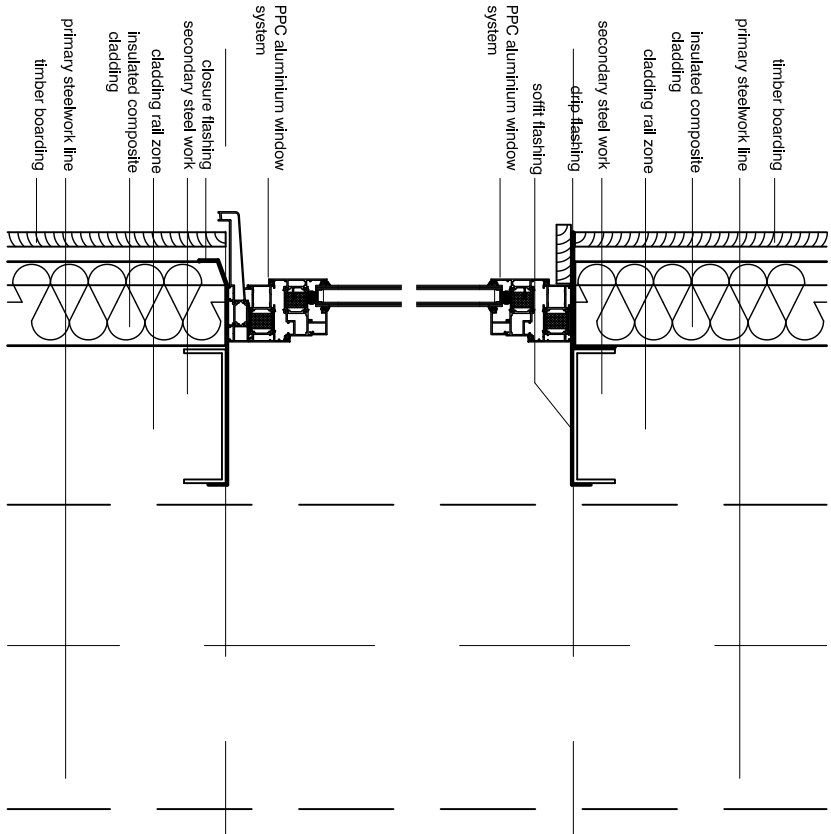
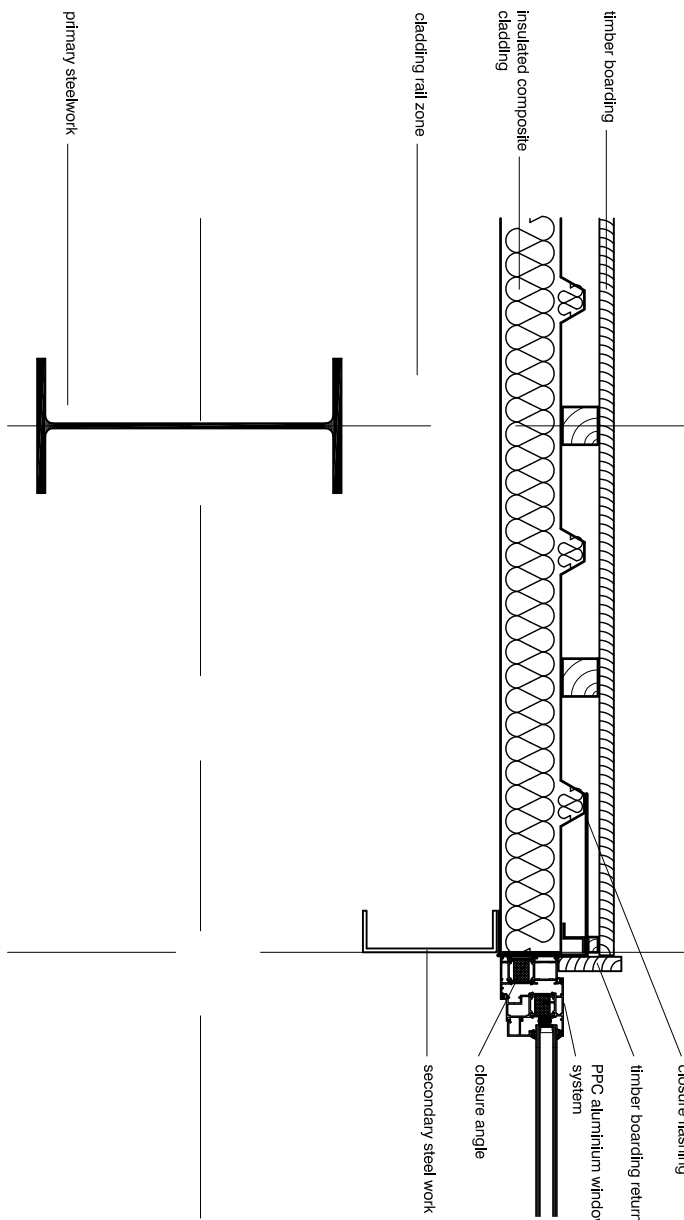
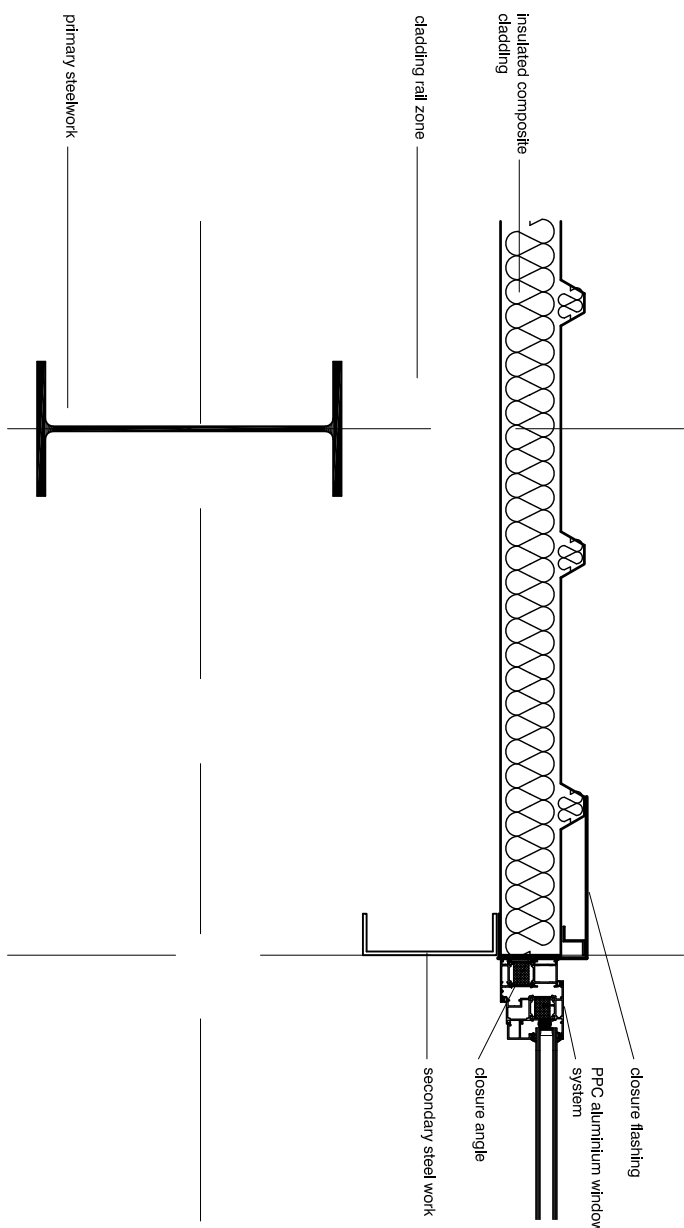


Notes:-
All dimensions and setting out to be verified prior to work commencing.
All discrepancies to be notified to this office prior to work commencing.
Do not scale off drawing- use figured dimensions only.

Rev	Revision	Date
.	.	.




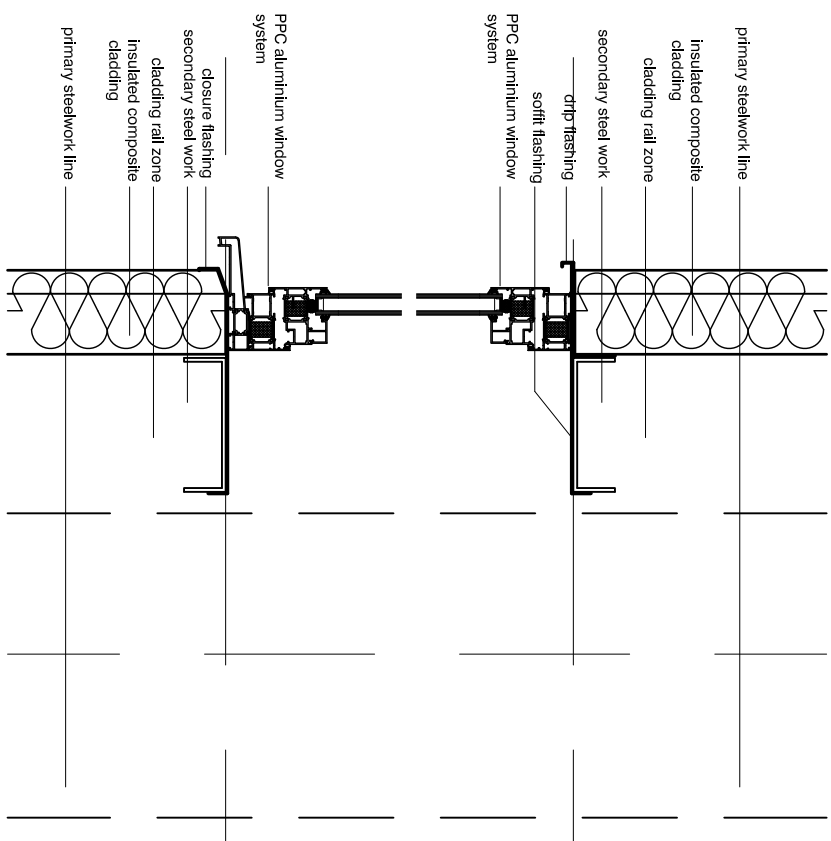


Window Cill / Head - Cladding

Window Jamb - Cladding

Window Jamb - Timber Boarding

Window Cill / Head - Timber Boarding

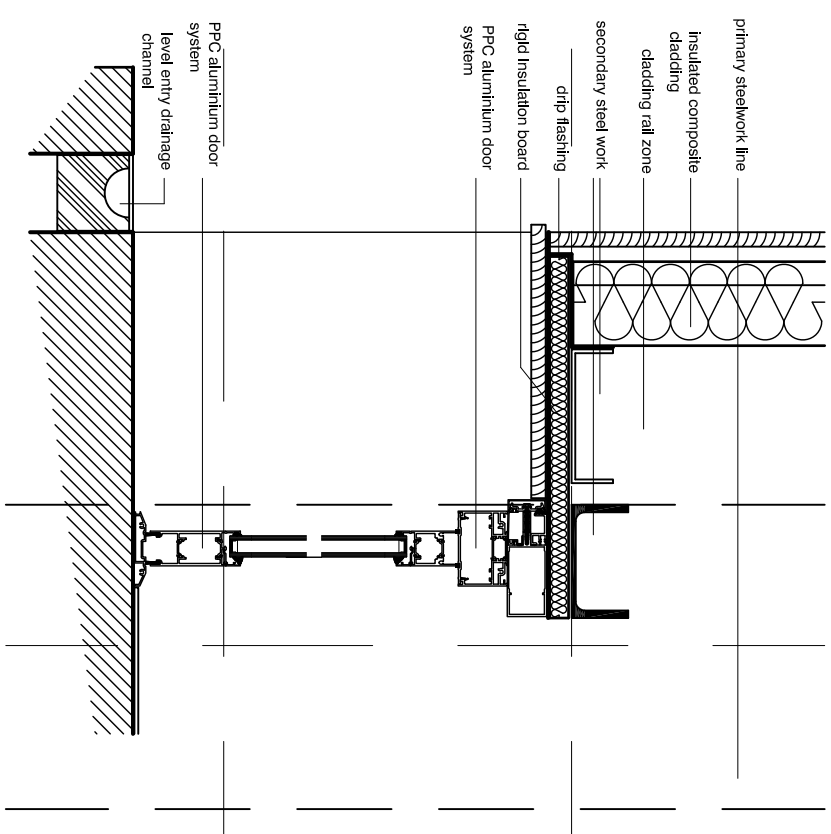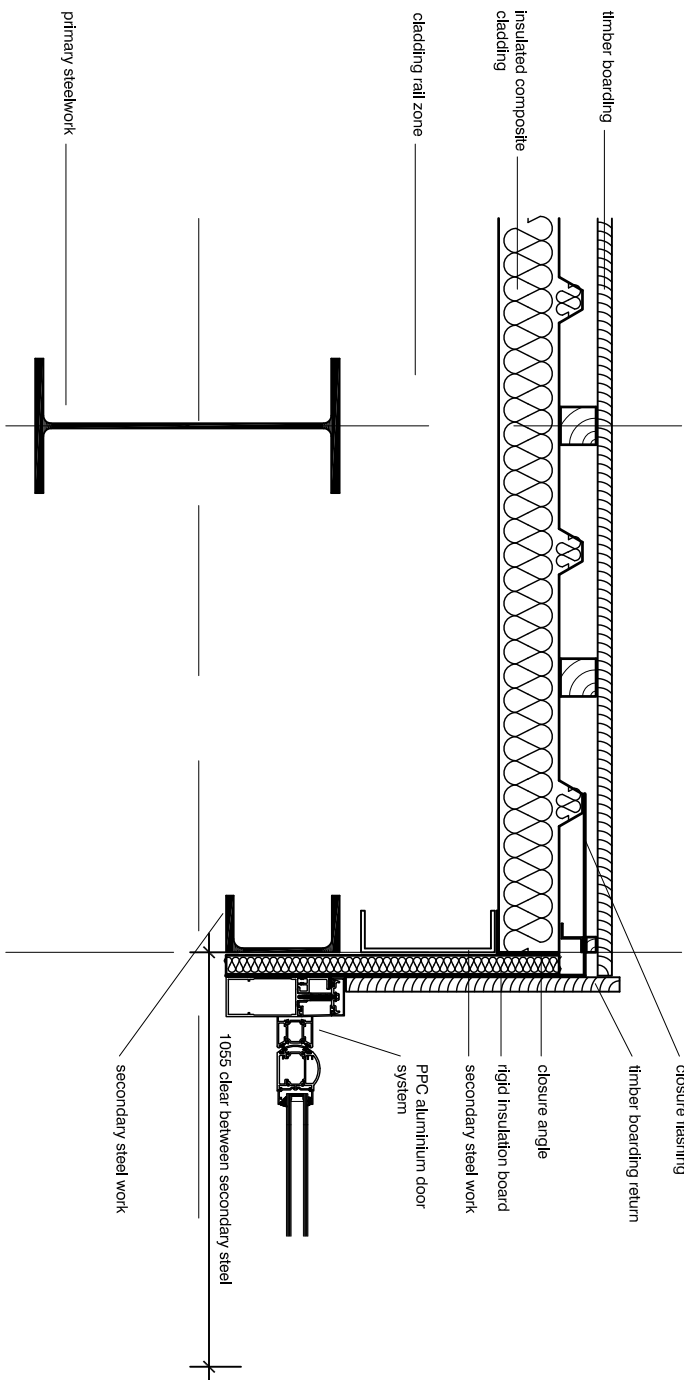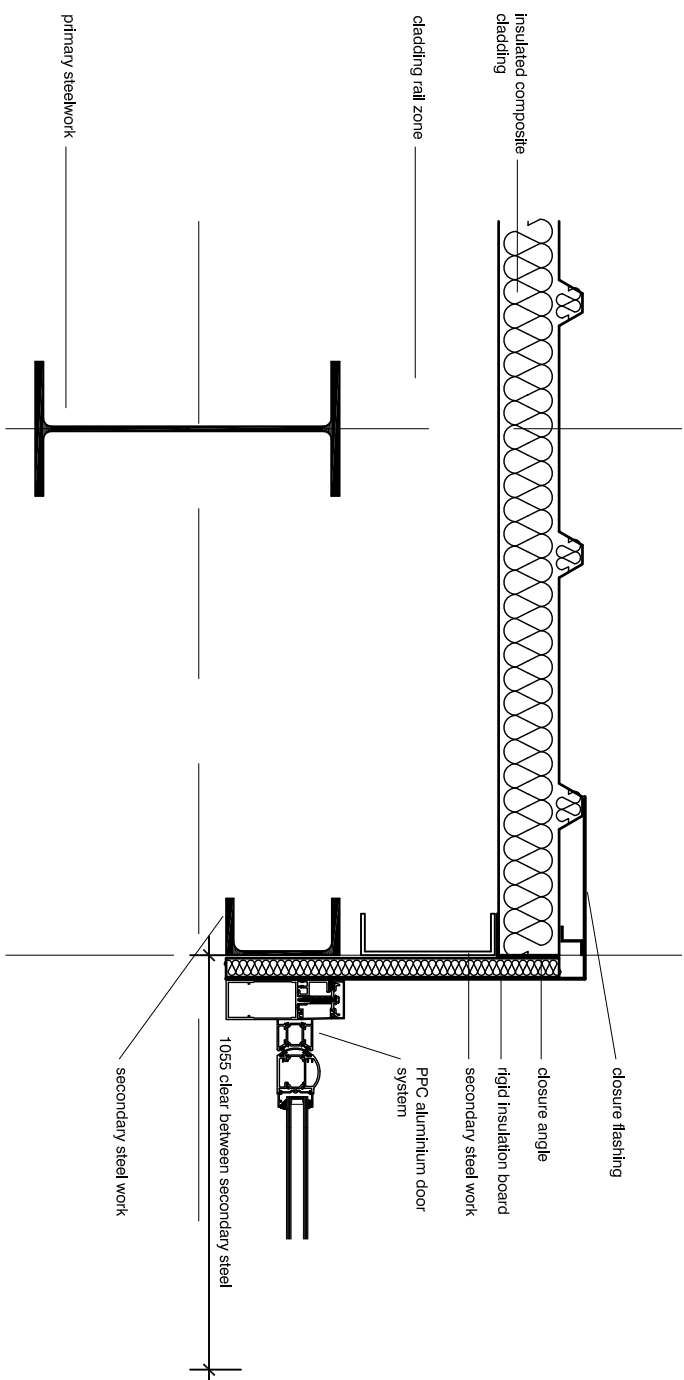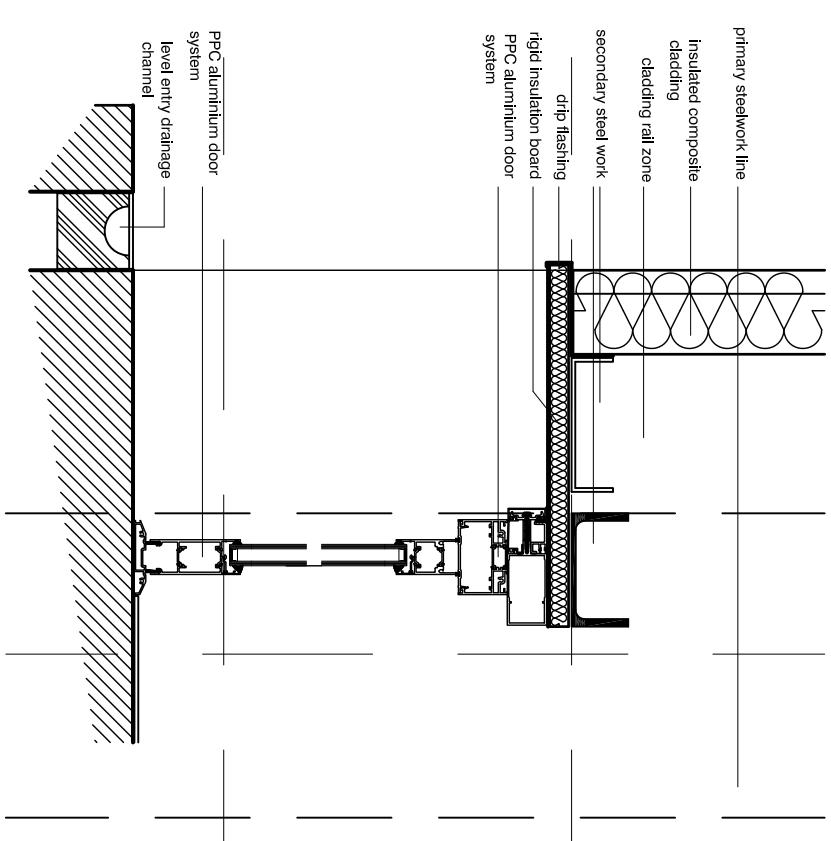

Door Threshold / Head - Cladding


Door Jamb - Cladding

Door Jamb - Timber Boarding

Door Threshold / Head - Timber Boarding

Note - window and door profiles etc are standard details, not necessarily specific to this project as the window and door manufacturer has not been appointed at the time of preparing this drawing.

Note - details shown are purely for planning condition discharge purposes.

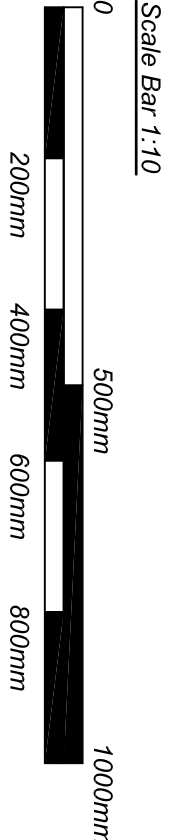

Planning

Proposed Farm Shop and Cafe,
Vine House Farm,
Deeping St Nicholas for
Vine House Farm Ltd.

Window and Door Details - proposed			drawing
1:10 @ A1	scale	October 2019	date
268 - V - 6			drawing no.

architecture • design • planning

The Studio, Woodmans Cottage, Swinley Road,
Norton Diaries, Lincoln, LN6 9QH
t : 01522 869488 m : 07596 155945
e : evolutiondesign@btinternet.com w : evolutiondesigninfo