



Elevations 1:100


Front

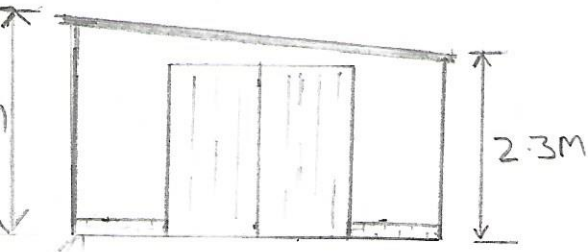


Rear

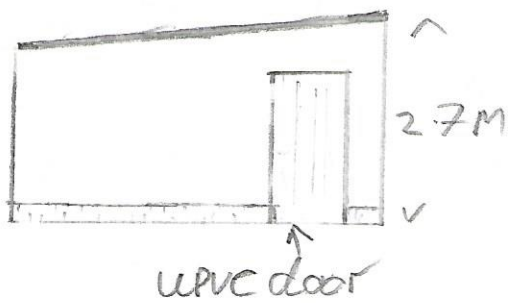

Side 1

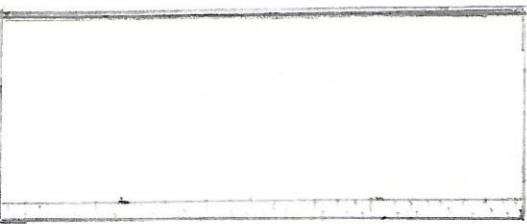

Side 2

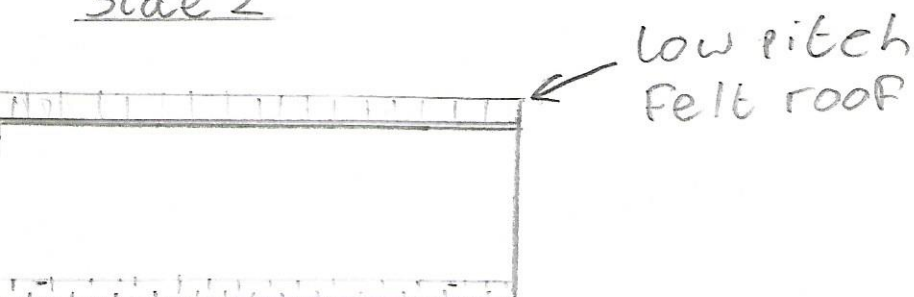

- Single skin block work with piers at openings at relative distances along walls.
- block work finished with render.
- low pitched Felt roof.
- main garage door barn style door, of timber construction
- rear door to be UPVC