
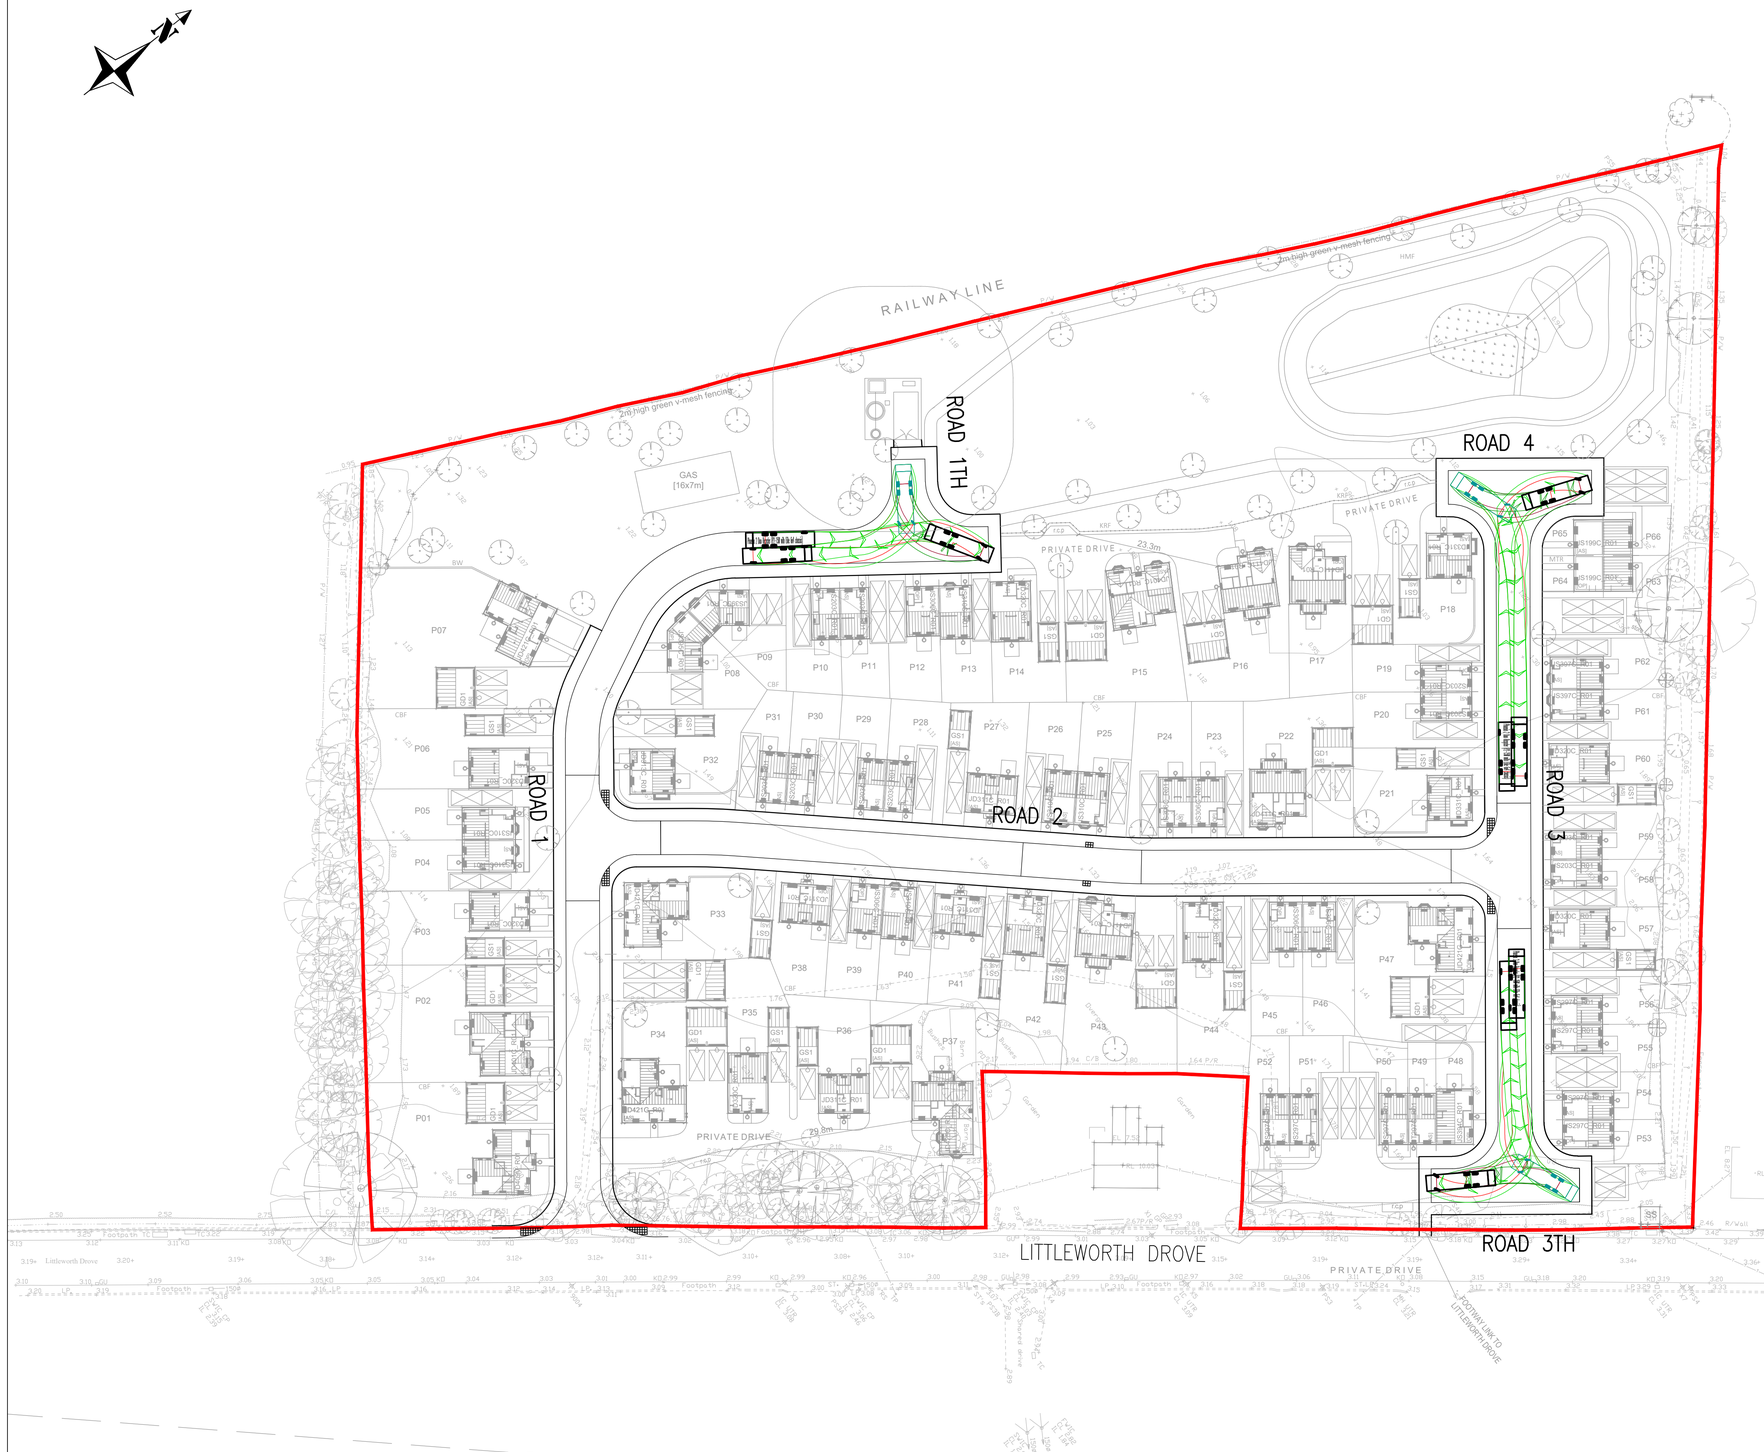


NOTES:

1. DO NOT SCALE THIS DRAWING.

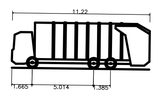

Phoenix 2 Duo Recycler (P2-15W with Elite 6x4 chassis)

Overall Length	11.220m
Overall Width	2.550m
Overall Body Height	4.155m
Min Body Ground Clearance	0.309m
Track Width	2.330m
Lock to lock time	4.00s
Kerb to Kerb Turning Radius	11.550m

REV:	AMENDMENTS:	DRN:	CHK:	DATE:

PROJECT:

DEEPING ST NICHOLAS
SPALDING

Build Spec Two

DRAWING TITLE:

REFUSE TRACKING
PLAN

DRAWING NUMBER:

1001_02_020_03

REVISION:	SHEET SIZE:	SCALE:
-	A1	1:500

DRAWN BY:	CHECKED BY:	DATE:
CG	-	24.04.19

STATUS:

FOR INFORMATION / APPROVAL

Jelson HOMES

JELSON LTD
370 LOUGHBOROUGH ROAD
LEICESTER
LE4 5PR
Tel: 0116 2661541 - Fax: 0116 2664589 - Web: www.jelson.co.uk

Printed:25.04.2019

File Location: N:\01 Feasibility Sites\02 Strategic land\Deeping St Nicholas Cawthorn Field, Littleworth Drove\2302 Technical\02 Engineering\Drawings\1001 02 020\ 03 refuse tracking plan.dwg