
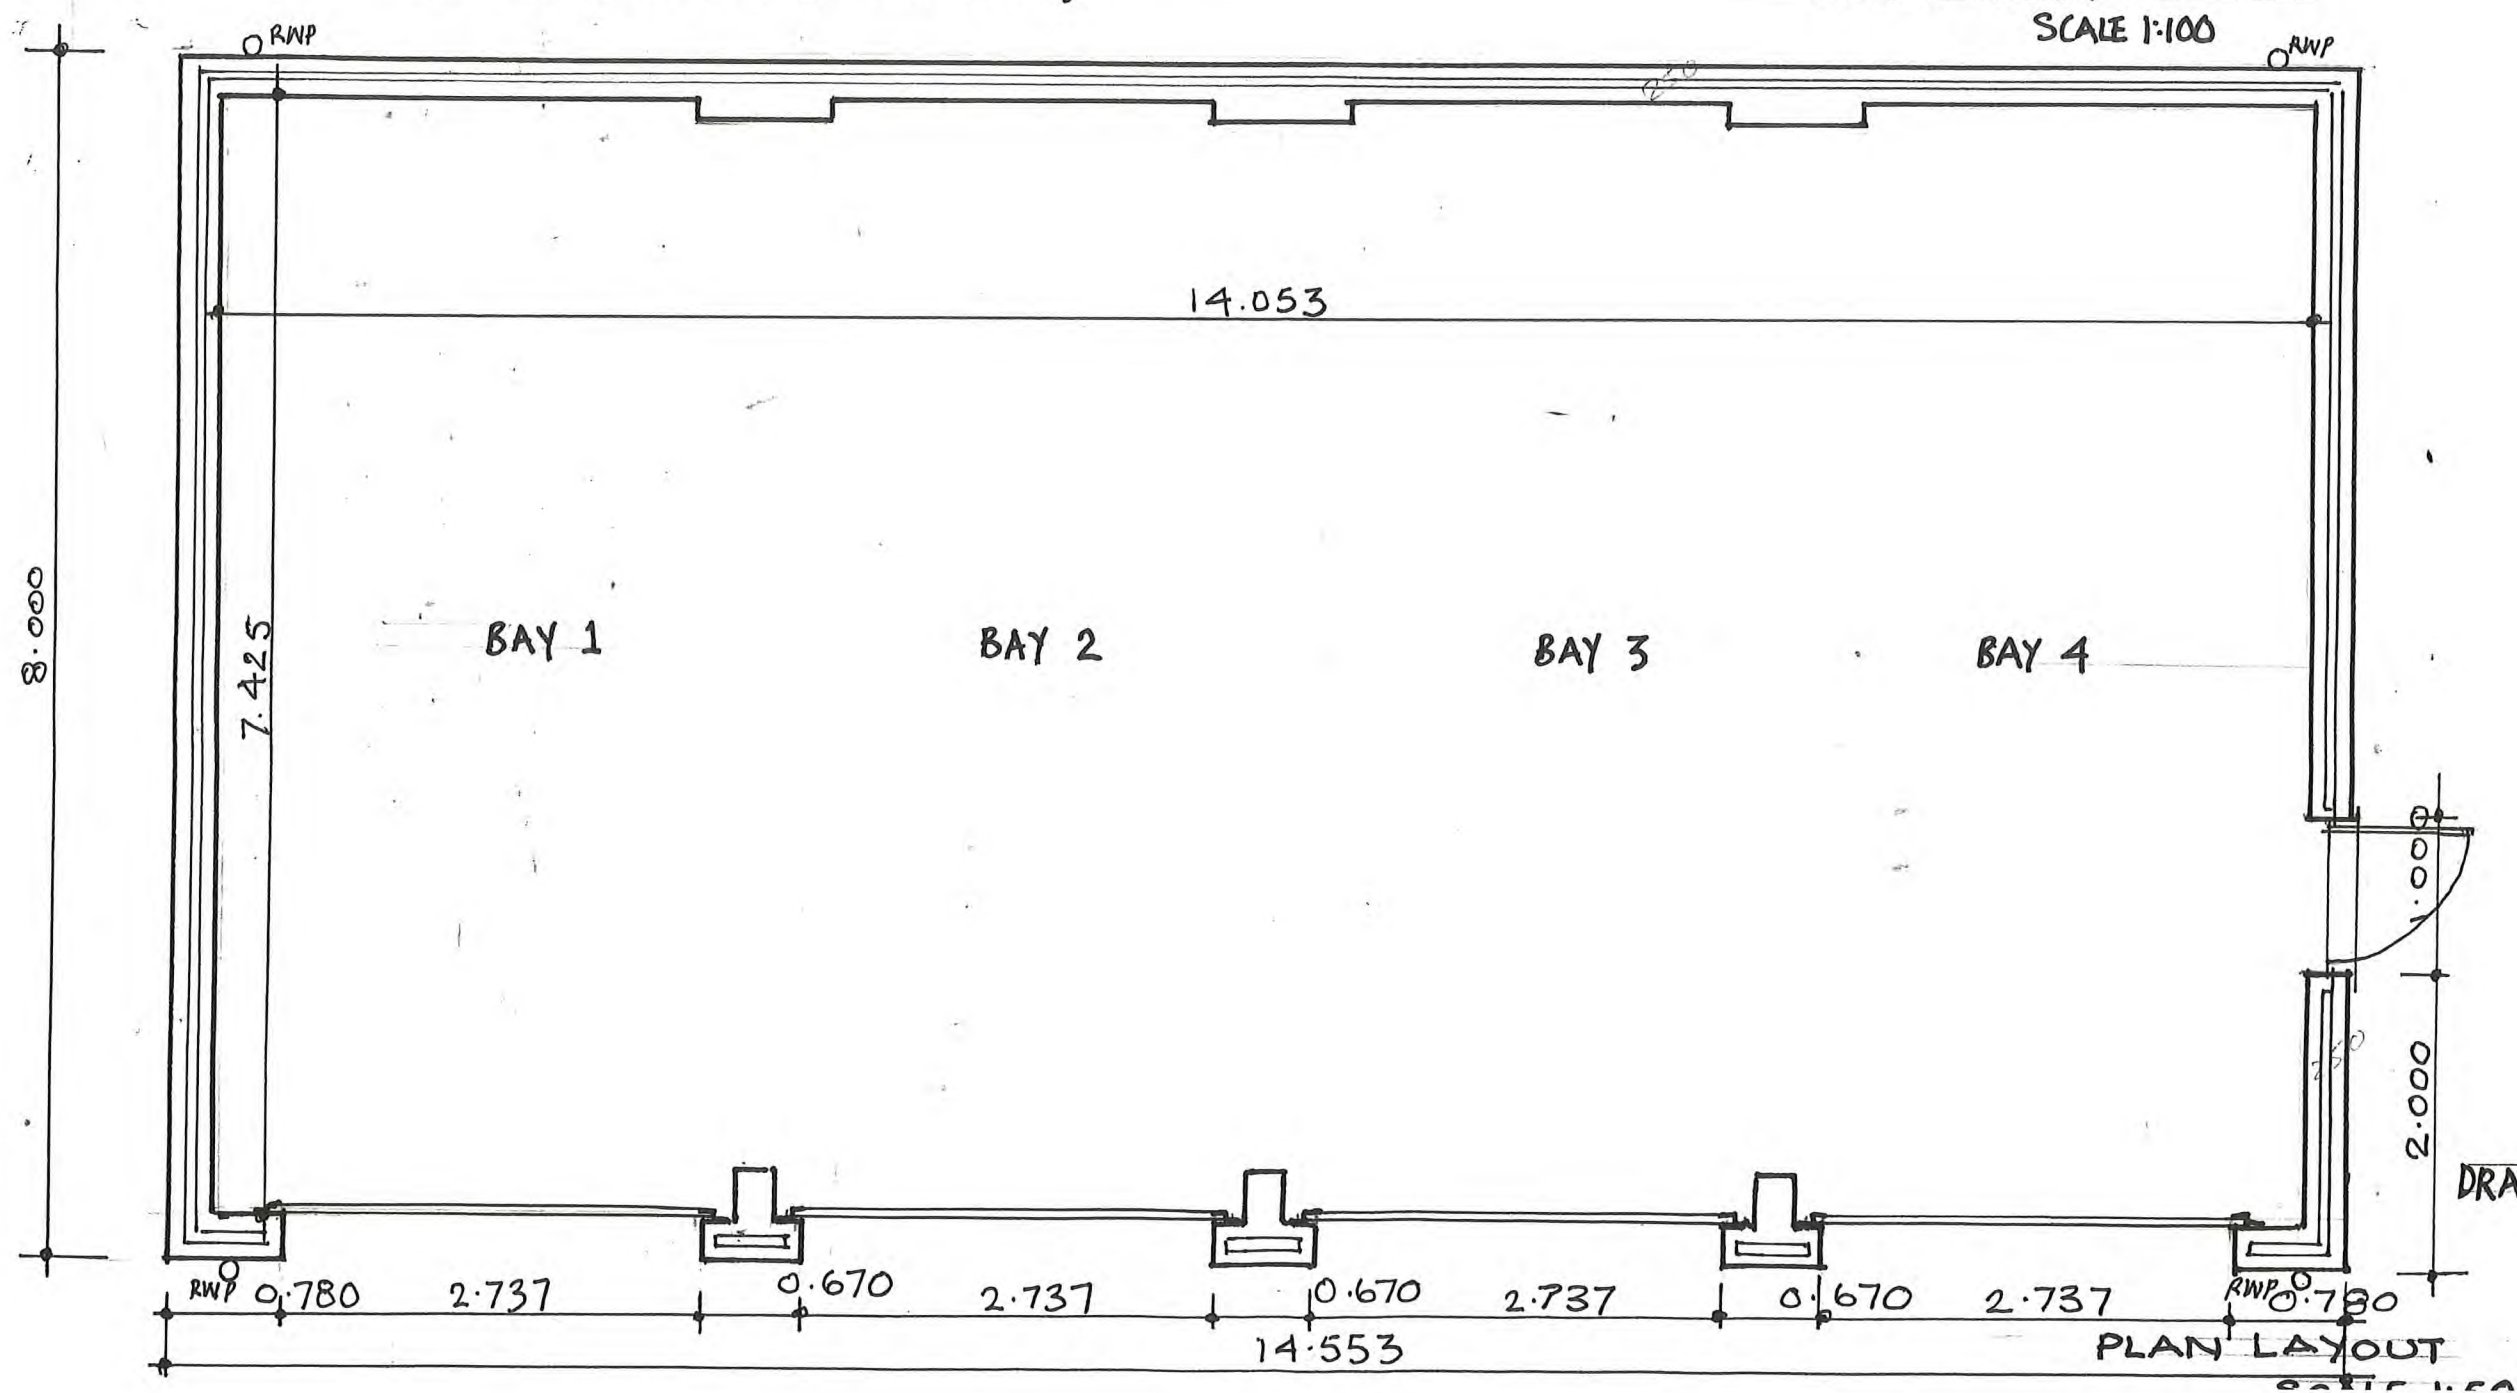


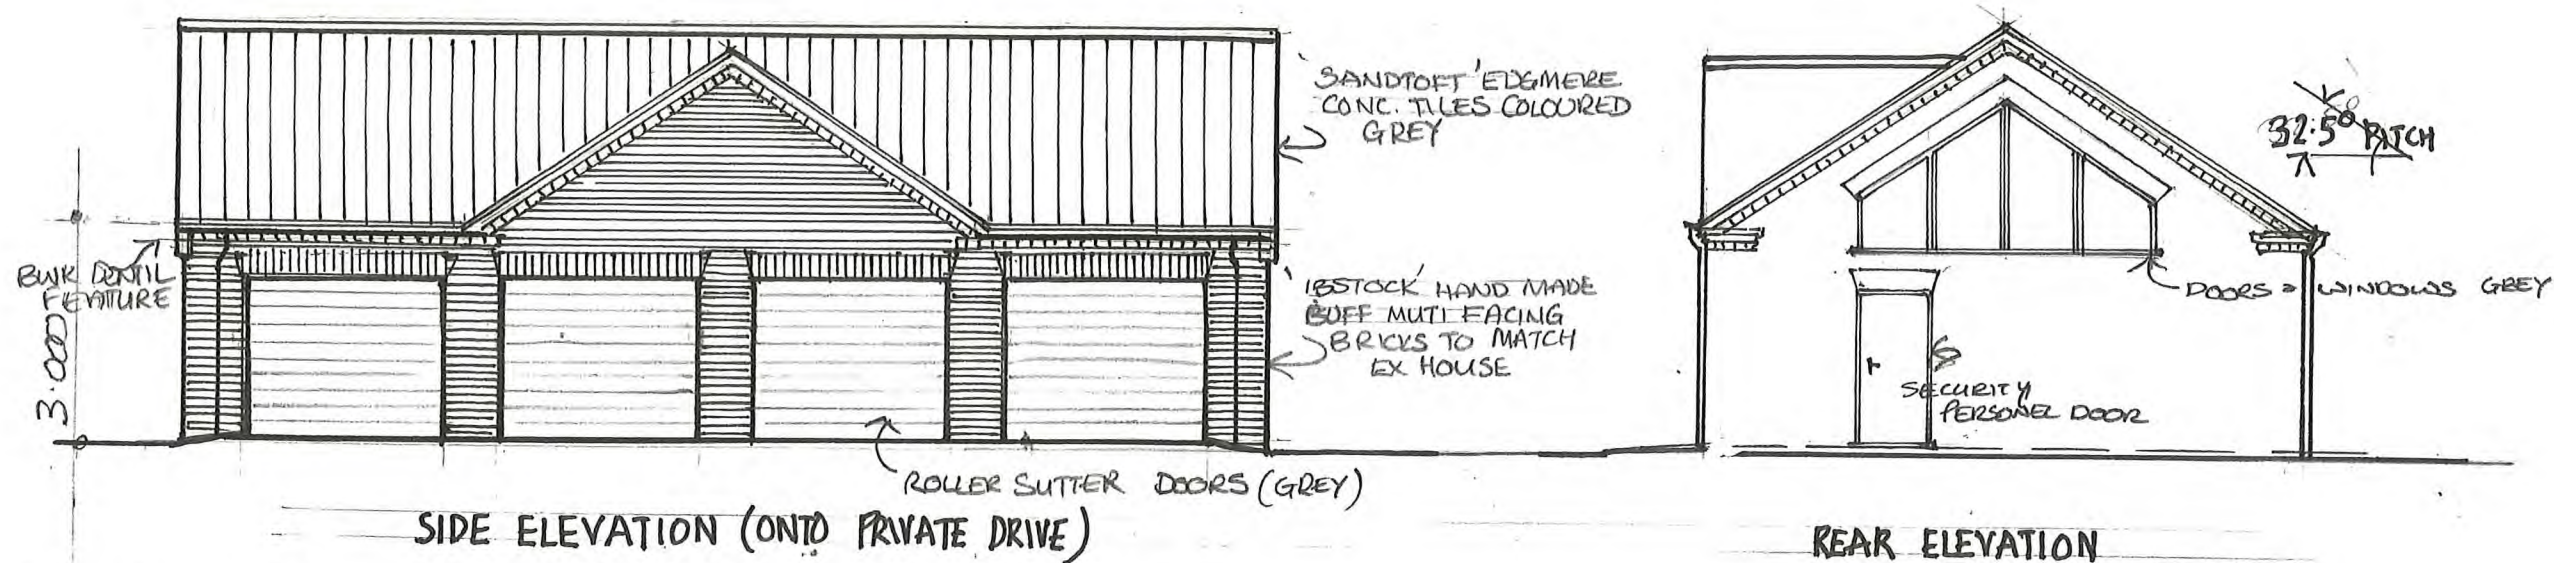

DRAW NO: WOOLNER01.DEC 2021