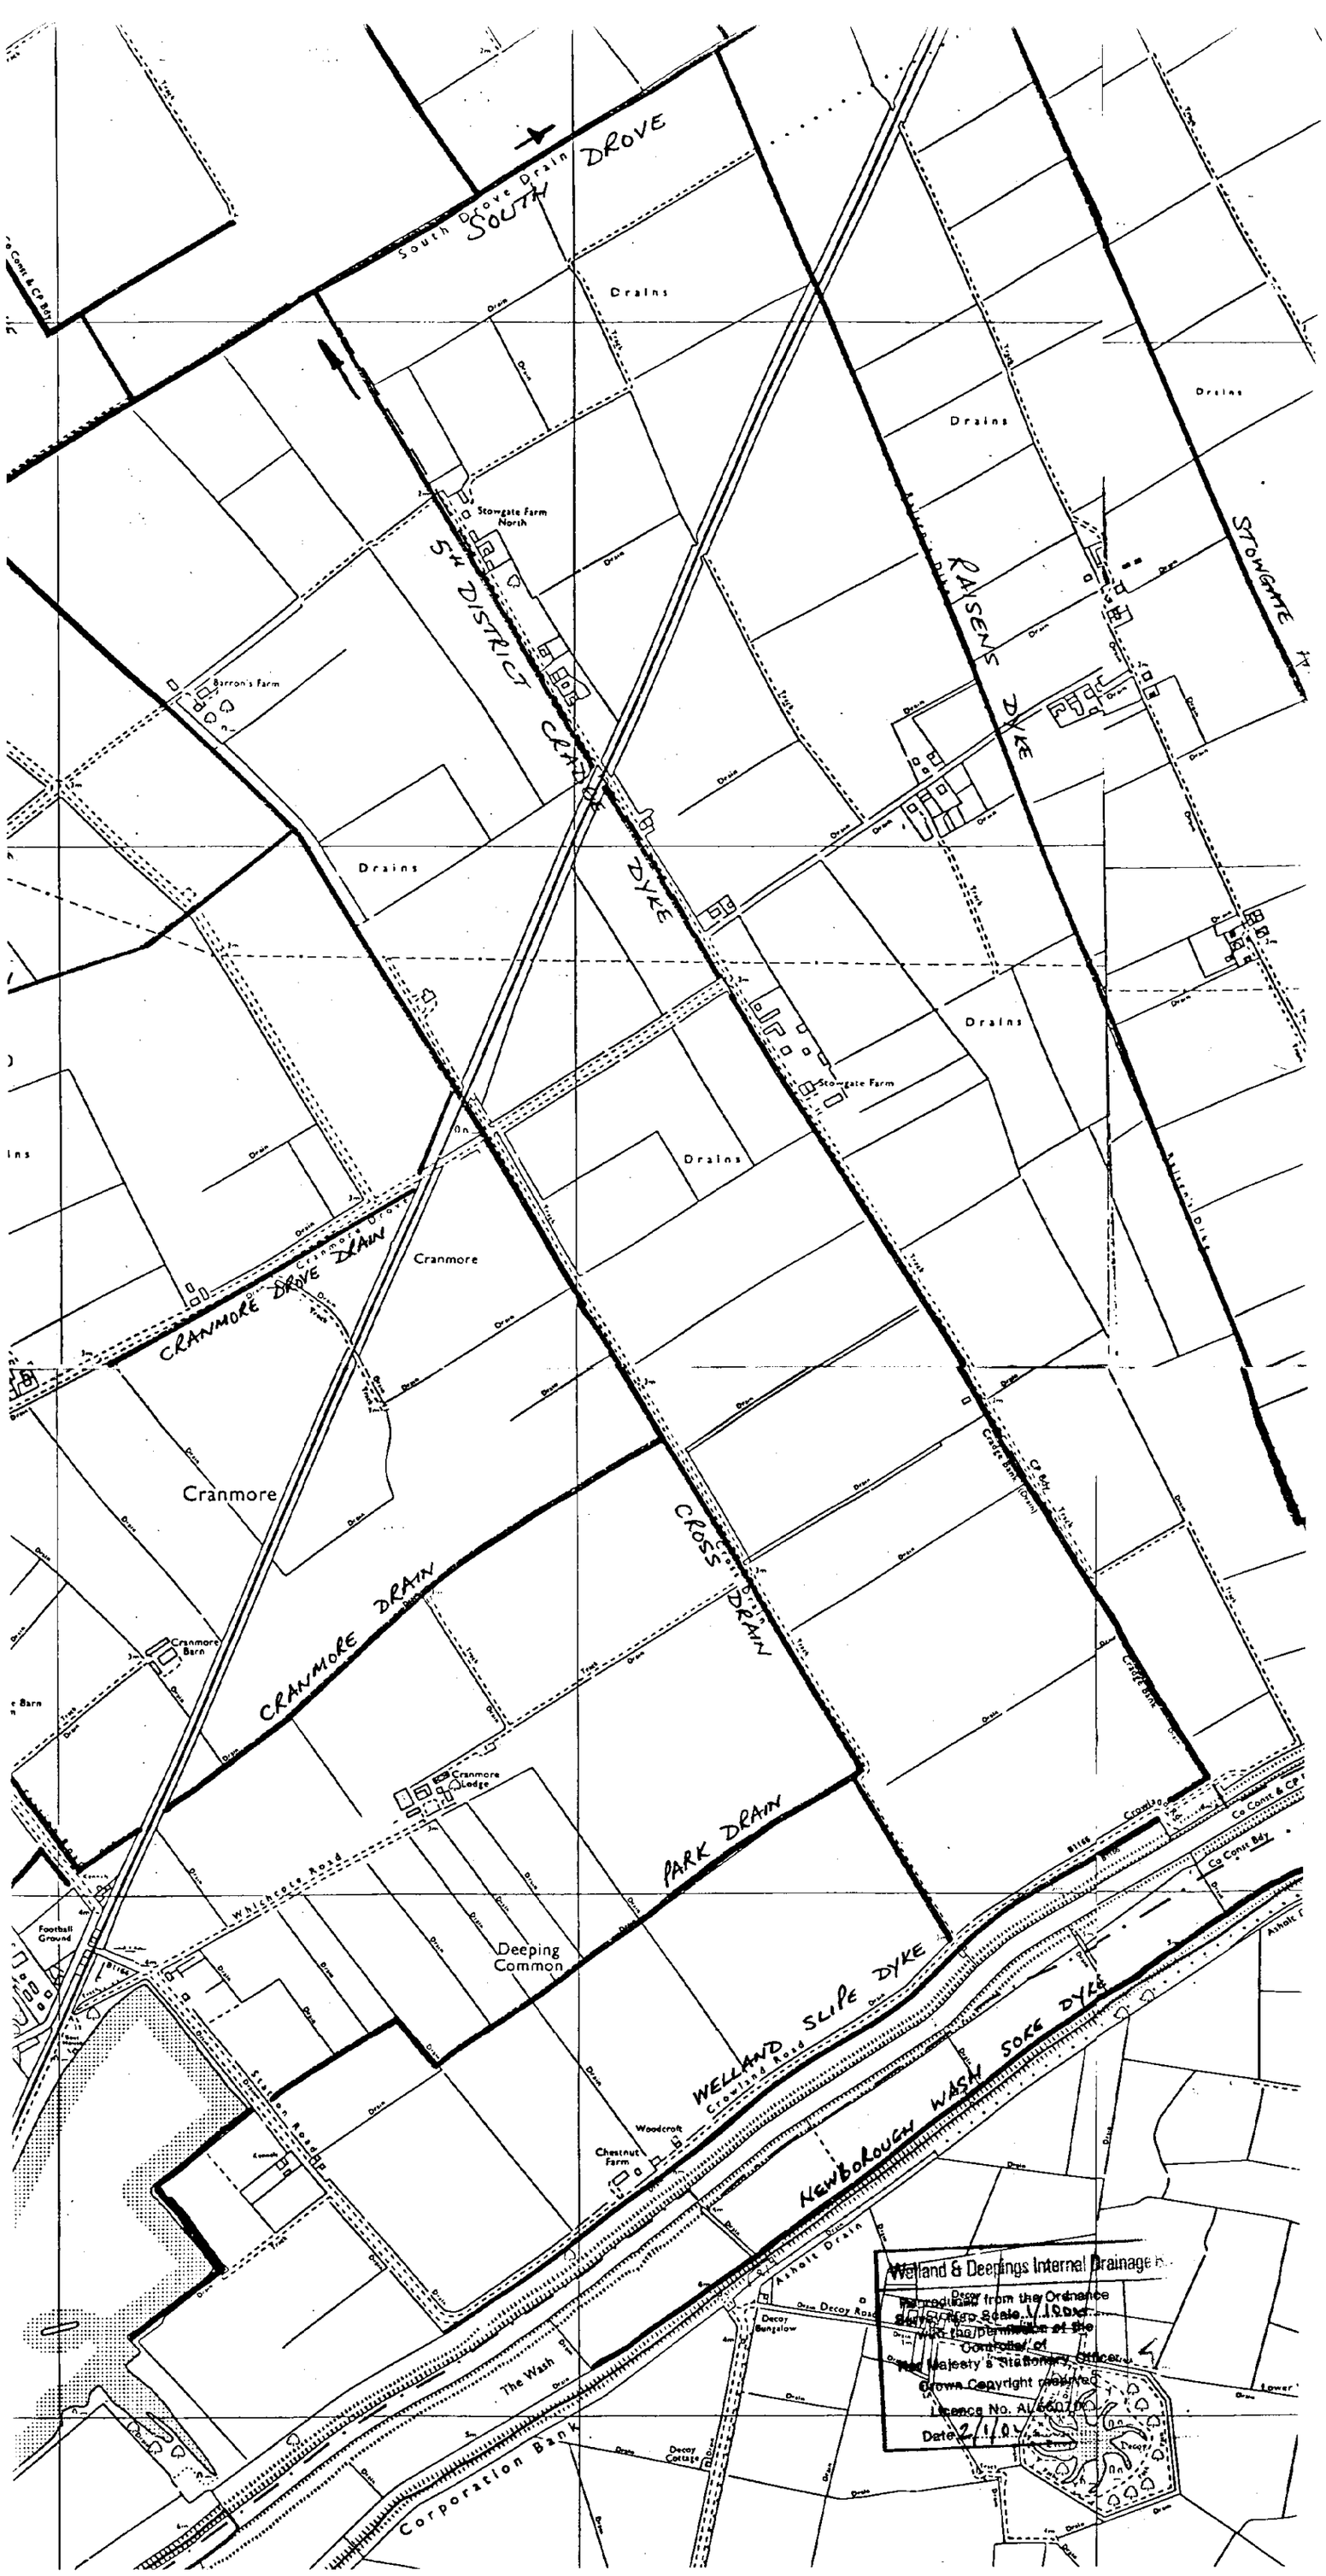

South Drove Drain
SOUTH DROVE
Drains
Drains
Drains
Stowgate Farm North
5th DISTRICT CRADE
RAISEN'S DYKE
STOWGATE
Barron's Farm
Drains
Drains
Stowgate Farm
Drains
Cranmore Drove Drain
Cranmore
CRANMORE DROVE DRAIN
Cranmore
CROSS DRAIN
Cranmore Barn
CRANMORE DRAIN
Cranmore Lodge
PARK DRAIN
Football Ground
Deeping Common
WELLAND SLIPE DYKE
Crowland Road
Woodcroft
Chestnut Farm
NEWBOROUGH WASH SOKE DYKE
Station Road
The Wash
Corporation Bank
Decoy Bungalow
Decoy Cottage
Welland & Deepings Internal Drainage Board
Reproduced from the Ordnance Survey Map Scale 1/10000
with the permission of the Controller of Her Majesty's Stationery Office.
© Crown Copyright reserved
Licence No. AL 66070
Date 2.10.

Reproduced from the Ordnance Survey Map with the permission of the Controller of Her Majesty's Stationery Office. Crown Copyright reserved. Licence No. AL 500701 Date

HURLEY

BOURNE SOUTH FEN

BOURNE NORTH FEN

GOSBERTON FEN

PINCHBECK SOUTH FEN

PINCHBECK COMMON

SPALDING

DEEPING ST NICHOLAS

BASTON

BASTON COMMON

LANGTOFT

MARKET DEEPING

DEEPING COMMON

DEEPING ST JAMES

MARKET DEEPING

Deeping St James

CROWLAND

GREAT FEN

MOULTON FEN

Moulton Chapel (P)

Cobbs (P)

Crowland (P)

Deeping Gate

Deeping Nicholas (P)

Station P.O. and S.

























PROPOSALS FOR DOMESTIC EXTN, GARAGE, GATES FOR MR + MRS E. BOOTH. 12/12/01.

DRAWN: A.J. BUSSEY SCALES - AS SHOWN STATUS - PLANNING.

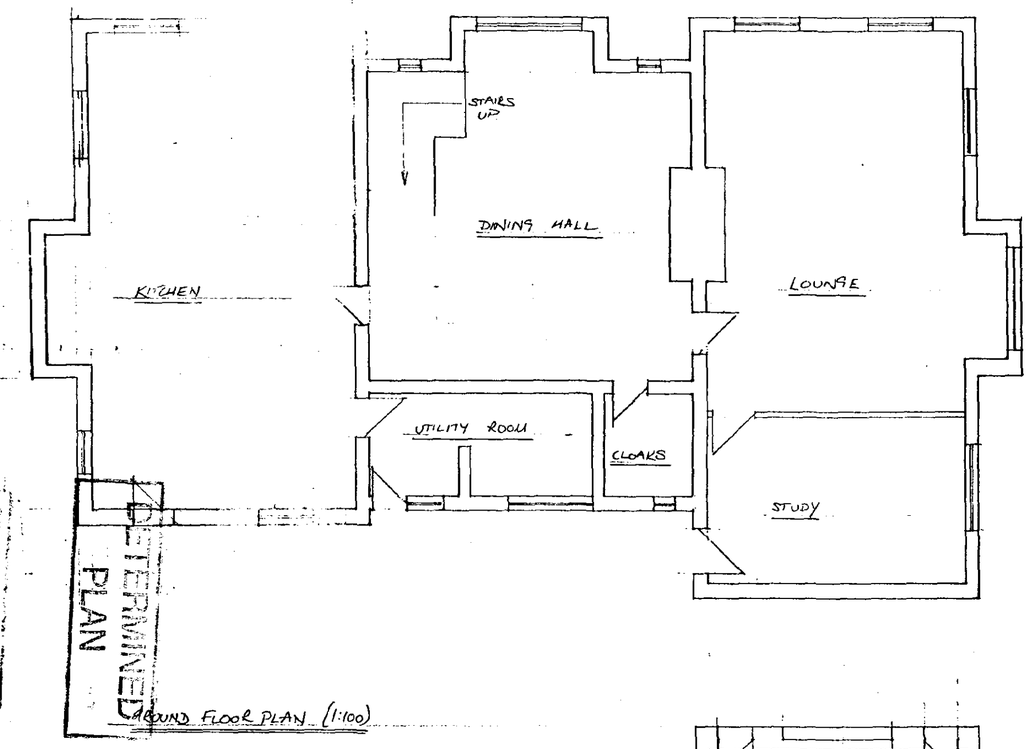


GROUND FLOOR PLAN (1:100)

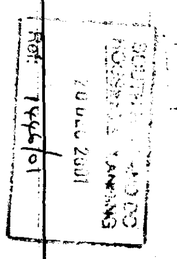

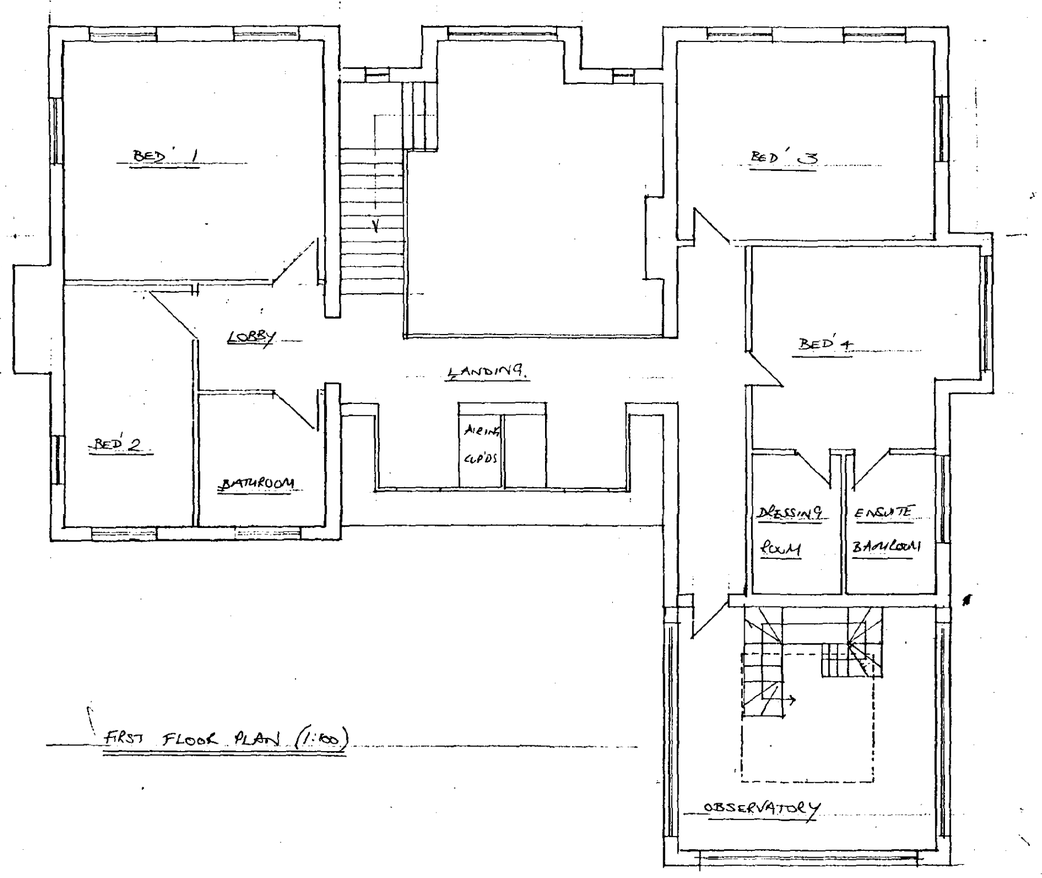


FIRST FLOOR PLAN (1:100)


SITE PLAN (1:200)

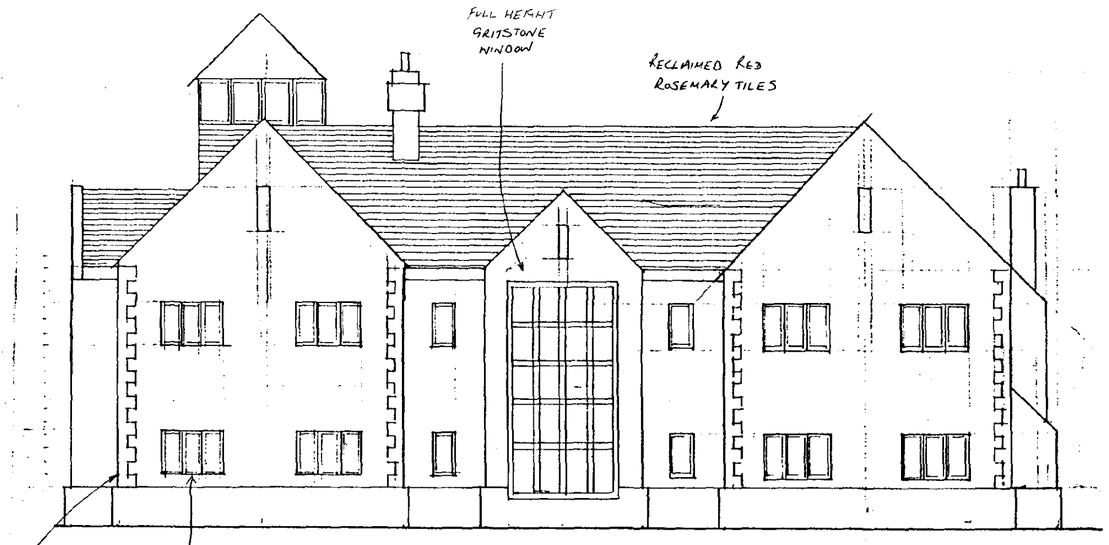


FRONT ELEVATION - SOUTH WEST (1:100)

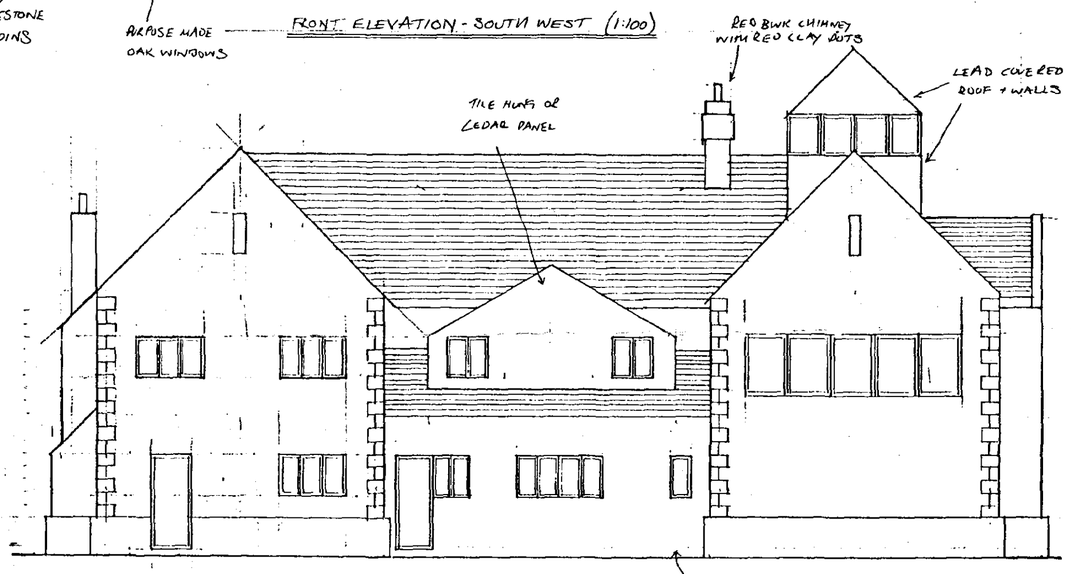


REAR ELEVATION - NORTH EAST (1:100)

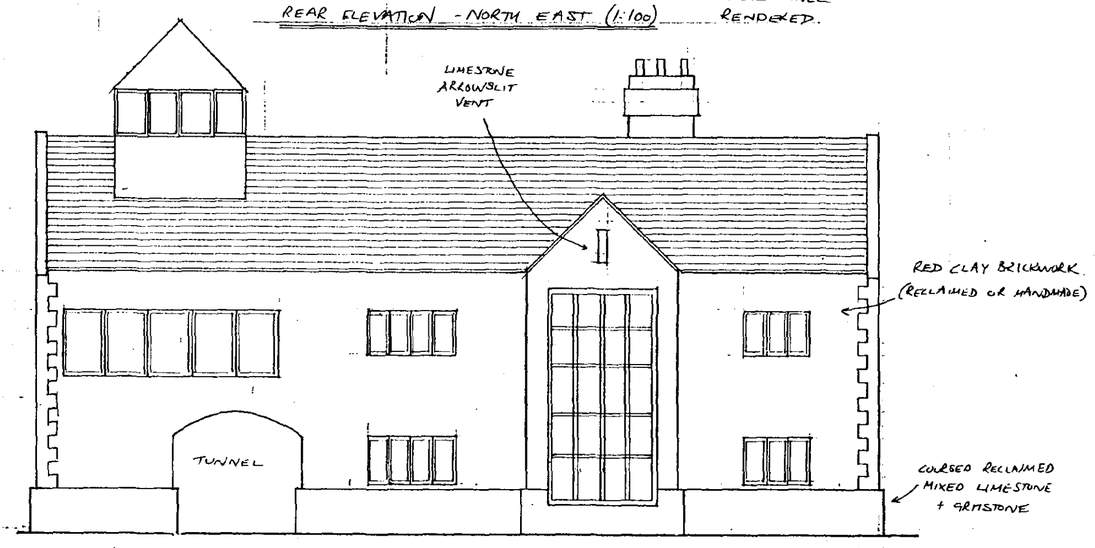


SIDE ELEVATION - NORTH WEST (1:100)

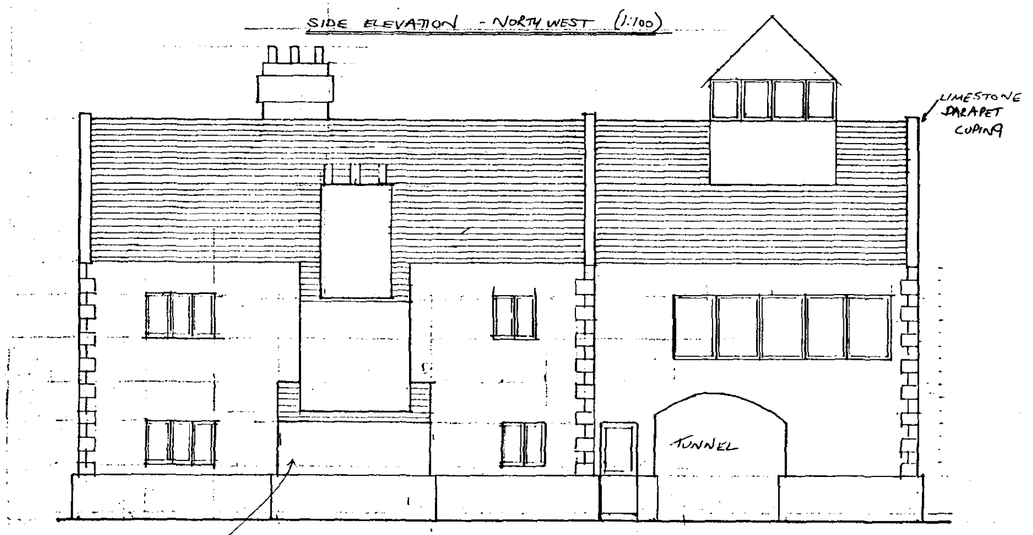

SIDE ELEVATION SOUTH EAST (1:100)

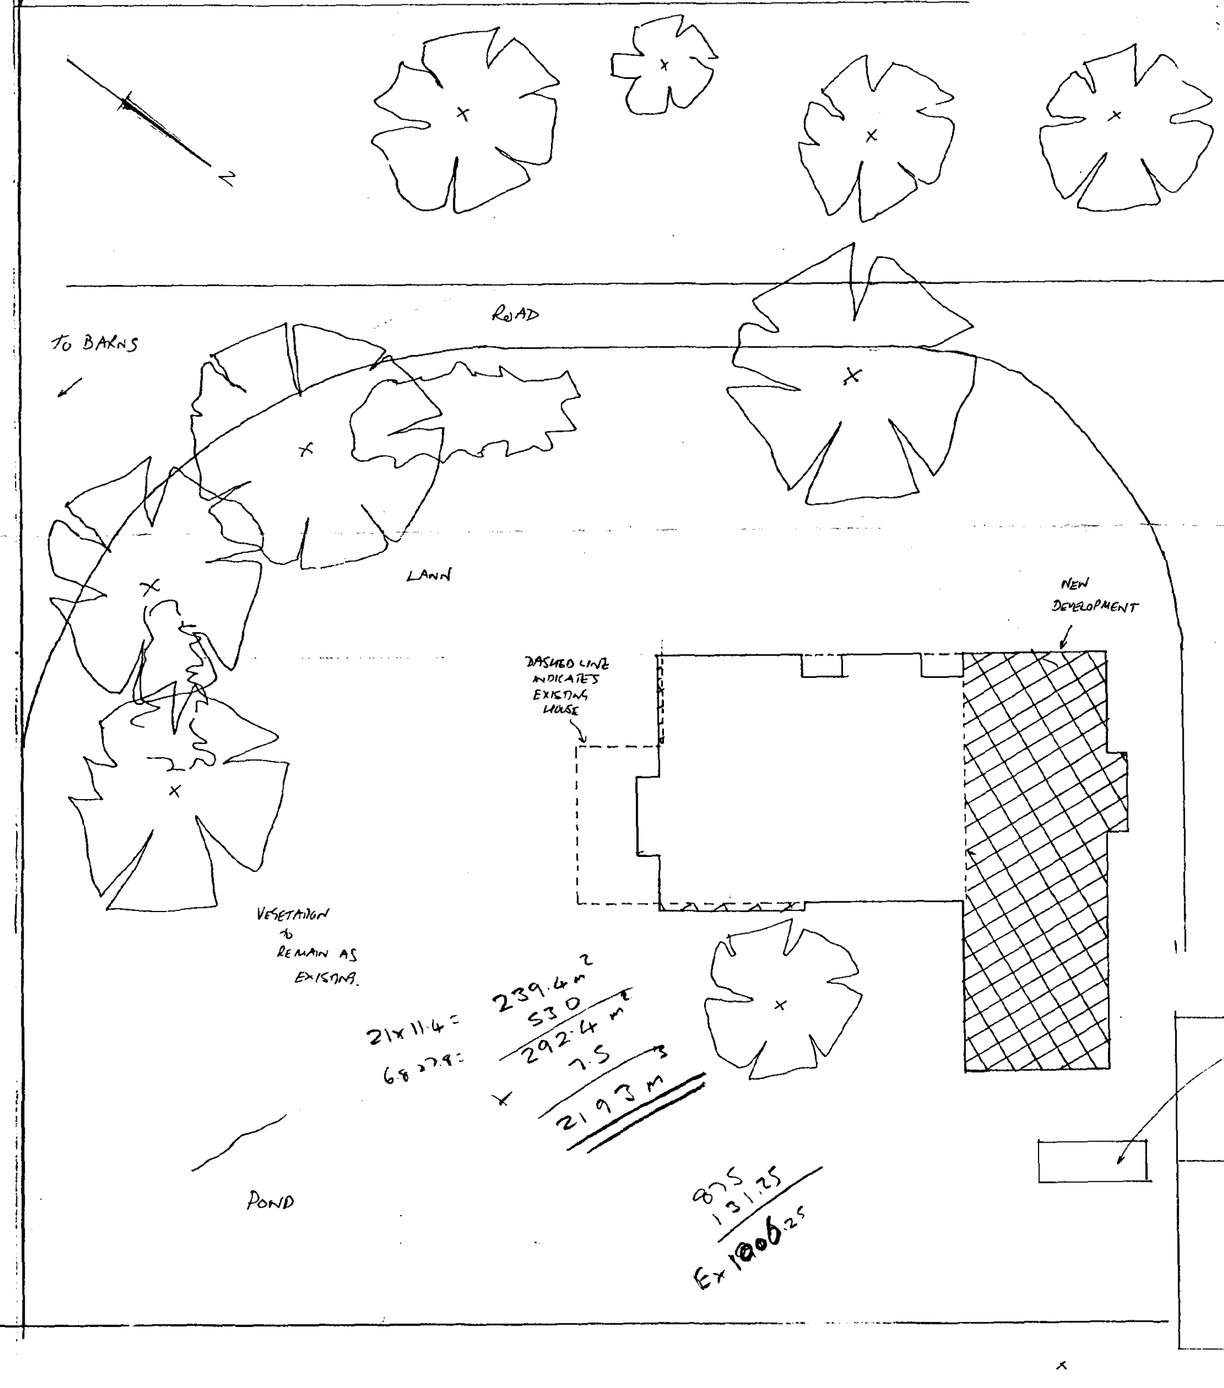

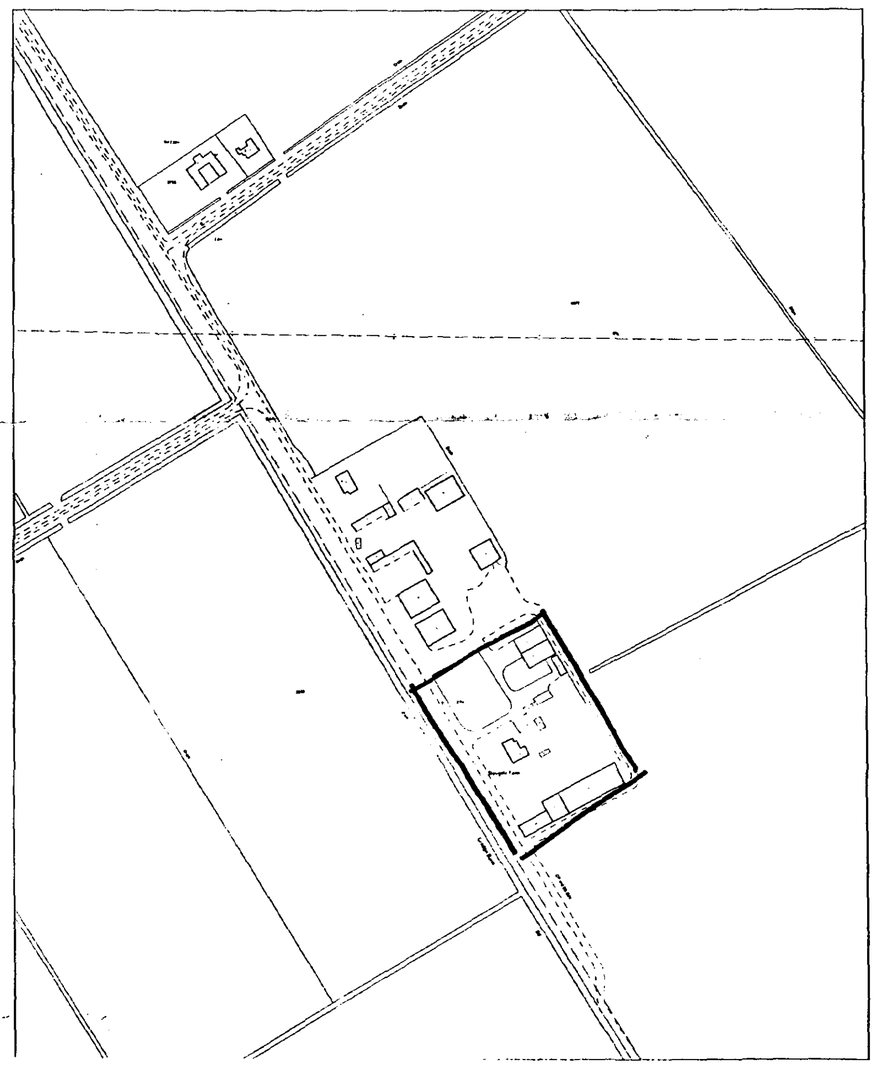

LOCATION PLAN (1:2500)