


L.G. construction

P. 087

HOUSE TYPE "B" GROUND FLOOR SCALE 1:100

REVISED

HOUSE TYPE "B"

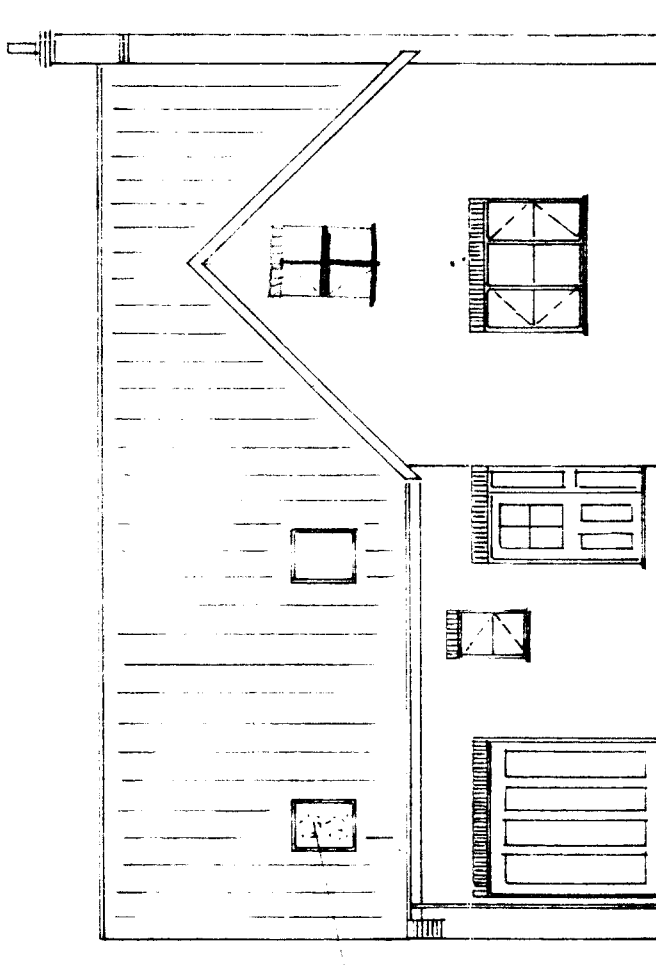



cheeks

4 windows

Obscure glass

HOUSE TYPE "B" FRONT ELEVATION SCALE 1:100


HOUSE TYPE "B"

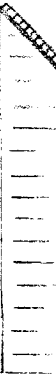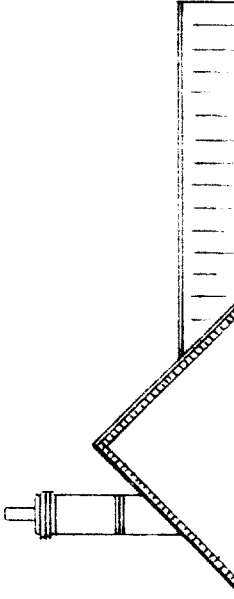

E.C. CONSTRUCTION
P.UDY

HOUSE TYPE "B" GROUND FLOOR SCALE 1:100


EXISTING

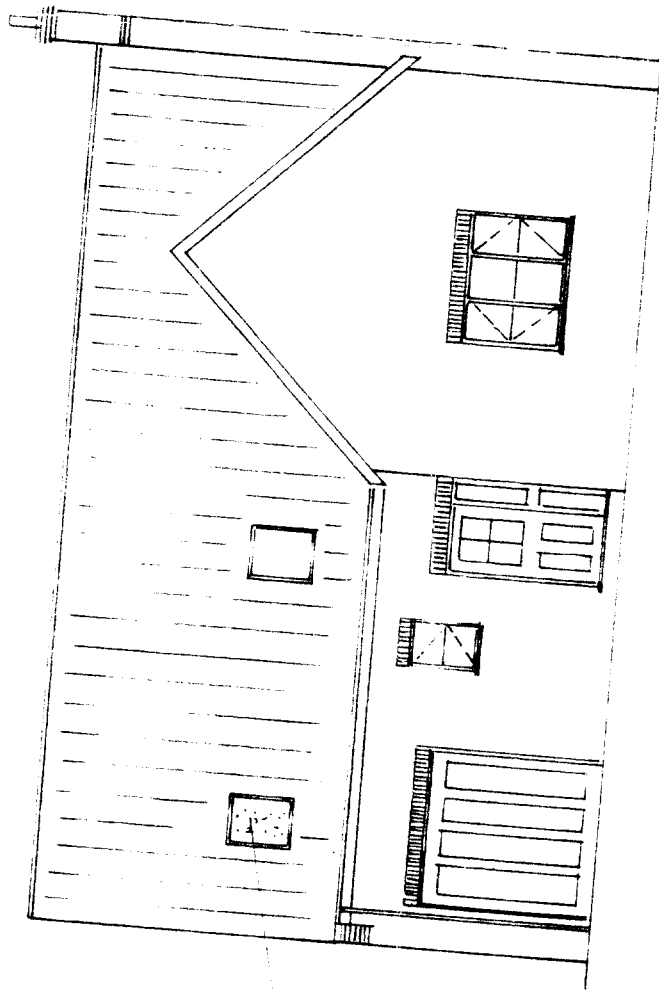

Obscure glass

- 45° pitch to all dormers
- UPVC Ttg cladding to dormer face & cheeks
- Code 4 lead flashing to all dormer windows


HOUSE TYPE "B" FRONT ELEVATION SCALE 1:100

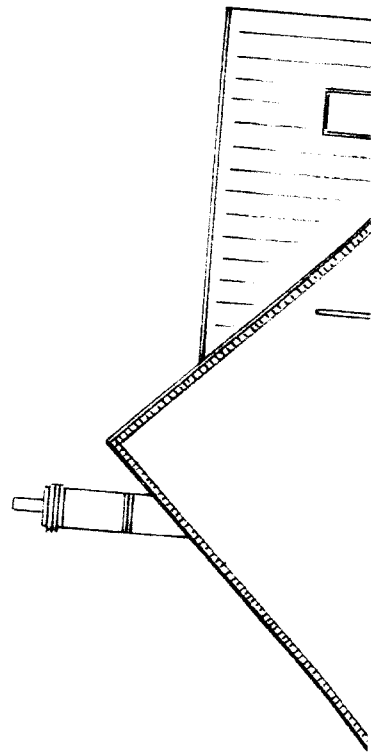

consisting one course leaders

600

700

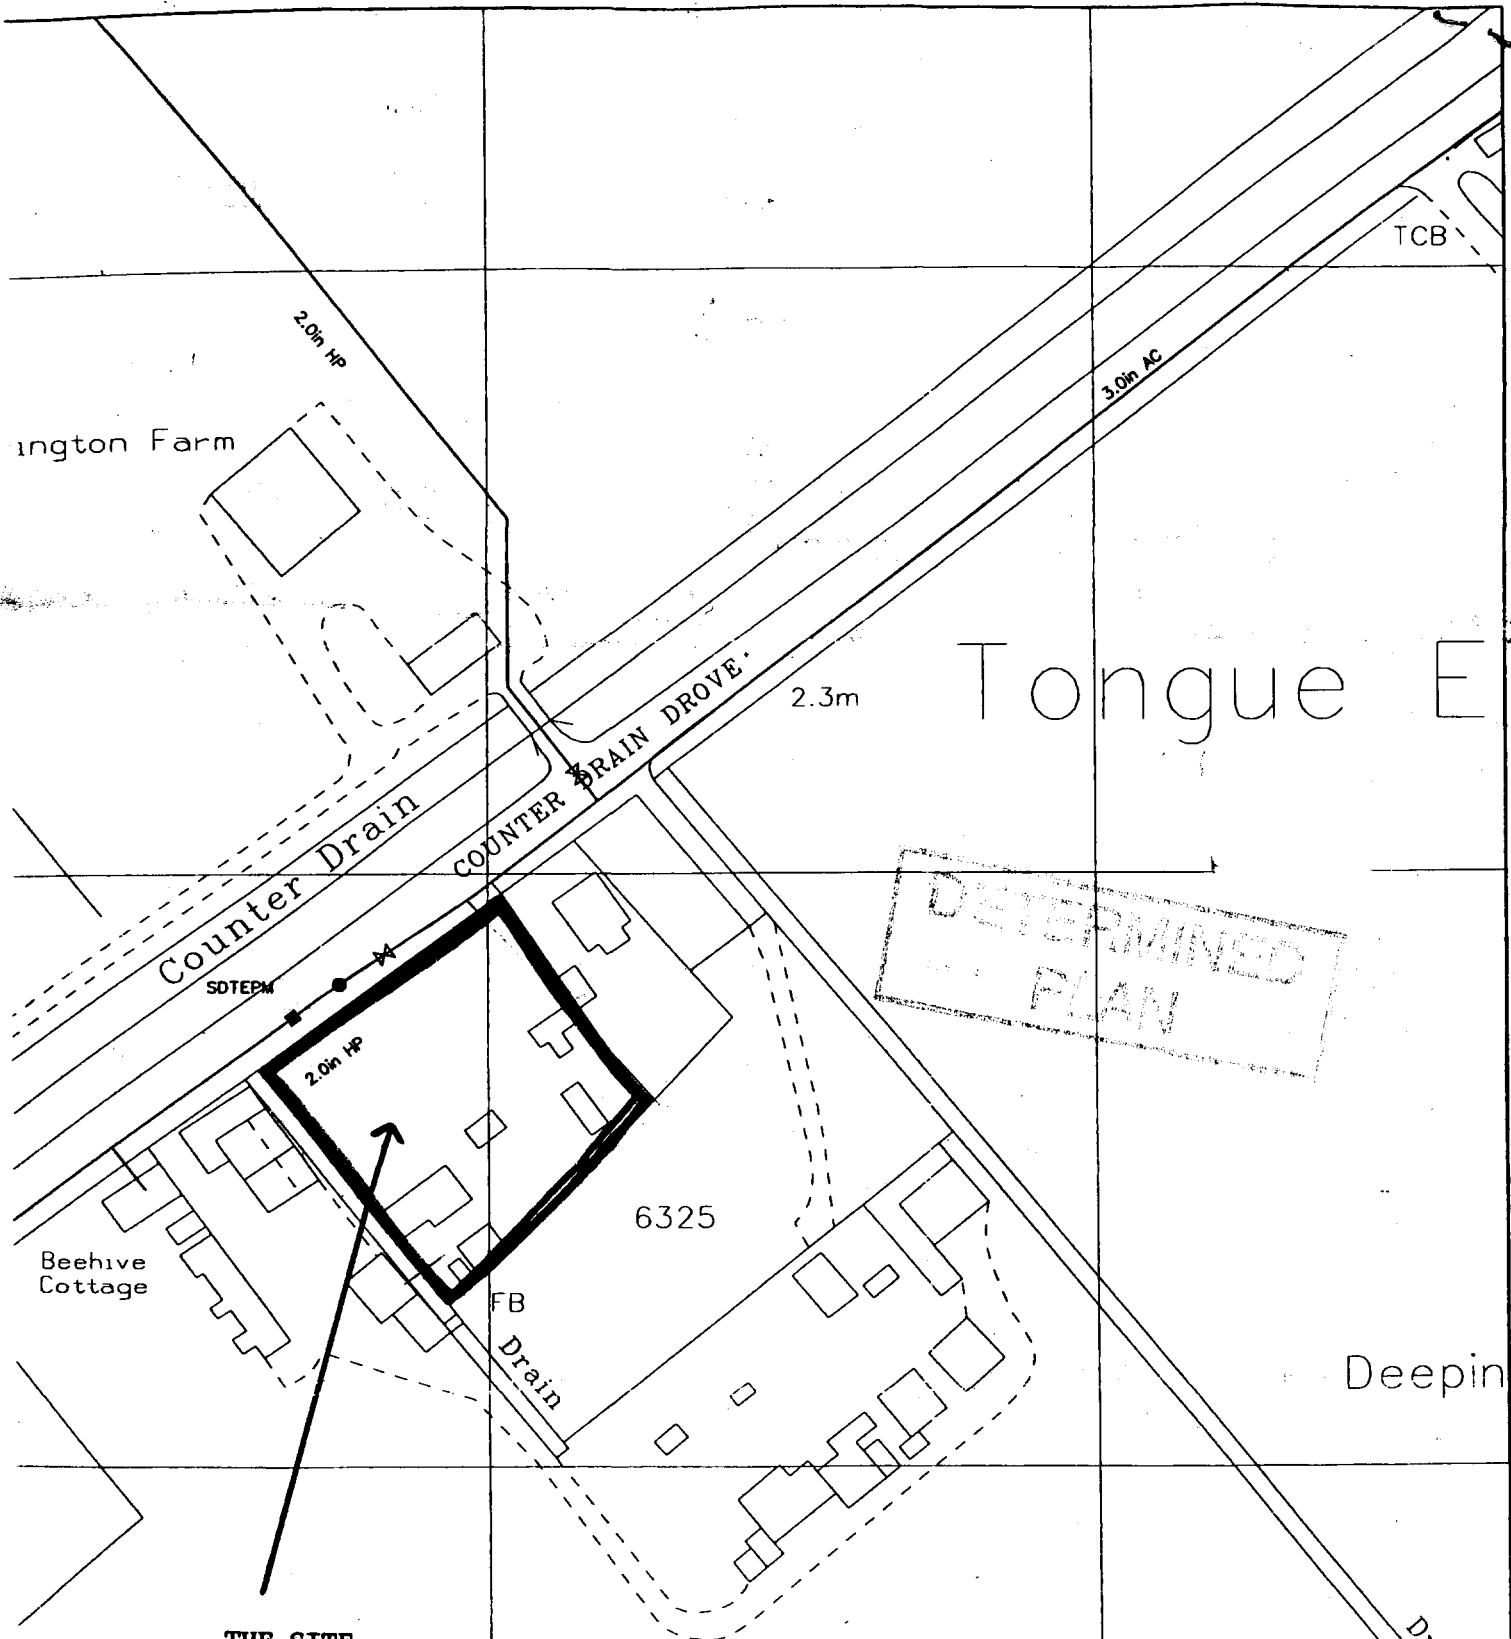

THE SITE

LOCATION PLAN

PROPOSED DEVELOPMENT FOR L.G. CONSTRUCTION SERVICES AT
COUNTER DRAIN DROVE, TONGUE END, SPALDING

DRAWING THREE NOVEMBER 2000


H03/1450/00

6 / 6

(S4654)



PROPOSED STREET SCENE SCALE 1:100

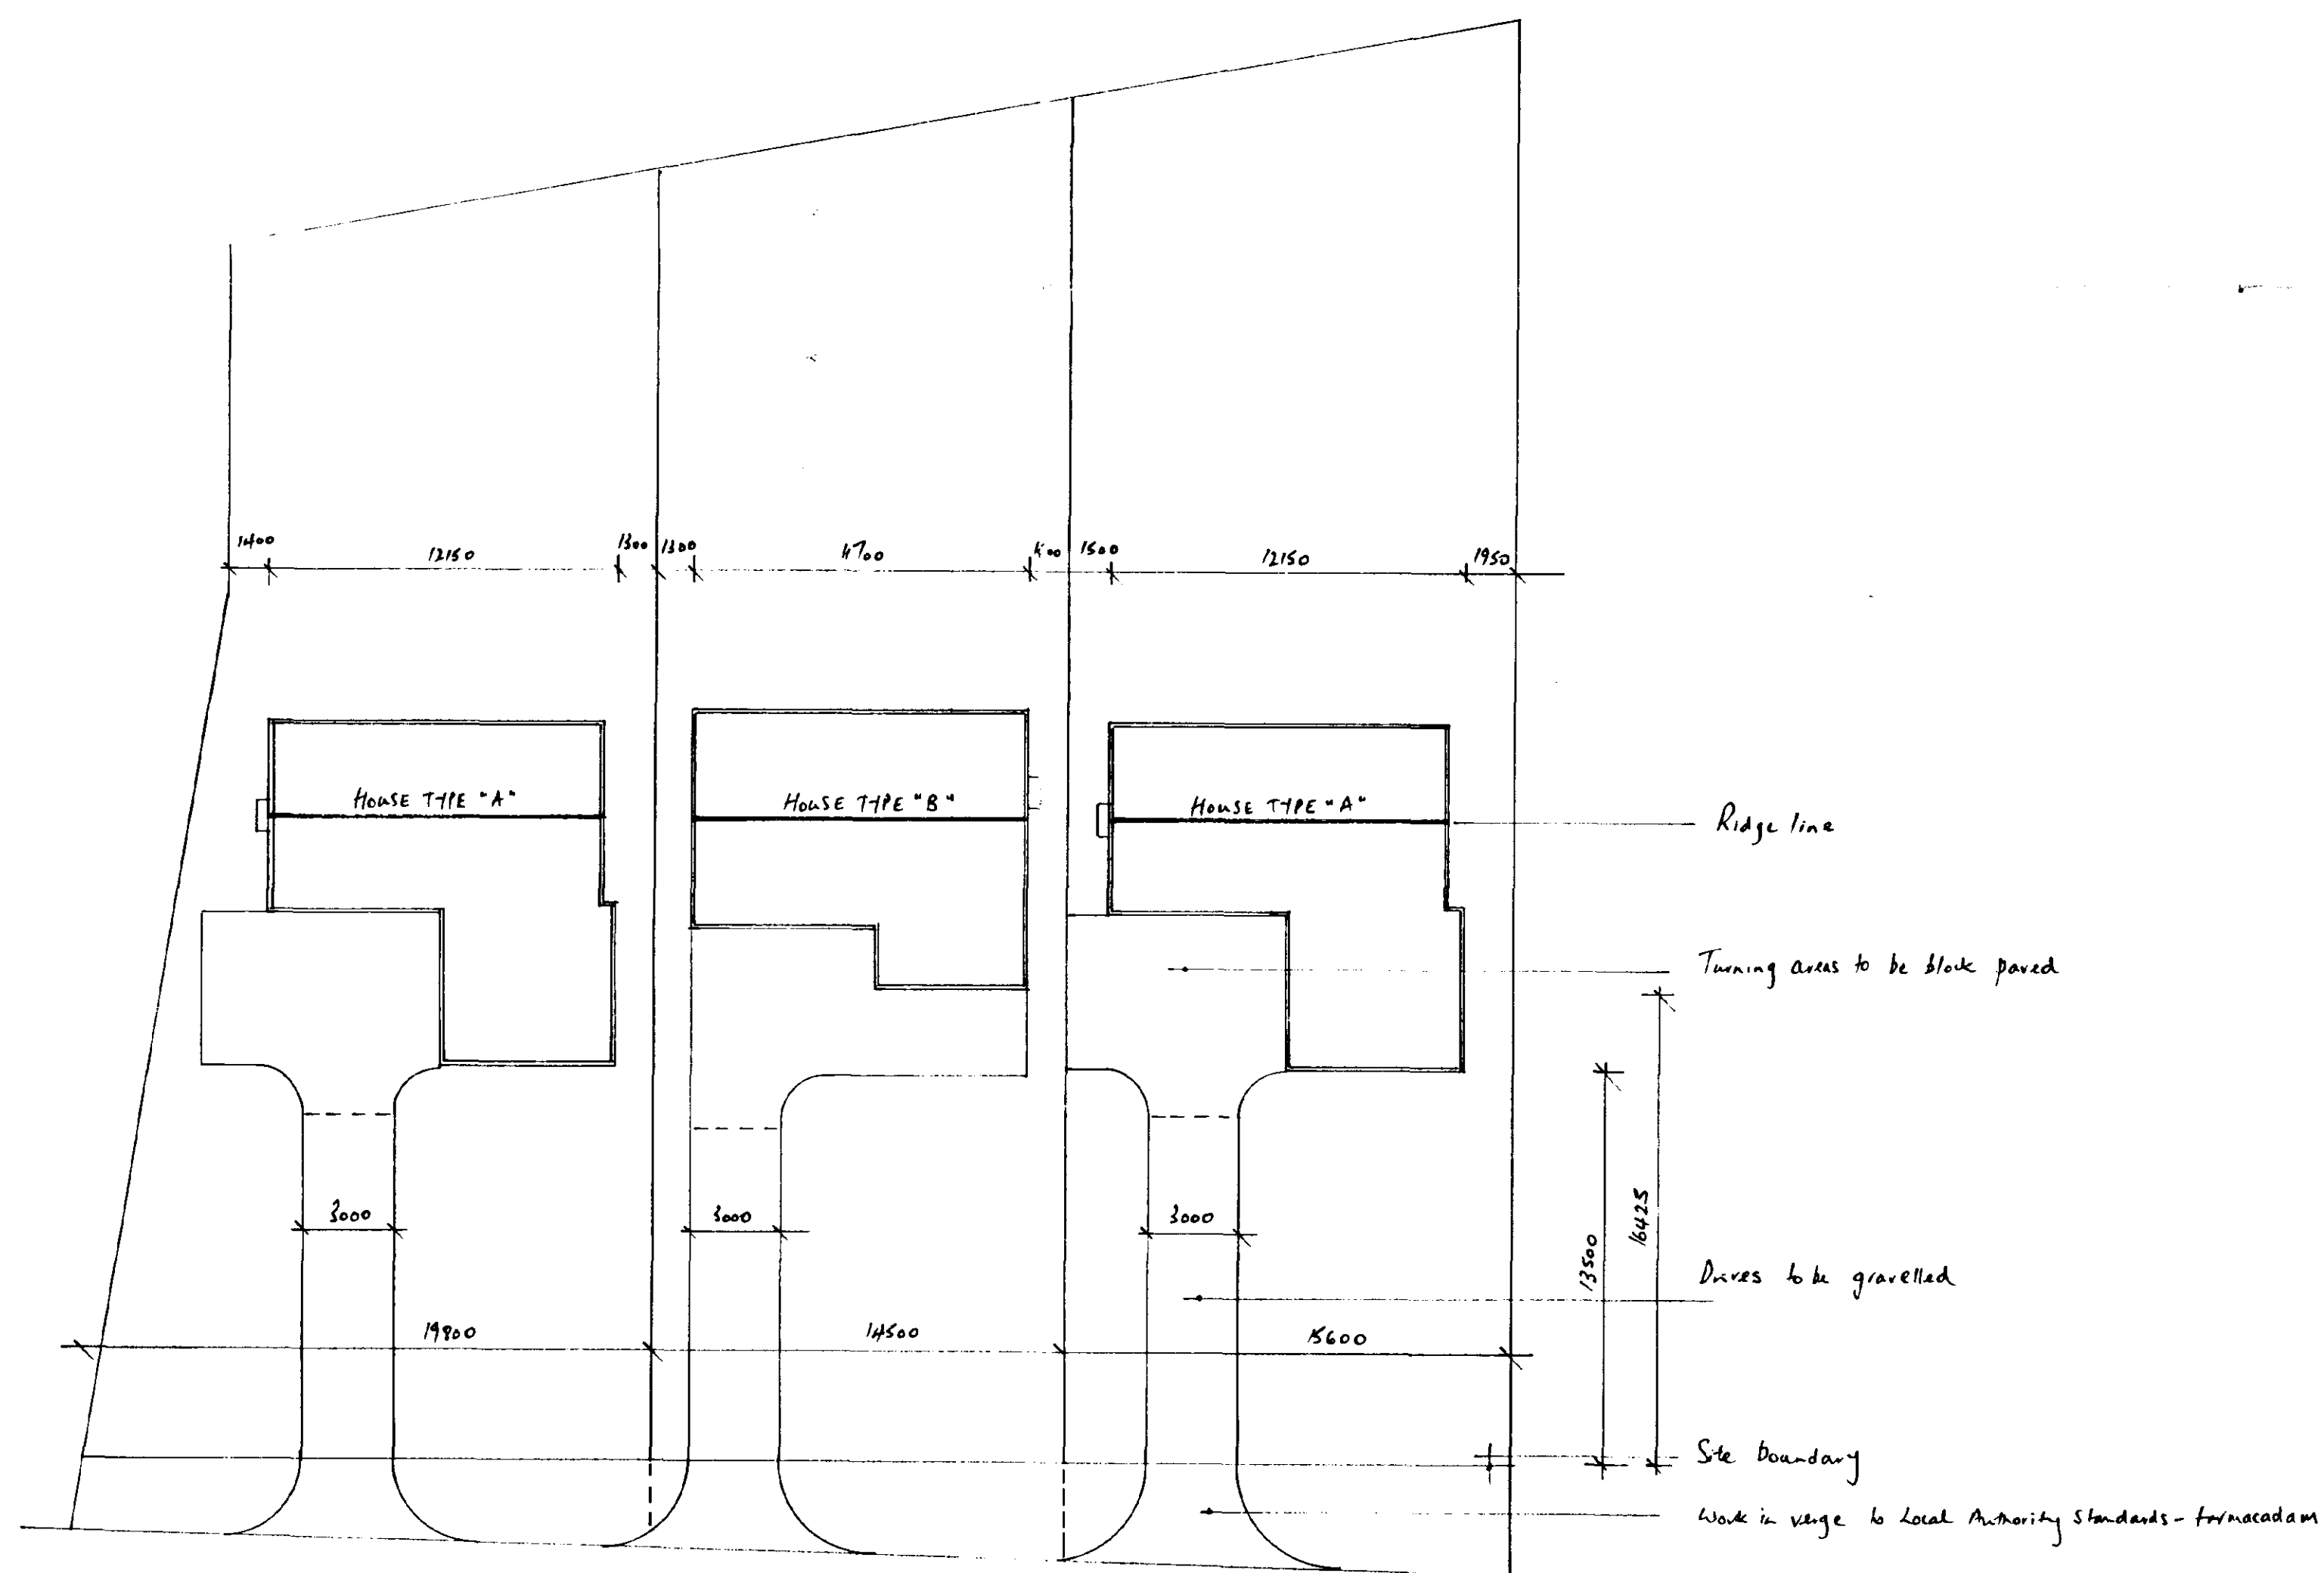


PROPOSED LAYOUT SCALE 1:200


DETERMINED
PLAN

NO. 103/1450/00
14 DEC 2000
Ref: H03/1450/00


PROPOSED DEVELOPMENT FOR L.G. CONSTRUCTION SERVICES AT
COUNTER DRAIN DRIVE, TONGUE END, SPALDING, Lincs.
DRAWING TWO NOVEMBER 2000

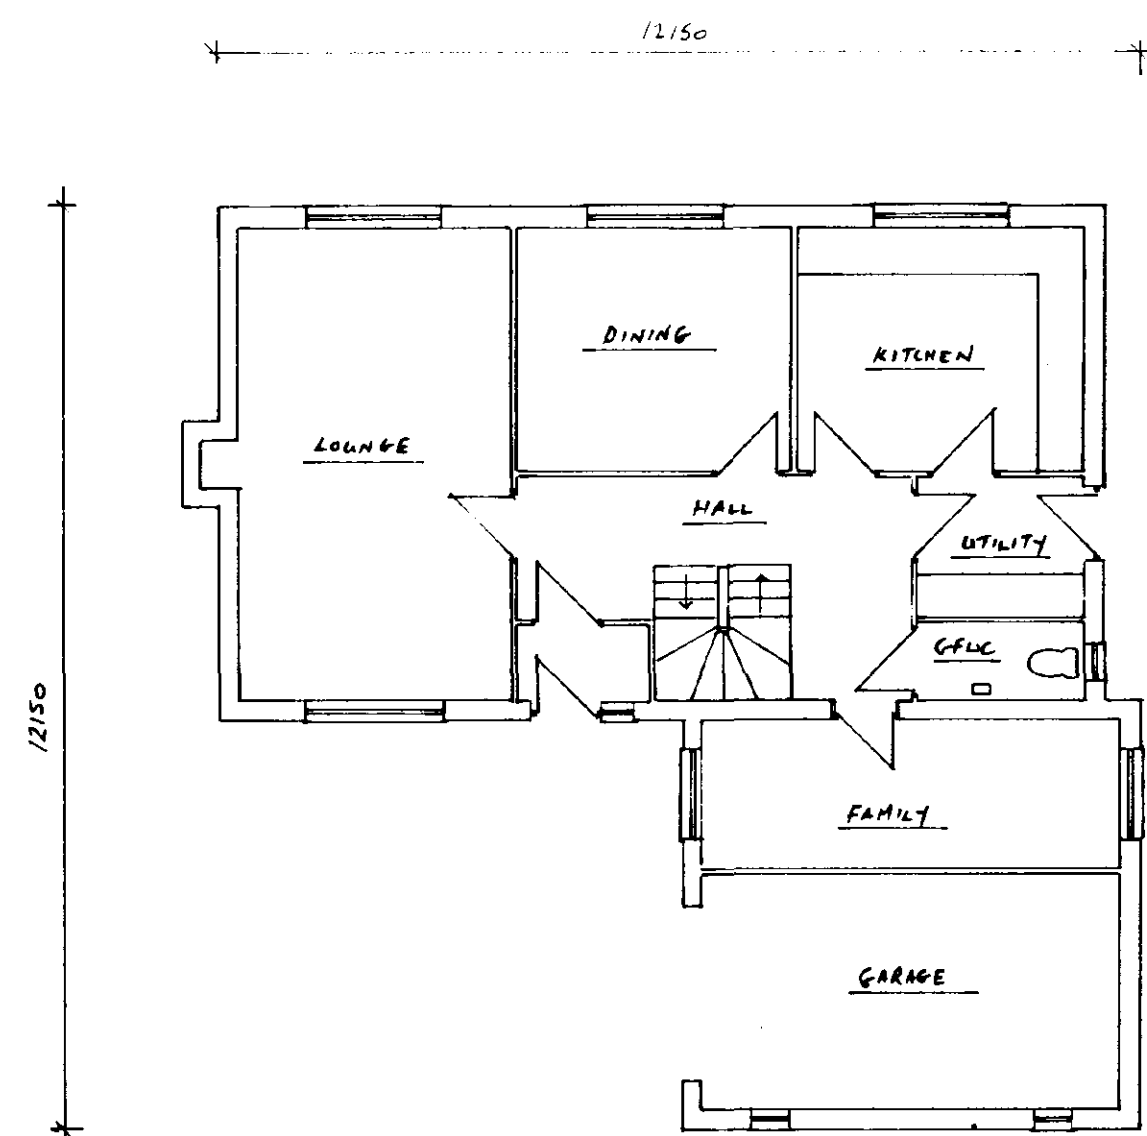


HOUSE TYPE "A" PROPOSED GROUND FLOOR SCALE 1:100

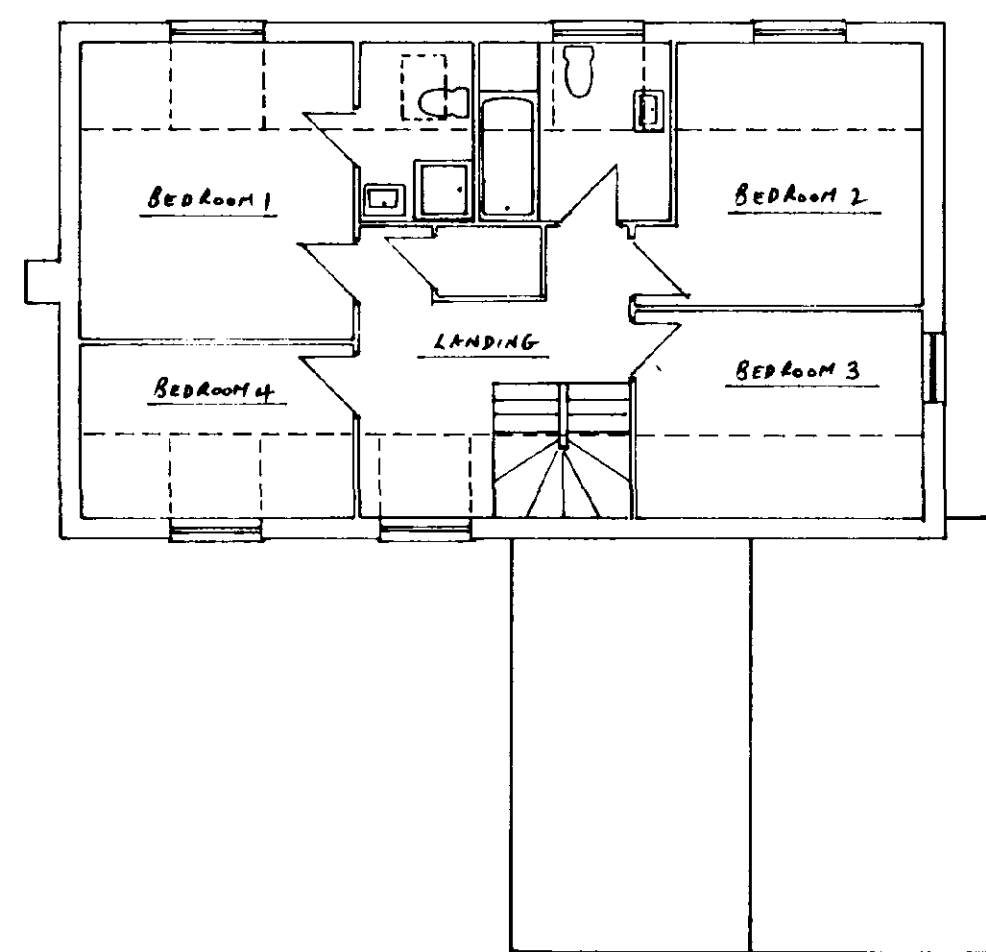

HOUSE TYPE "A" PROPOSED FIRST FLOOR SCALE 1:100

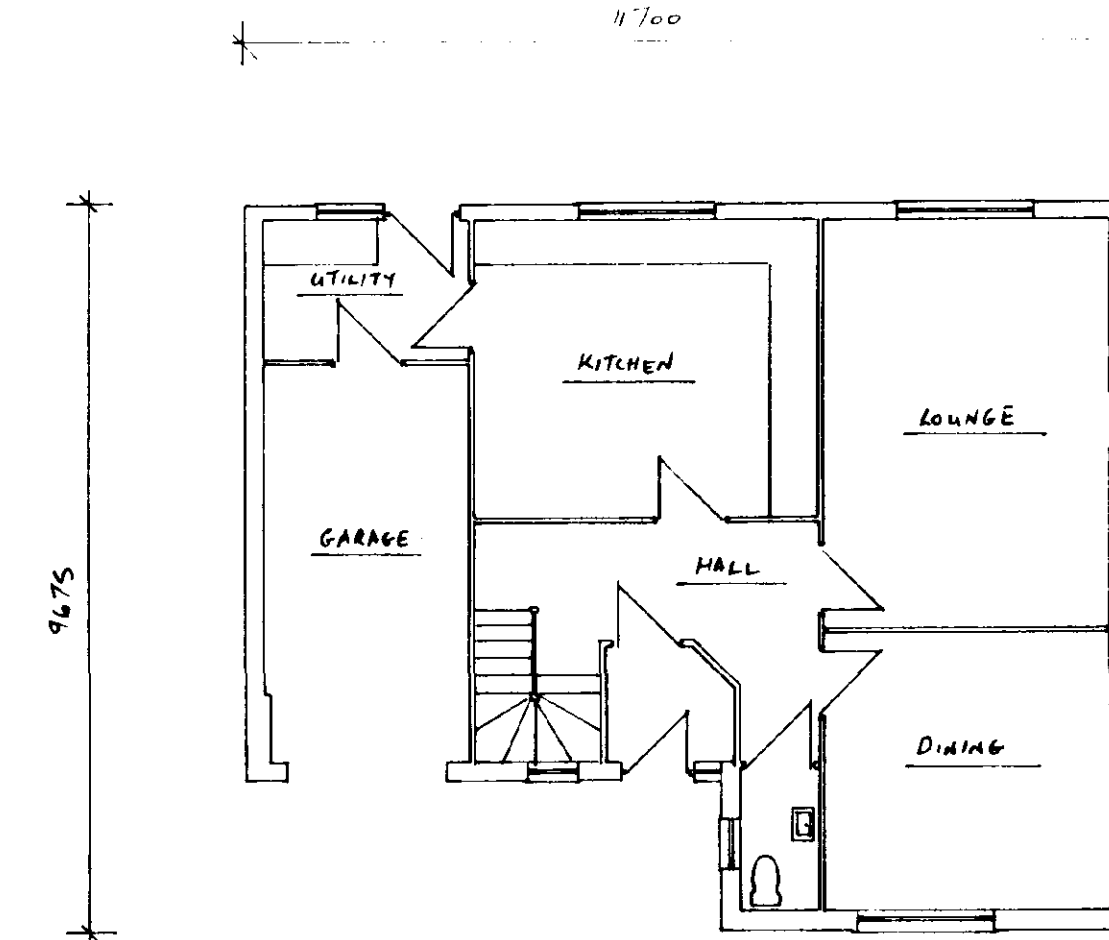

HOUSE TYPE "B" PROPOSED GROUND FLOOR SCALE 1:100

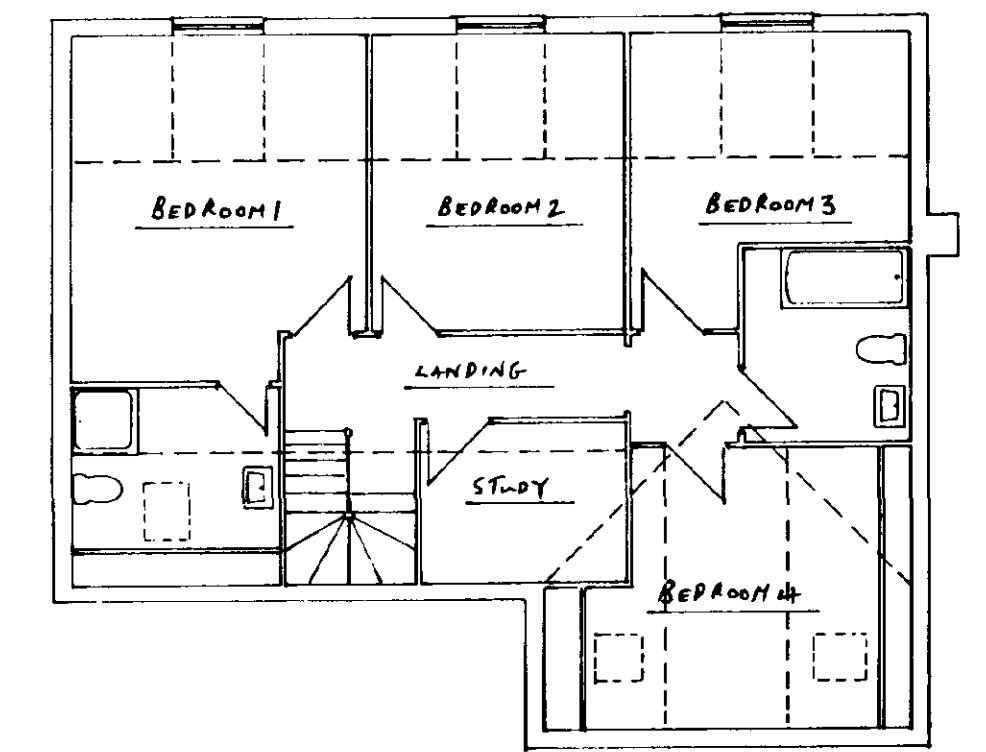

HOUSE TYPE "B" PROPOSED FIRST FLOOR SCALE 1:100



HOUSE TYPE "A" PROPOSED FRONT ELEVATION SCALE 1:100




HOUSE TYPE "A" PROPOSED REAR ELEVATION SCALE 1:100




HOUSE TYPE "B" PROPOSED FRONT ELEVATION SCALE 1:100




HOUSE TYPE "B" PROPOSED REAR ELEVATION SCALE 1:100

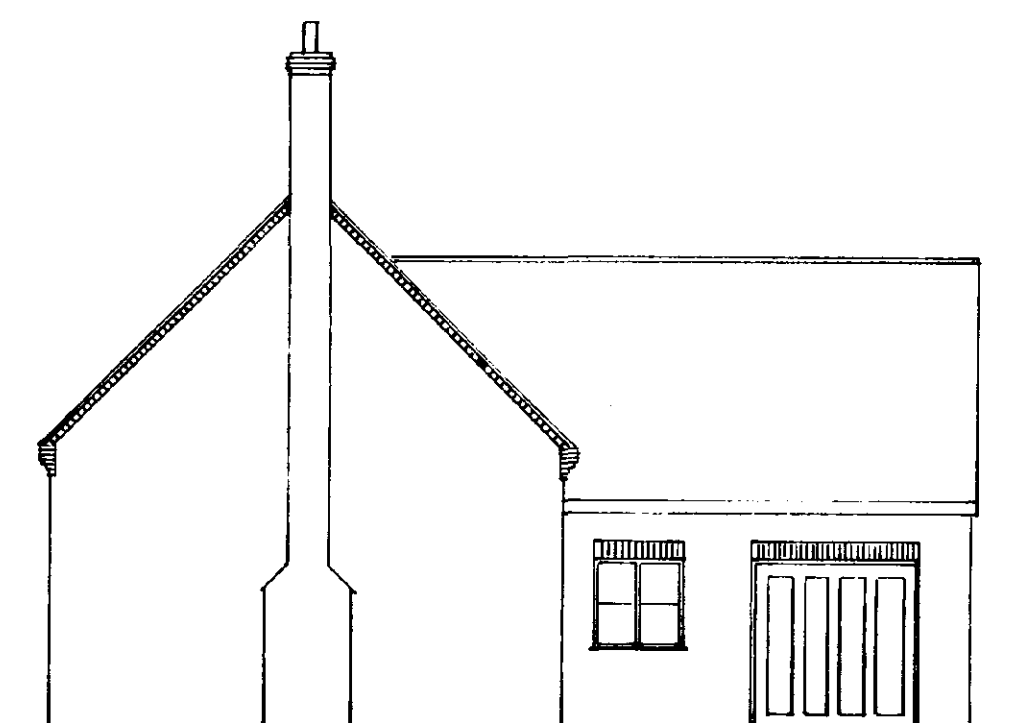


HOUSE TYPE "A" PROPOSED SIDE ELEVATION SCALE 1:100

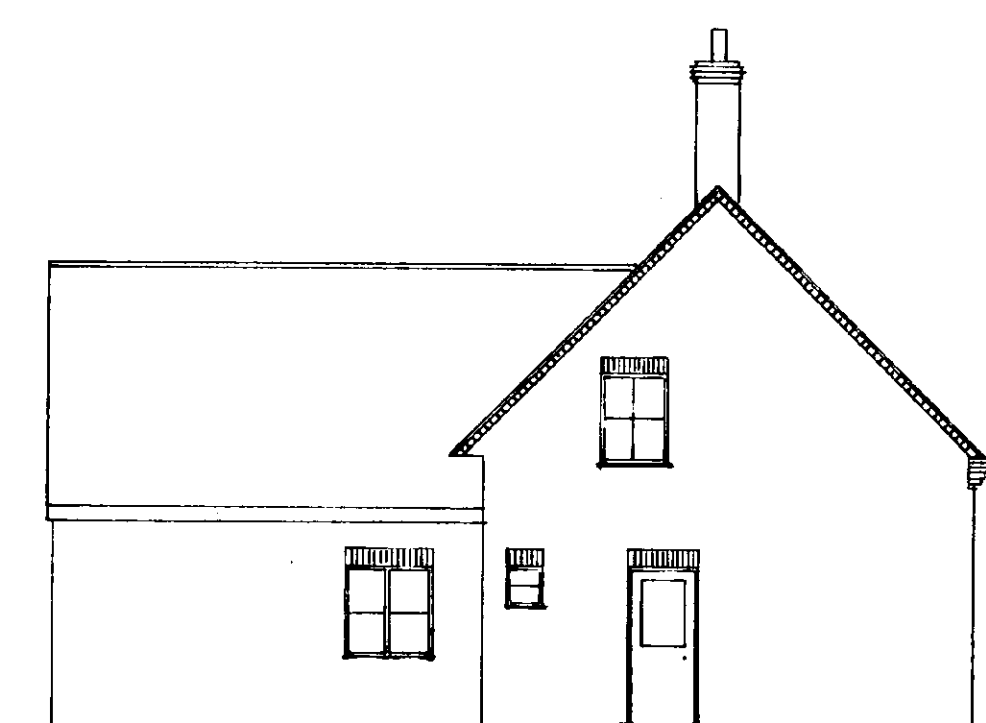

HOUSE TYPE "A" PROPOSED SIDE ELEVATION SCALE 1:100

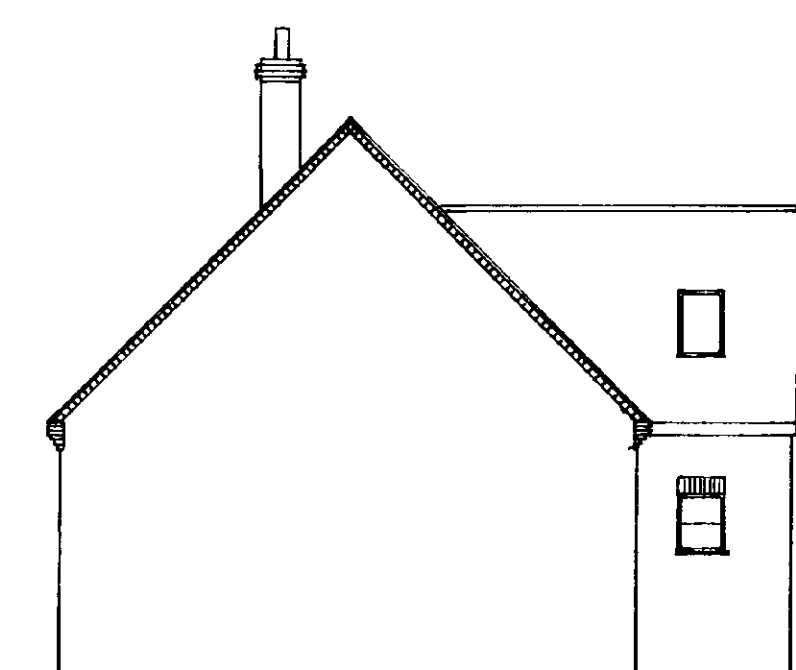

HOUSE TYPE "B" PROPOSED SIDE ELEVATION SCALE 1:100

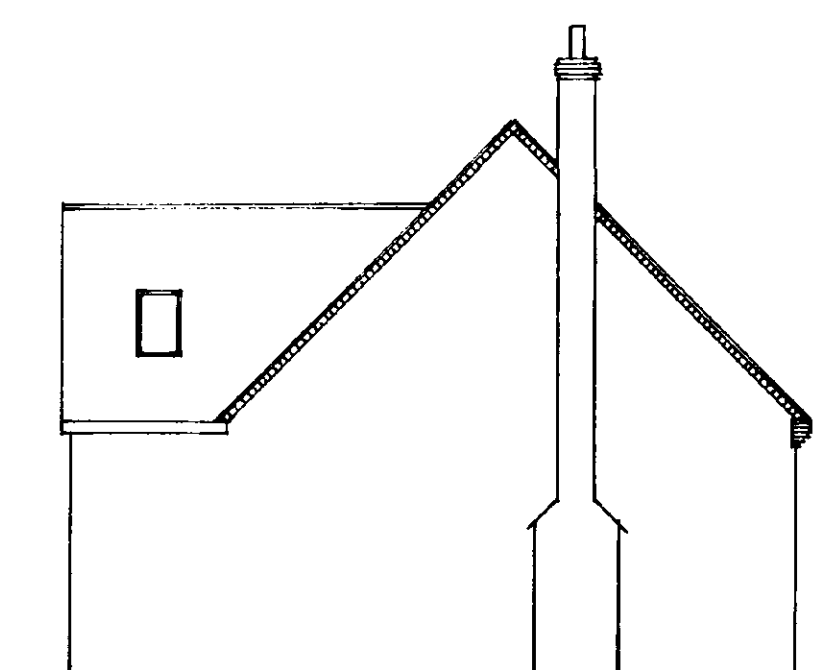

HOUSE TYPE "B" PROPOSED SIDE ELEVATION SCALE 1:100

HOUSE TYPE "A" 1666 FT² HABITABLE FLOOR AREA

HOUSE TYPE "B" 1714 FT² HABITABLE FLOOR AREA

DETERMINED
PLAN

NOV 2000
PLOT H03/1450/100

PROPOSED DEVELOPMENT FOR L.C. CONSTRUCTION SERVICES AT
COUNTER DRUM DRIVE, TONGUE END, SPALDING, Lincs.
DRAWING ONE NOVEMBER 2000

