


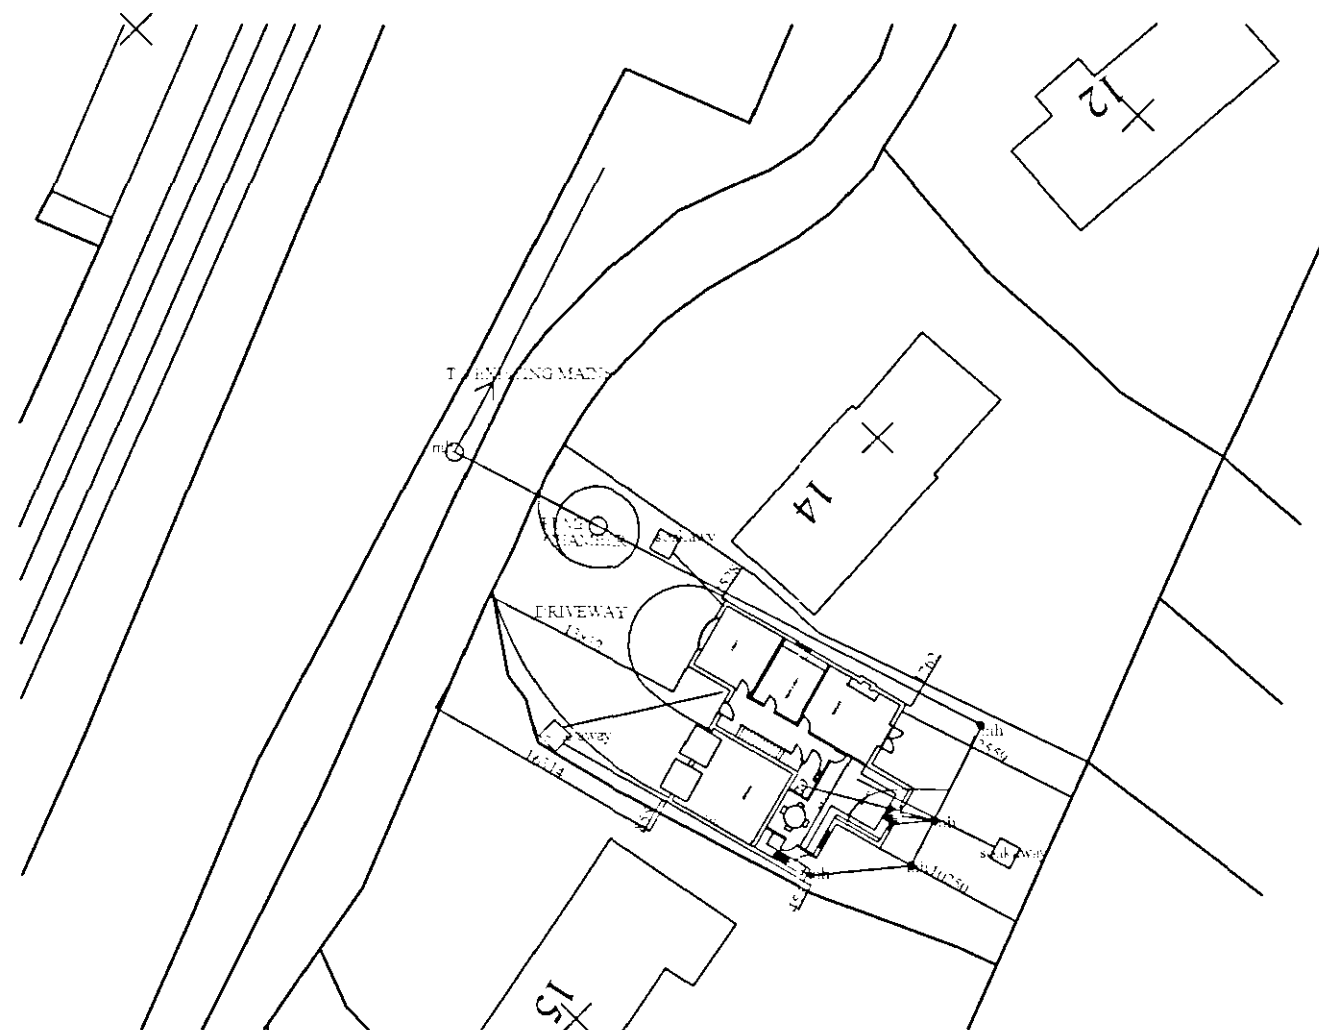

© Crown Copyright 2005. All rights reserved. Licence number 100020449

DETERMINED
PLAN

General Notes		
THIS DRAWING SHALL BE READ IN CONJUNCTION WITH THE SEPERATE BUILDING REGULATION SPECIFICATION NOTES		
ALL DIMENSIONS SHALL BE CHECKED ON SITE AND UNDER NO CIRCUMSTANCES SHALL DIMENSIONS BE TAKEN FROM THE DRAWINGS AND USED FOR TENDERING ORDERING OR CONSTRUCTION PURPOSES WITHOUT CHECKING THEM ON SITE FIRST		
THIS DRAWING IS THE COPYRIGHT OF J W MOSES AND SHALL NOT BE COPIED WITHOUR EXPRESS CONSENT		
No.	Revision/Issue	Date
Plot Name and Address JOHN W MOSES M R I C S CHARTERED SURVEYOR 3 PINE COURT SPALDING LINCOLNSHIRE PE12 6FG		
Project Name and Address PROPOSED NEW DWELLING ADJACENT TO 14 WREN CLOSE DEEPING ST NICHOLAS SPALDING		
Project JWM KB/003 Date 20-10-05 Scale 1:500	Sheet PROPOSED SITE PLAN	

21 NOV 2005
1545/05