




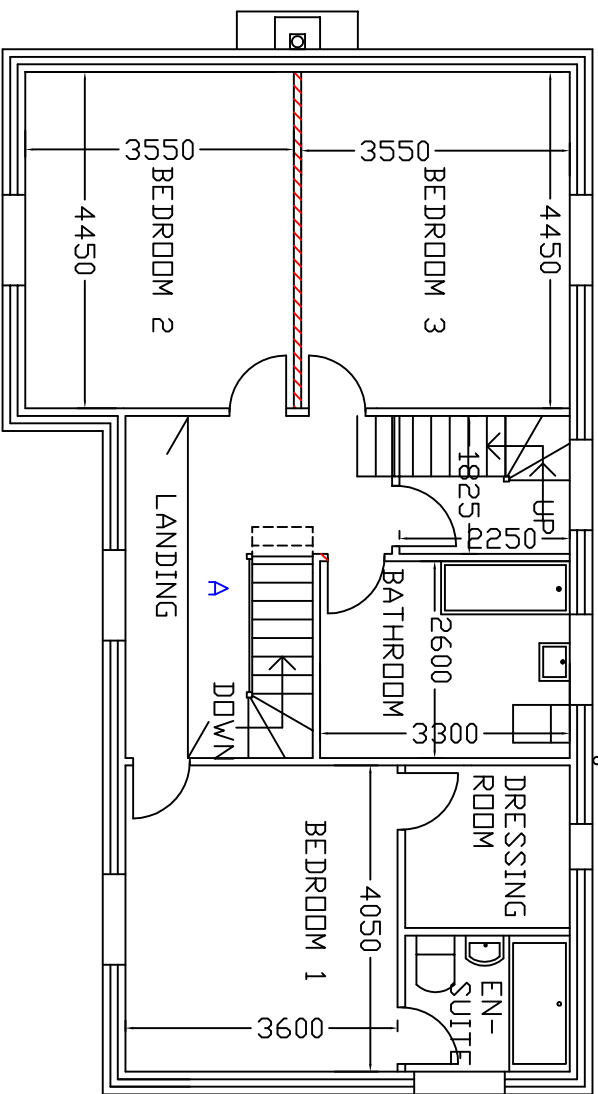


PROPOSED FIRST FLOOR LAYOUT 1:50

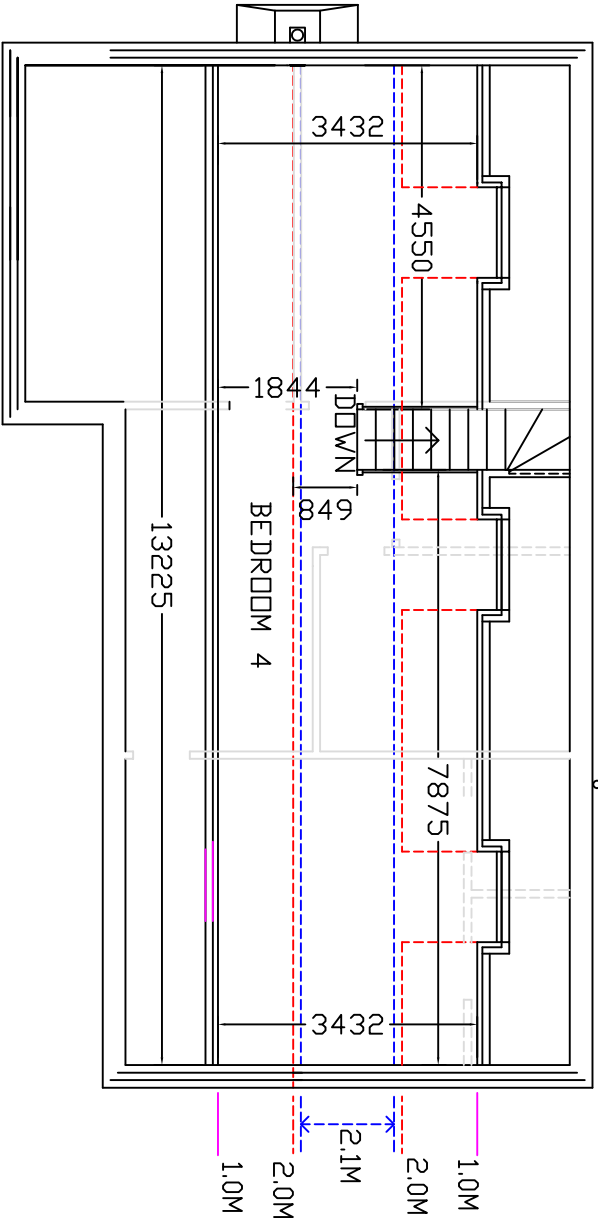

PROPOSED SECOND FLOOR LAYOUT 1:50

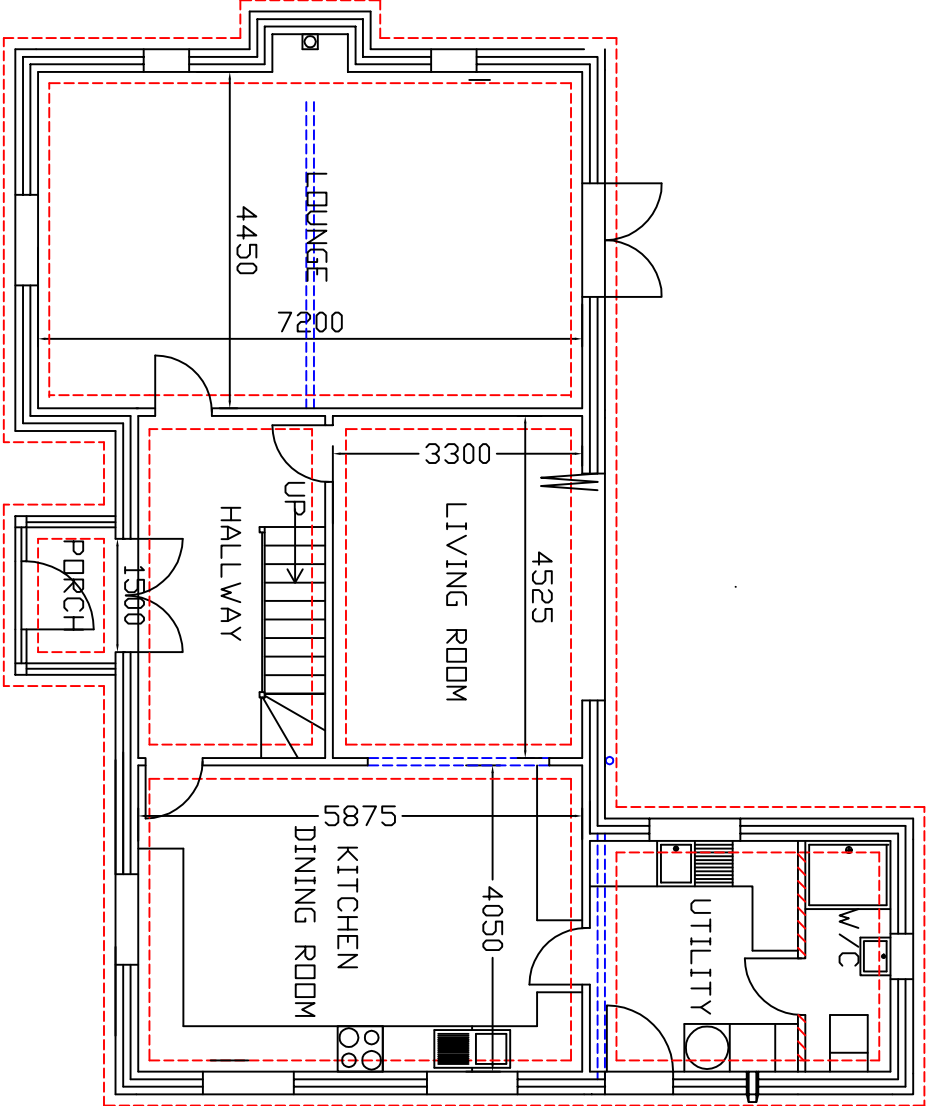

PROPOSED GROUND FLOOR LAYOUT 1:50

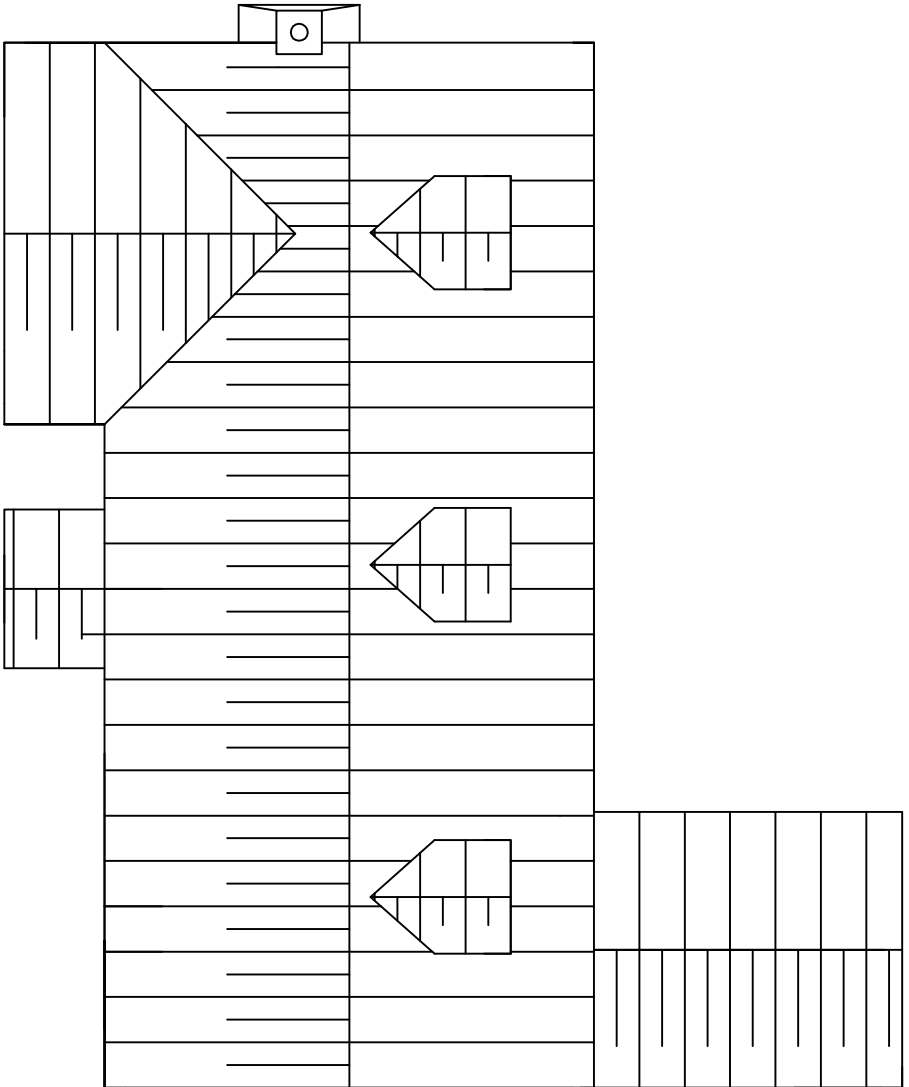

PROPOSED ROOF LAYOUT 1:50

Design & Management.co.uk

7 West Fen
Fritthville
Boston
Lincs
PE22 7EX

Tel 01205 750775

SCALE BAR METRES

0 1 2 3 4 5

JOB TITLE

Proposed Layout
Land Adj 60 Northorpe Road
Donington
Lincs, PE11 4XU

SCALE

1:100 on A3

DATE

Dec 2024

DESIGNED & DRAWN BY Design and Management.co.uk which is a trading name of Planning and Property Consultants.com which is a trading name of Planning and Property Consultants.com. All drawings are supplied subject to the conditions which are available on request.
© COPYRIGHT KEITH BAKER 11/24

NOTES