
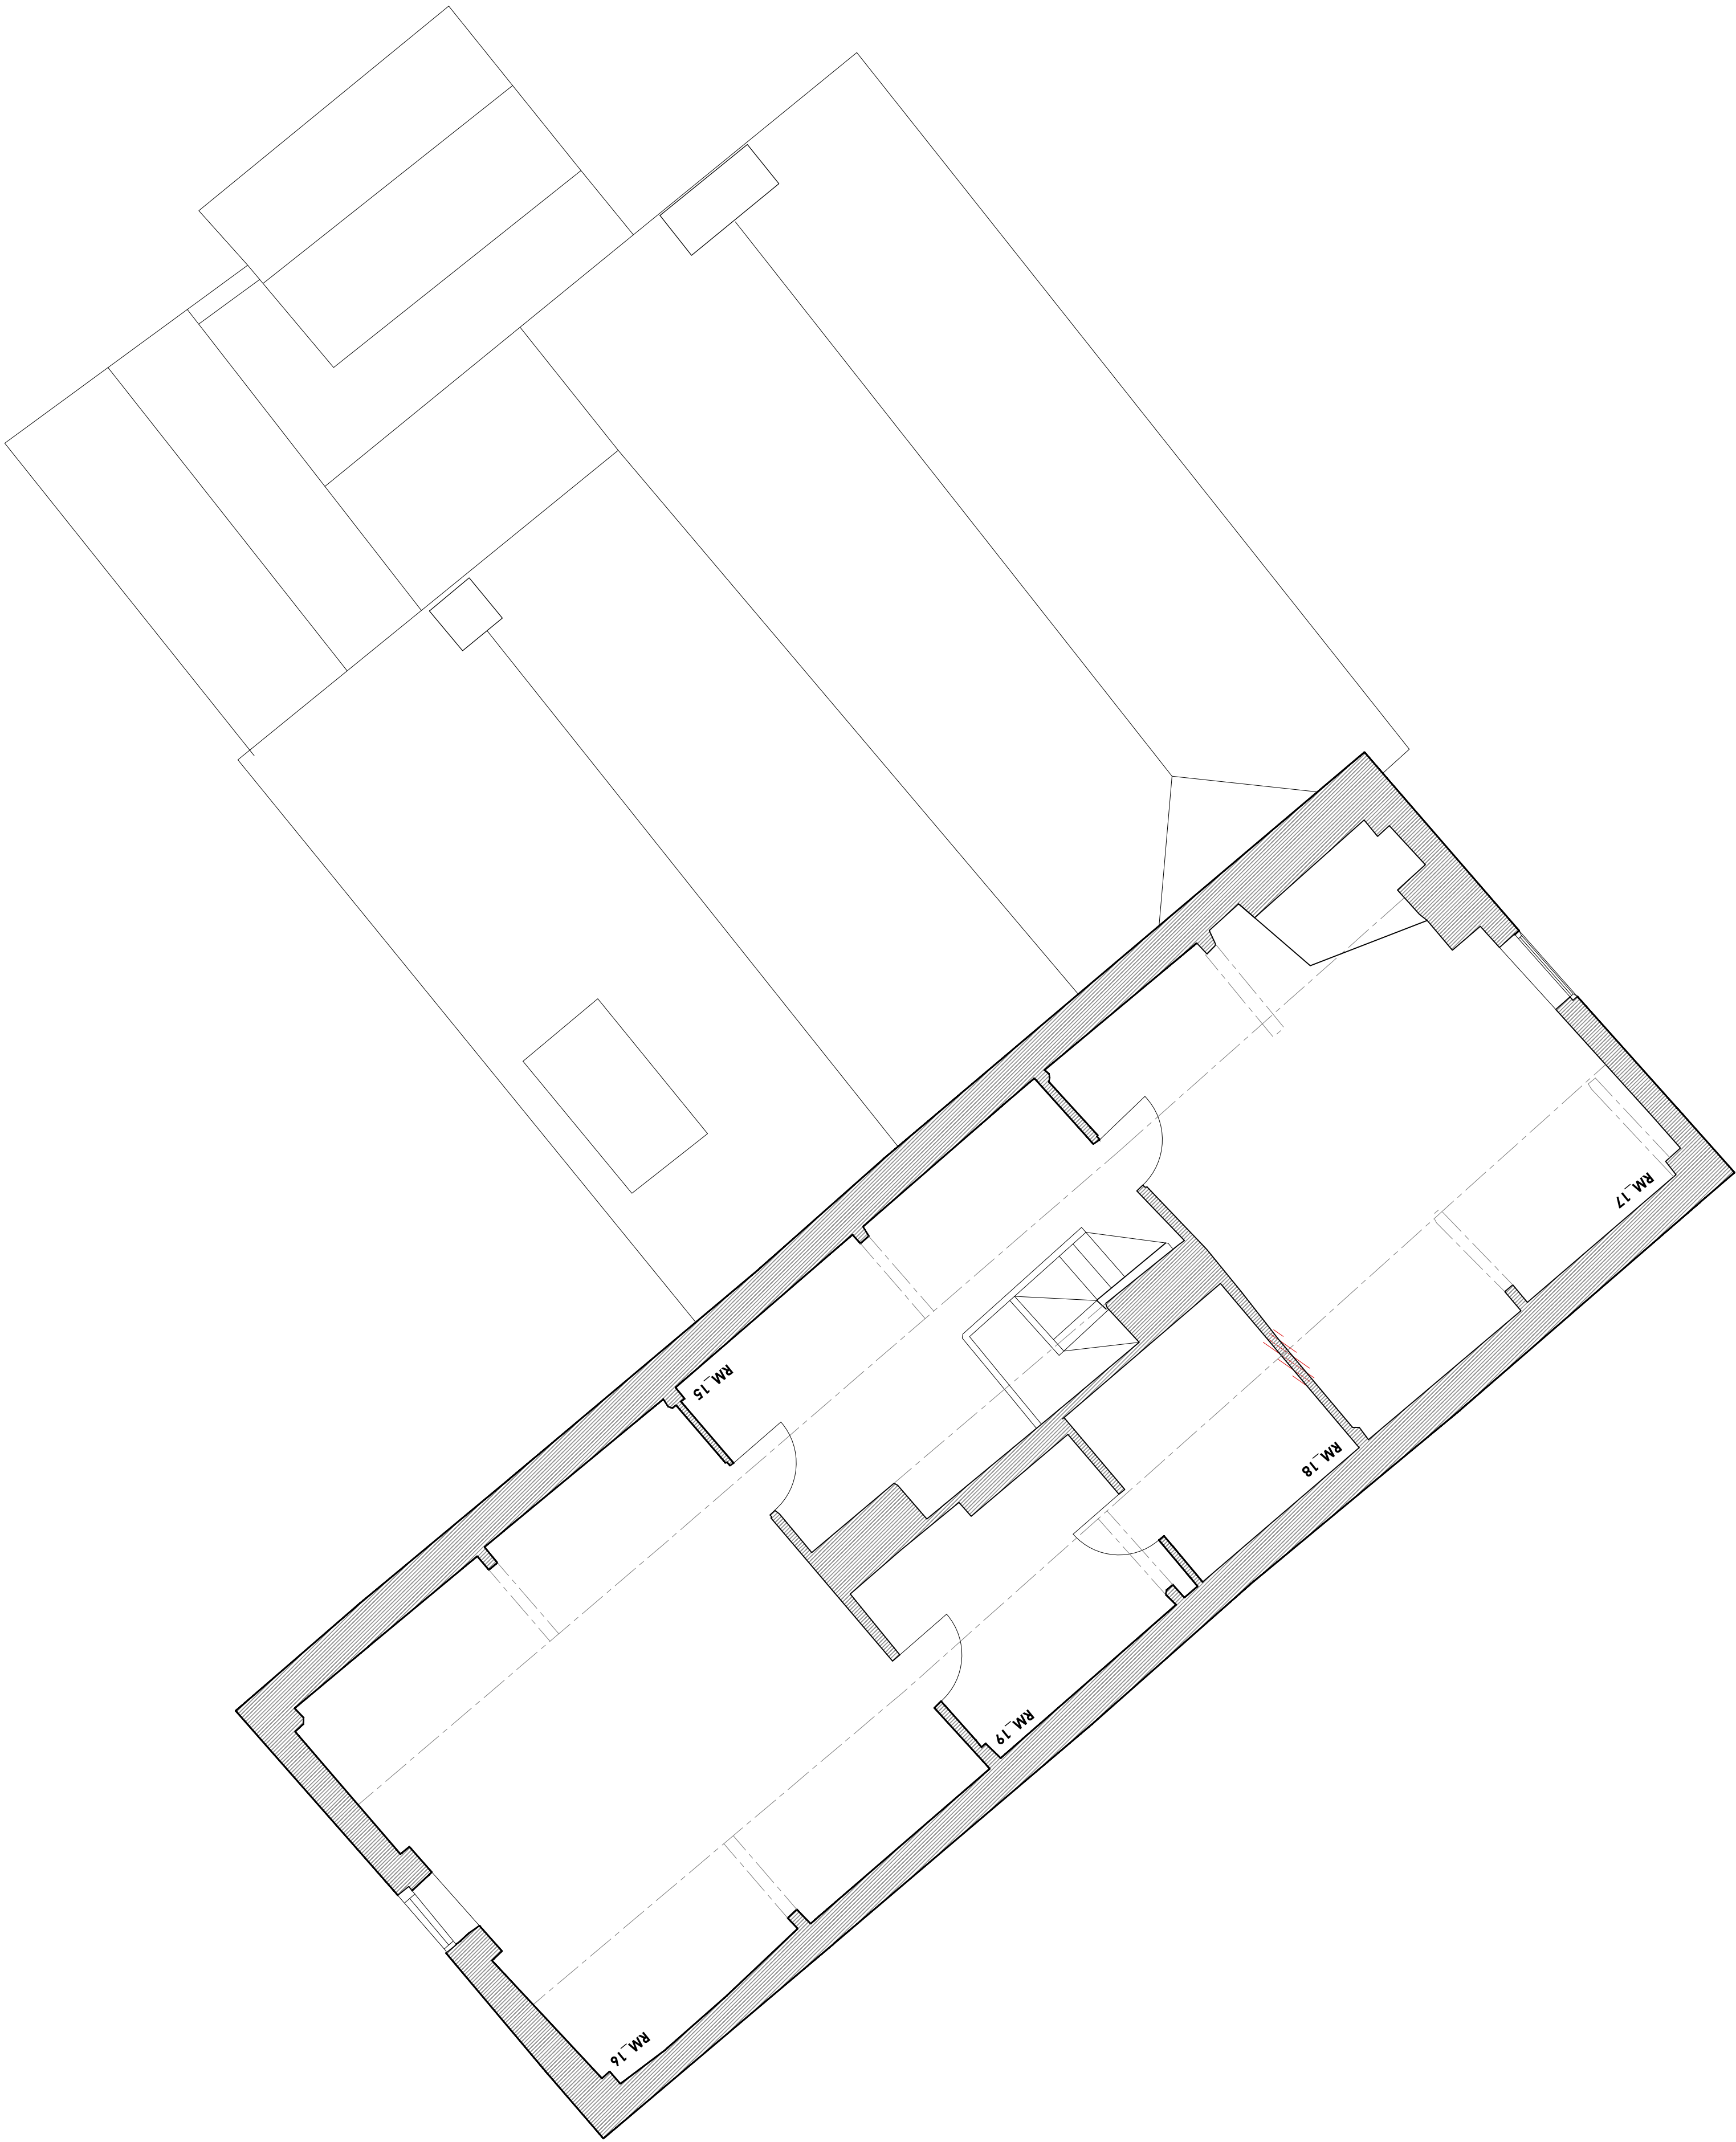


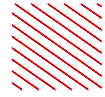

Note: Remedial works as per
CARE Engineers drawings.

 Proposed Demolition Works

PROPOSED DEMOLITION WORKS SECOND FLOOR

Issued for Planning	11.01.2023	01
Issued for Information	16.11.2022	01
Issued for Information	17.10.2022	00
Issue - Amendment	Date	Rev

Project Wykes Manor, Wykes Ln, Dorington,
Spalding, PE11 4SD

JONATHAN HENDRY ARCHITECTS LTD
10 Nickerson Way
Peacocks Business Park
Hullbridge City
Lincolnshire
DN30 5HS

T. 01522458100
W. www.jonathanhendryarchitects.com

Subject Demolition Plan - Second Floor

Scale 1:50 Date 08.12.2021

Original Size A1
Drawing No. DM_102 Revision 01

