


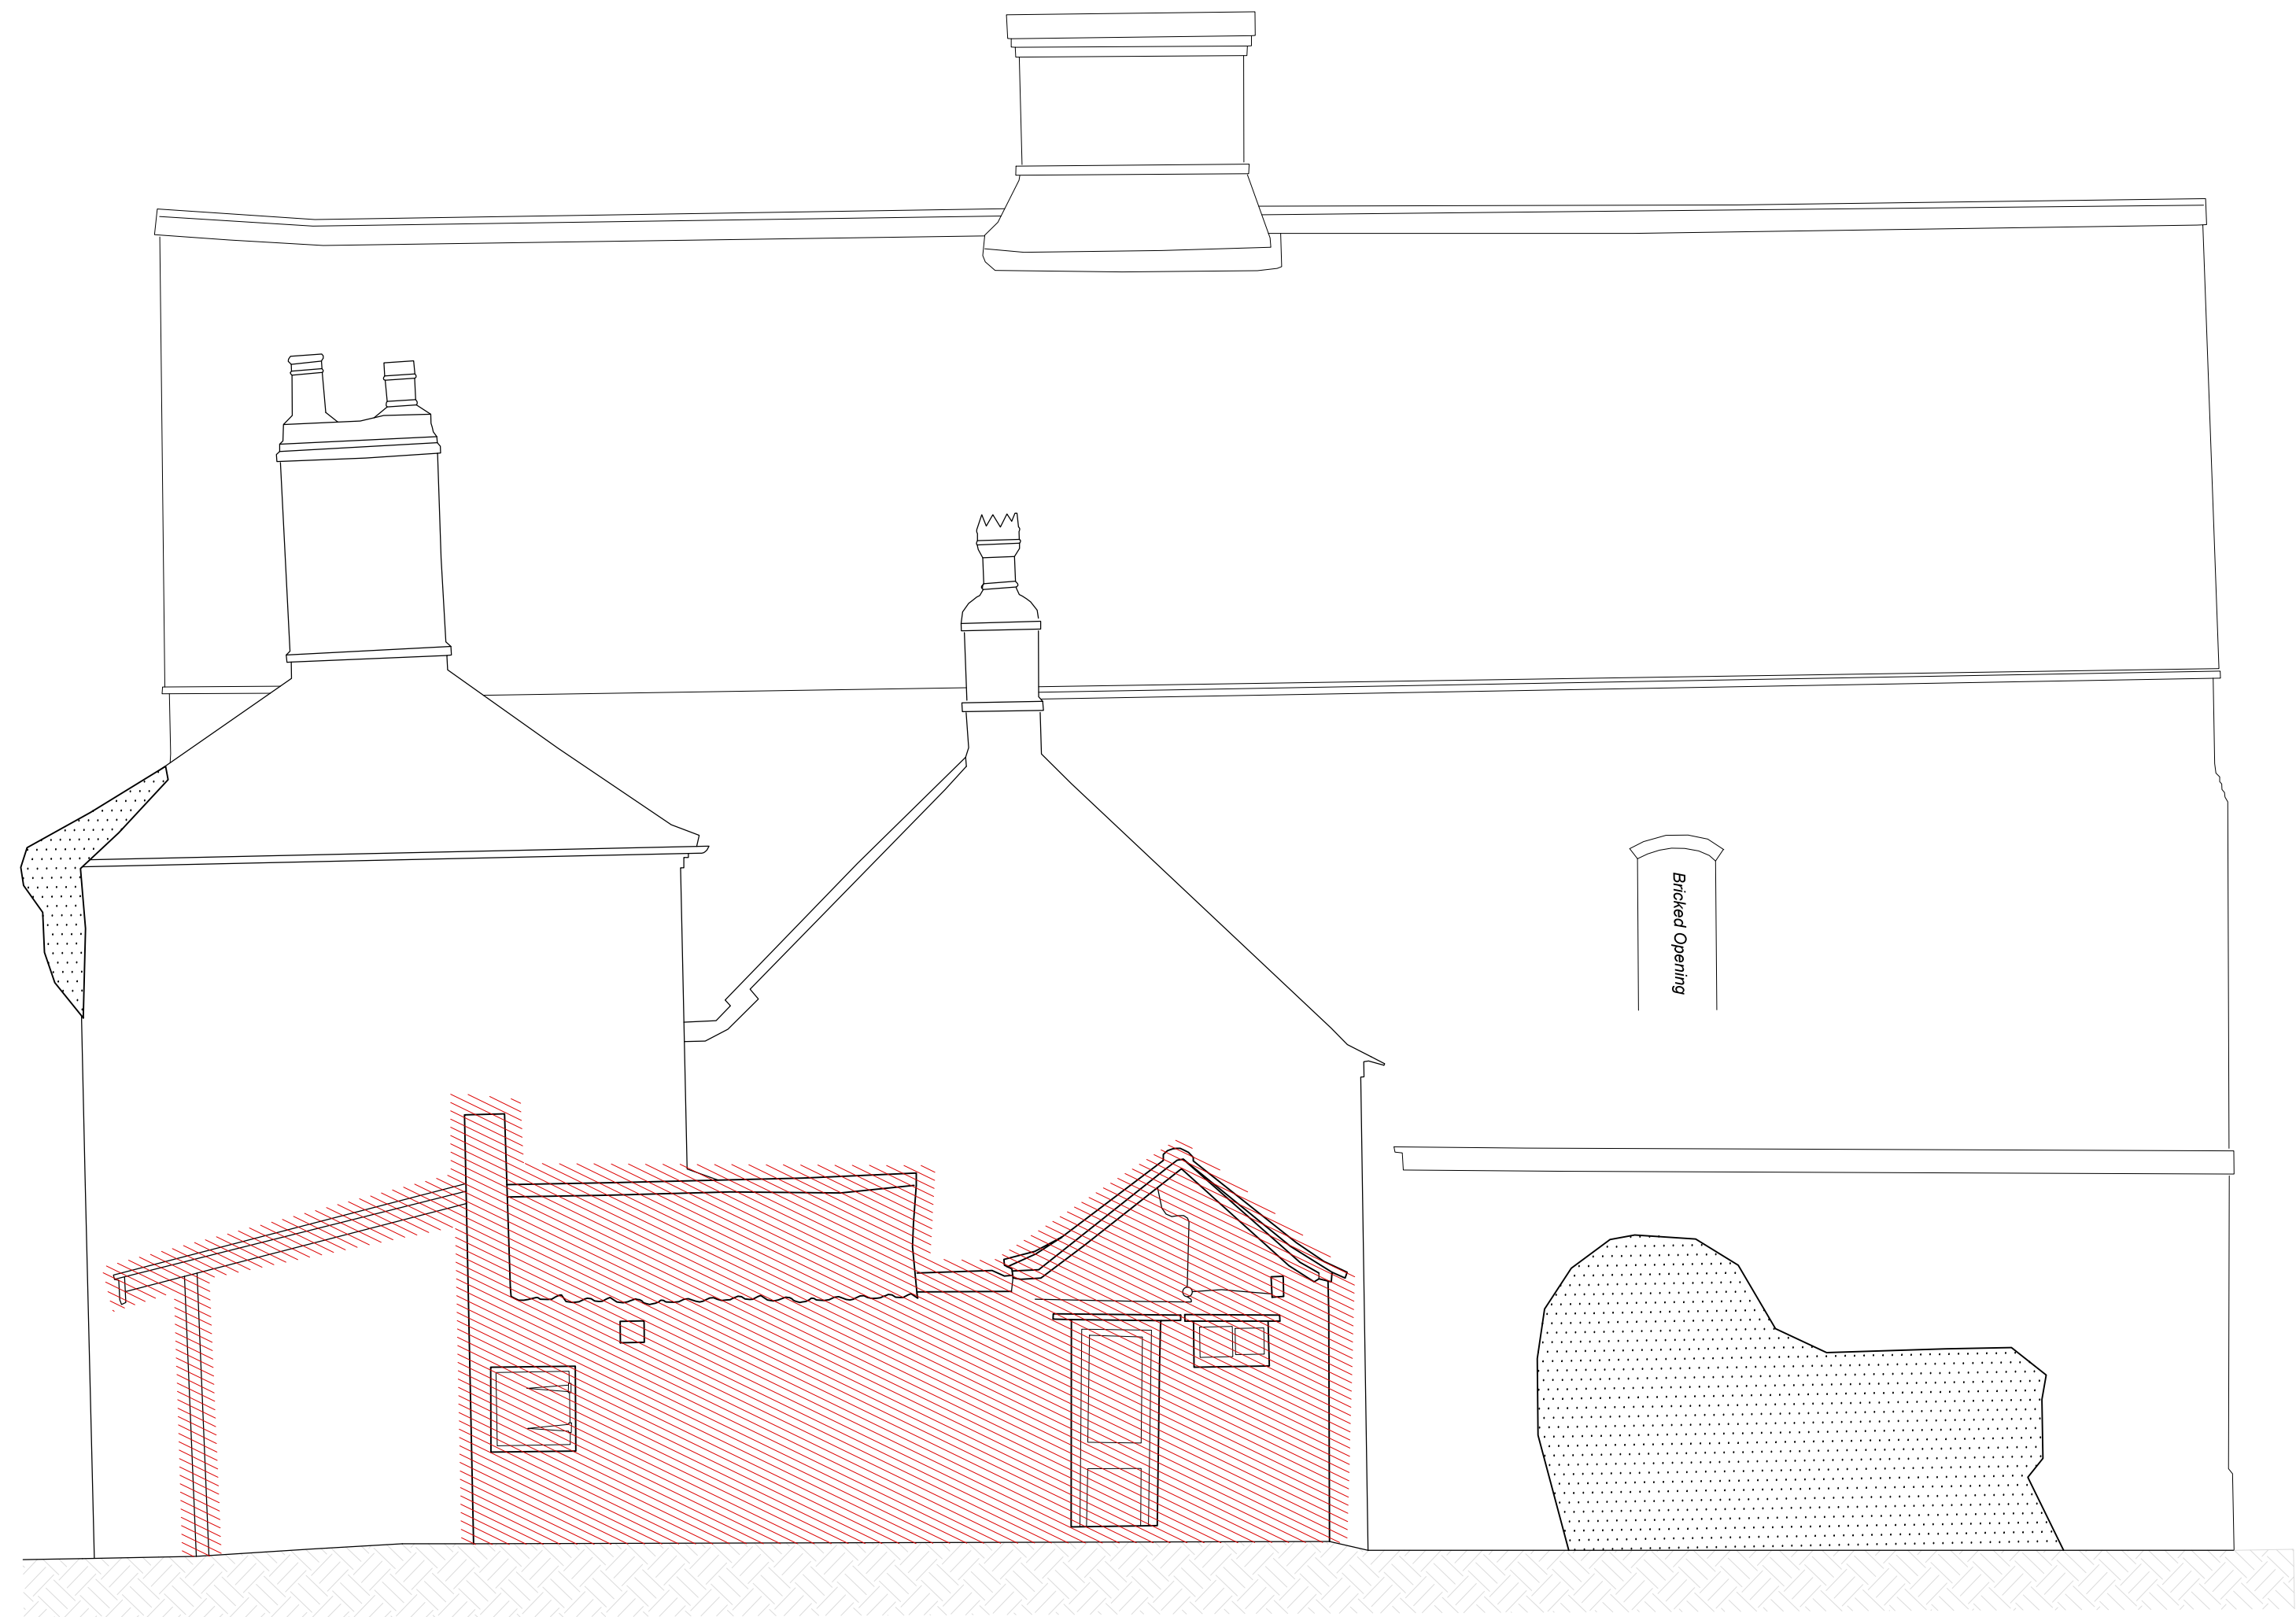



PROPOSED DEMOLITION WORKS ELEVATION A



PROPOSED DEMOLITION ELEVATION B

Note: Remedial works as per
CARE Engineers drawings.

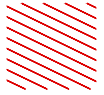 Proposed Demolition Works

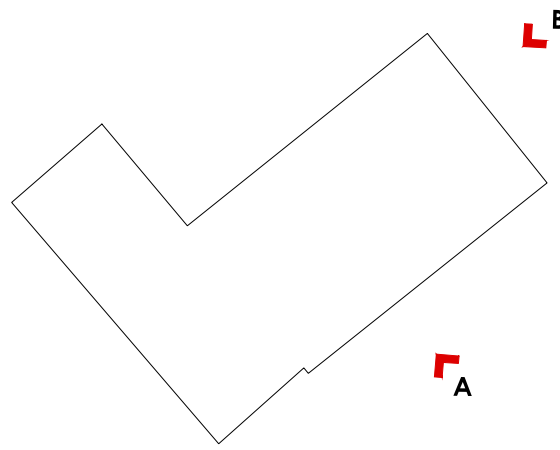

Issued for Planning	11.01.2023	01
Issued for Information	16.11.2022	01
Issue - Amendment	17.10.2022	00
Issue - Amendment	Date	Rev

Project Wykes Manor, Wykes Ln, Donington,
Spalding, PE11 4SD

JONATHAN HENDRY ARCHITECTS LTD

10 Nickerson Way
Peasecliffe Business Park
Hollon-le-Clay
Lincolnshire
DN26 9RS

T. 01522 458100
W. www.jonathanhendryarchitects.com

Subject Proposed Demolition - Elevations

Scale 1:50 Date 11.03.2022

Original Size A1

Drawing No. DM_201 Revision 01