



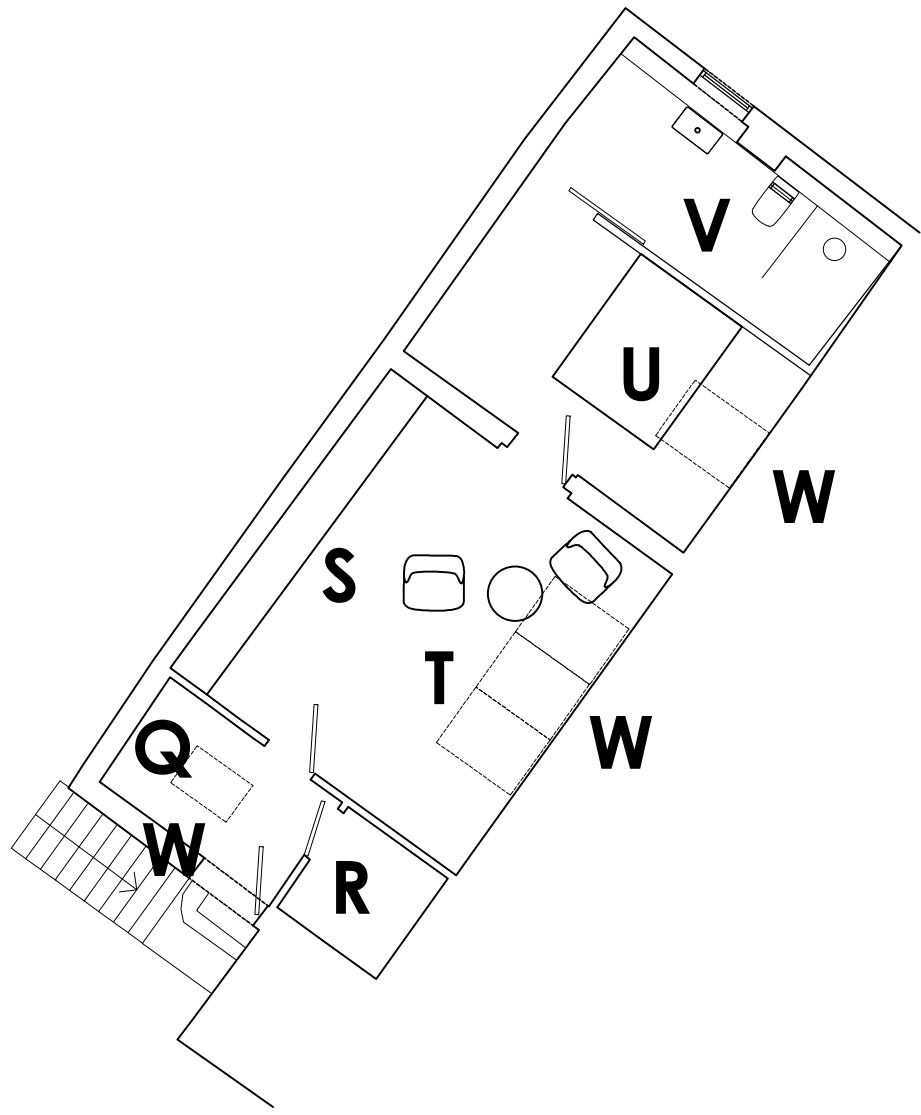

PROPOSED OUTBUILDING PLAN - FIRST

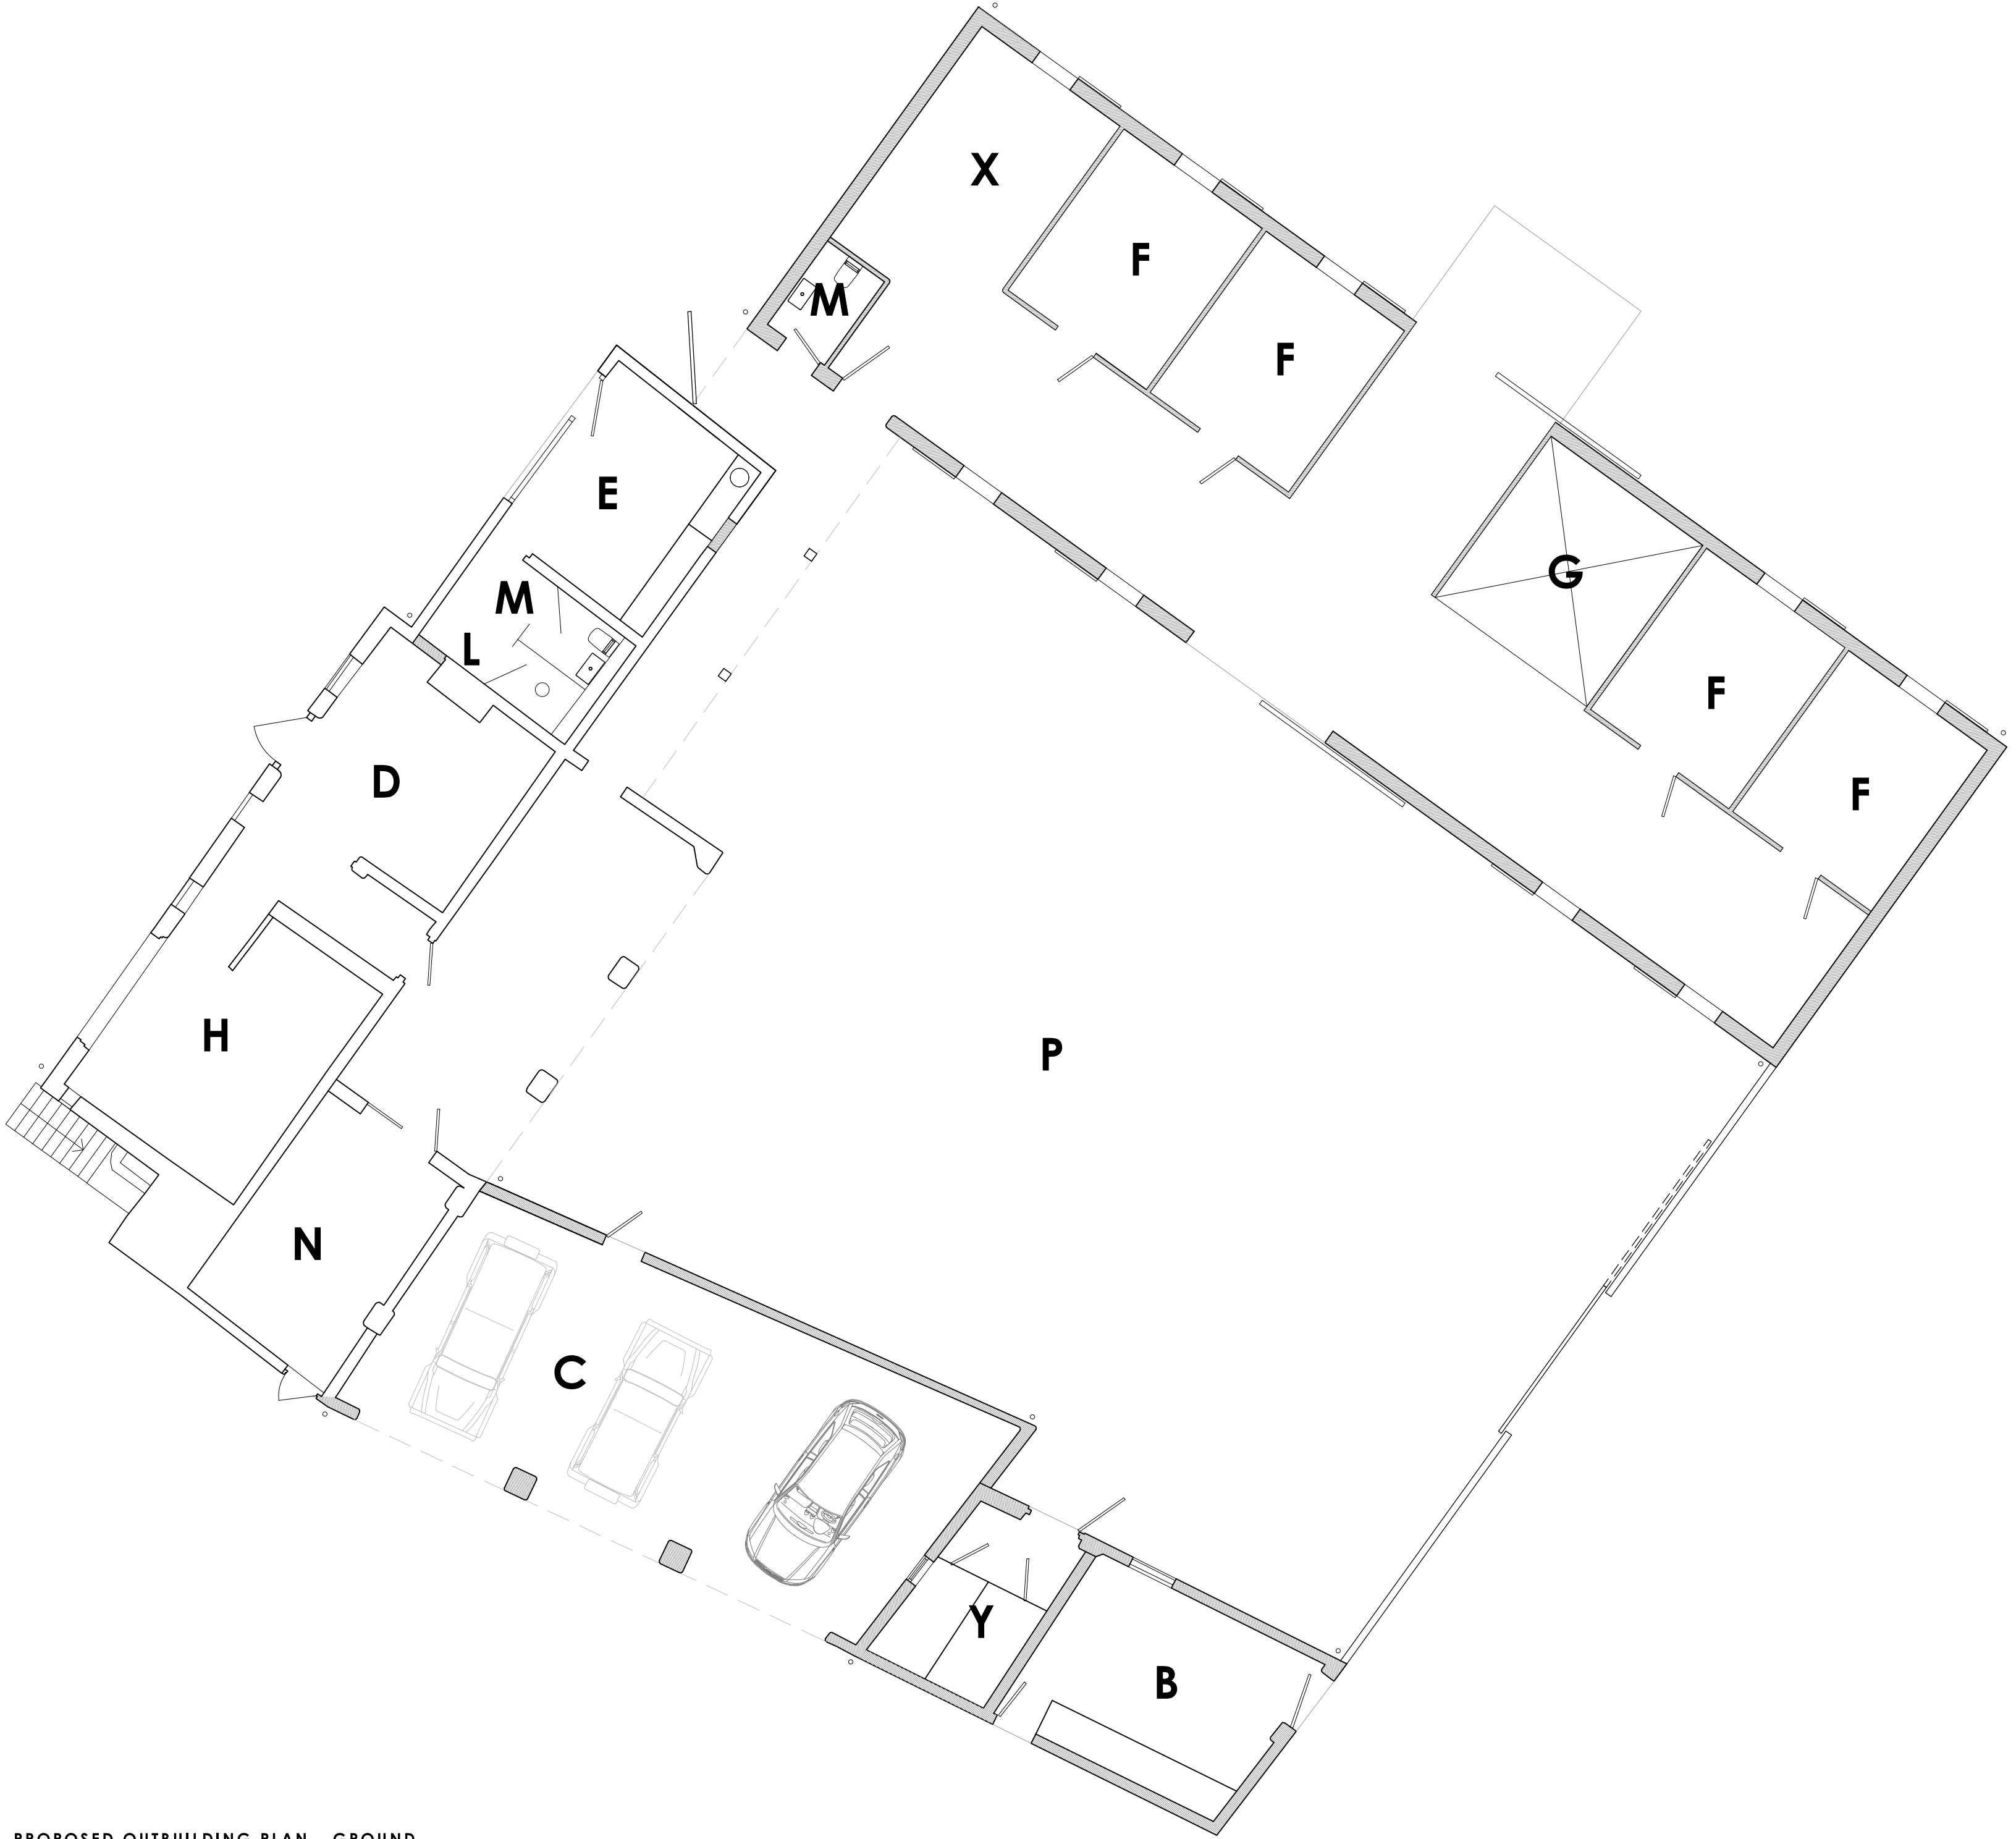

PROPOSED OUTBUILDING PLAN - GROUND

LEGEND

- A. Glasshouse
- B. Potting Shed
- C. Garage
- D. Workshop
- E. Pool changing rooms
- F. Stables
- G. Wash bay
- H. Tack
- J. Outdoor swimming pool
- L. Showers
- M. W/C
- N. Plant room
- P. Courtyard
- Q. Cloaks
- R. Store
- S. Kitchen
- T. Living
- U. Bedroom
- V. Bathroom
- W. Roof light
- X. Feed/Rug store
- Y. Kennels

Issued for Planning	11.01.2022	10
Issued for Information	16.11.2022	10
Issued for Information	17.10.2022	09
Issued for Information	11.10.2022	08
Issued for Information	09.09.2022	07
Issued for Information	17.08.2022	06
Issued for Information	14.04.2022	05
Issued for Information	15.03.2022	04
Issued for Information	08.02.2022	03
Issued for Information	01.02.2022	02
Issued for Information	02.12.2021	01
Issued for Information	07.10.2021	00
Issue - Amendment	Date	Rev

Project Wykes Manor, Wykes Ln, Donington,
Spalding, PE11 4SD

JONATHAN HENDRY ARCHITECTS LTD

10 Nickerson Way
Peacocks Business Park
Holkham, Norfolk
NR26 9JF

T. 01522 458100
W. www.jonathanhendryarchitects.com

Subject Proposed Outbuilding Plans

Scale 1:100 Date 08.02.2022

Original Size A1 Revision

Drawing No. GA_110 10

