


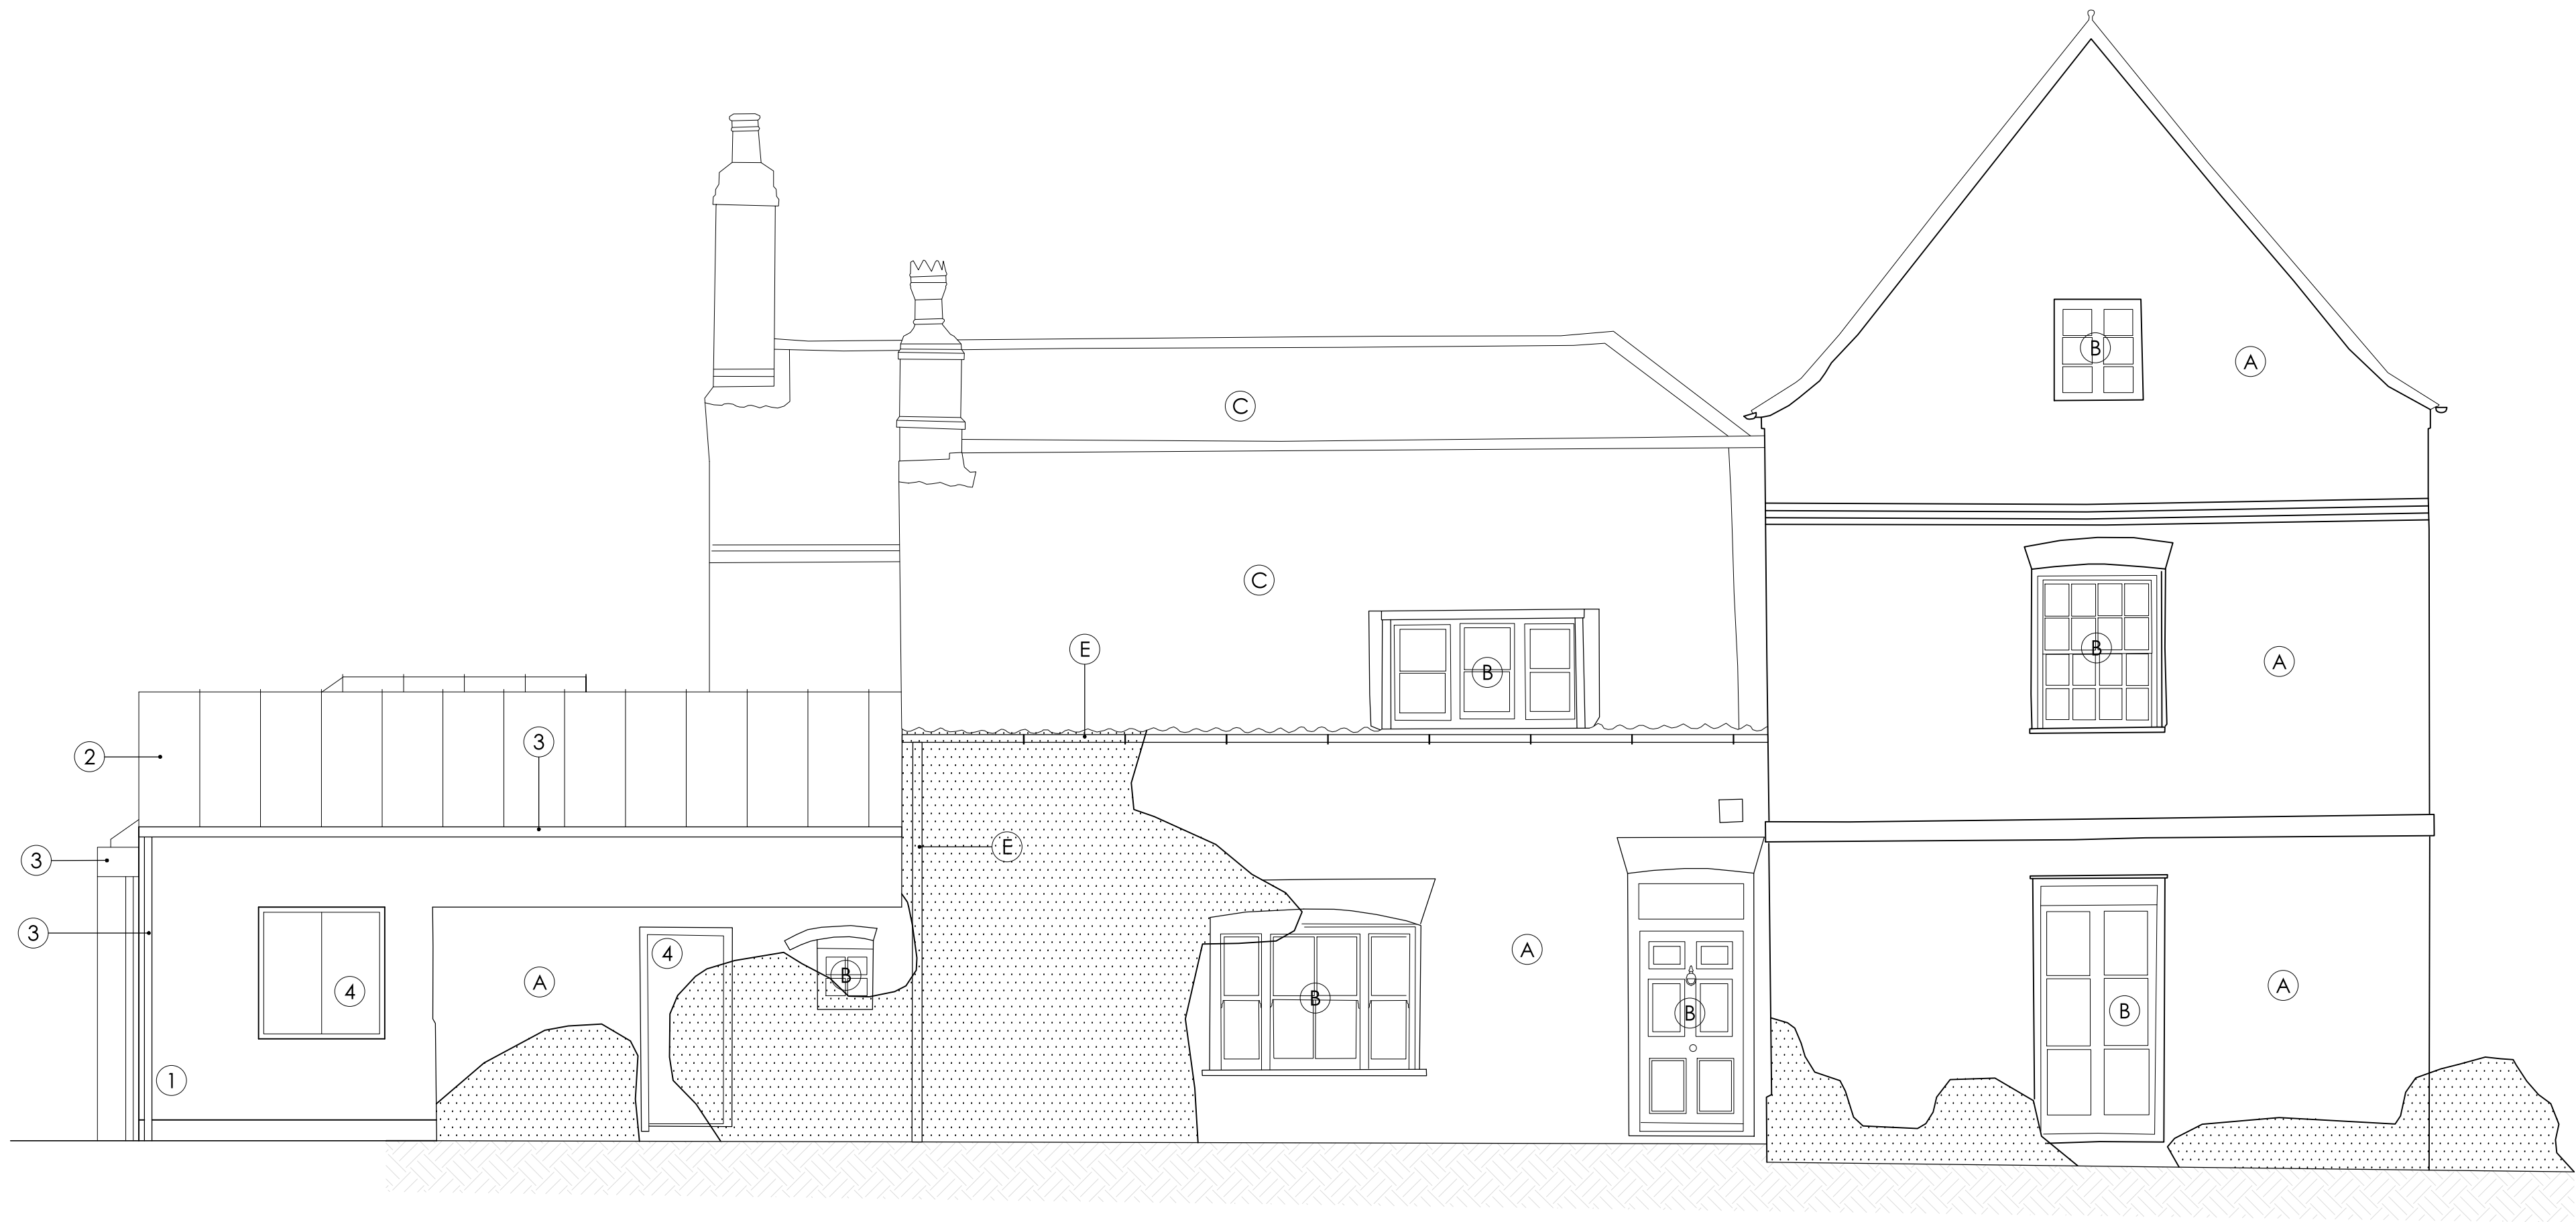


PROPOSED ELEVATION C



PROPOSED ELEVATION D

- LEGEND**
- Petersen K46 Kolumba Brick.
 - VMZINC Pigmento Red.
 - VMZINC Rainwater Hopper, guttering and down pipes - Pigmento Red.
 - Painted timber windows/doors.
 - Roof light.
 - Timber Door/Panel/Shutter.
 - Re-purposed York stone slabs from the site laid to extend the existing terrace.
 - Timber Columns.

- Note: Remedial works as per CARE Engineers drawings.
- A. All existing Brickwork to be cleaned and carefully re-pointed.
 - B. Existing Windows and doors to be repaired where necessary and made good.
 - C. Existing roof tiles to be retained cleaned and relayed as required.
 - D. Existing covered vent to be carefully repaired, made good and used as a hatch for logs.
 - E. Down pipes to be carefully replaced with Alumasc Heritage half round gutter profile and round down pipes. Fixed with rise and fall brackets. Finish Textured Black.

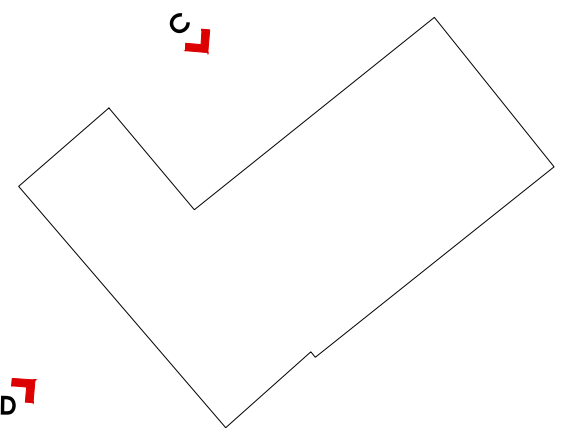

Issued for Planning	16.11.2022	05
Issued for Information	17.10.2022	05
Issued for Information	11.10.2022	04
Issued for Information	06.07.2022	03
Issued for Information	19.04.2022	01
Issued for Information	15.03.2022	00
Issue - Amendment	Date	Rev

Project Wykes Manor, Wykes Ln, Donington, Spalding, PE11 4SD

JONATHAN HENDRY ARCHITECTS LTD

10 Nickerson Way
Peacocks Business Park
Hollies-Clay
Lincolnshire
DN26 9RS

T. 01522 458100
W. www.jonathanhendryarchitects.com

Subject Proposed Elevations

Scale 1:50 Date 11.03.2022

Original Size A1 Revision

Drawing No. GA_202 05