

SUBJECT TO PLANNING PERMISSION.


SHDC
Planning & Development
20 JAN 2003
Ref 0055/03

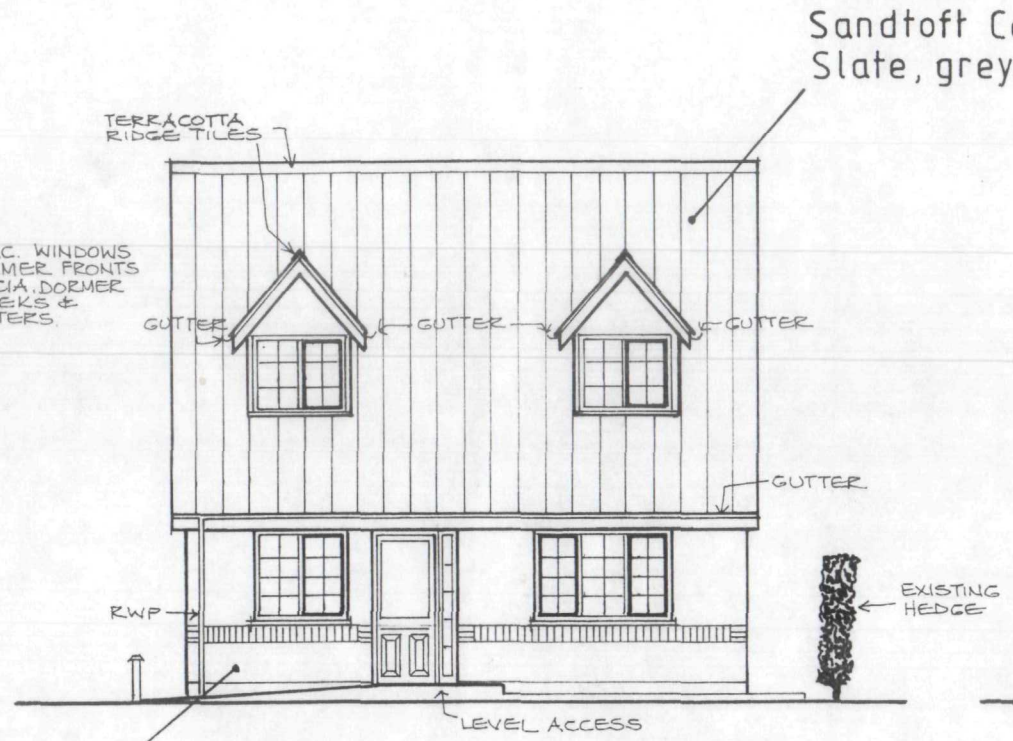


PROPOSED FRONT ELEVATION 1:100

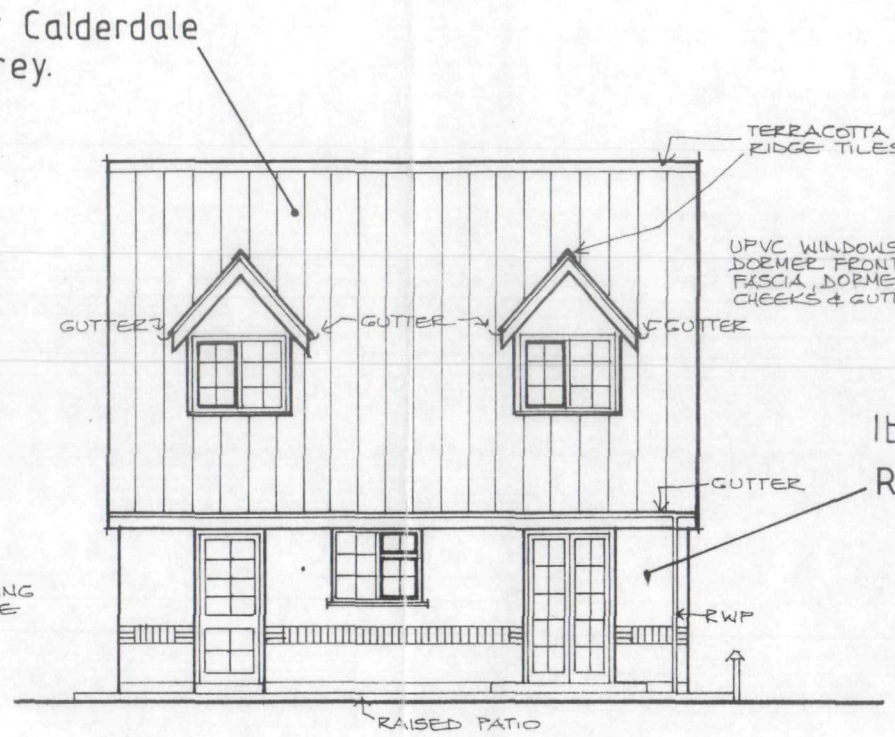


PROPOSED REAR ELEVATION 1:100

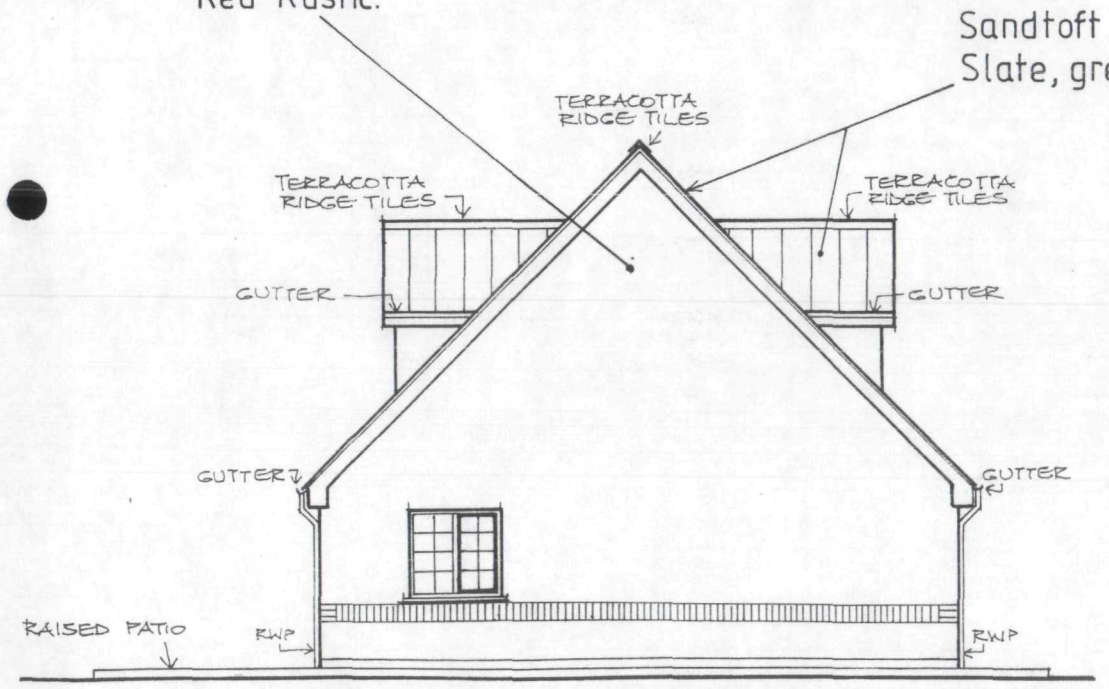

PROPOSED SIDE ELEVATION 1:100

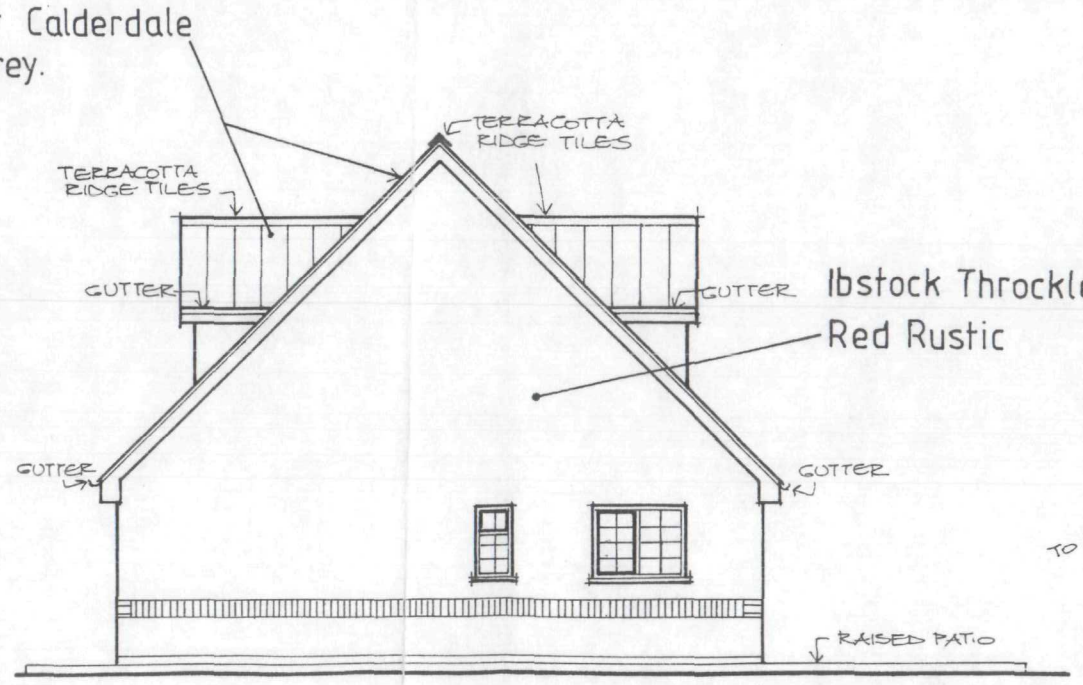

PROPOSED SIDE ELEVATION 1:100

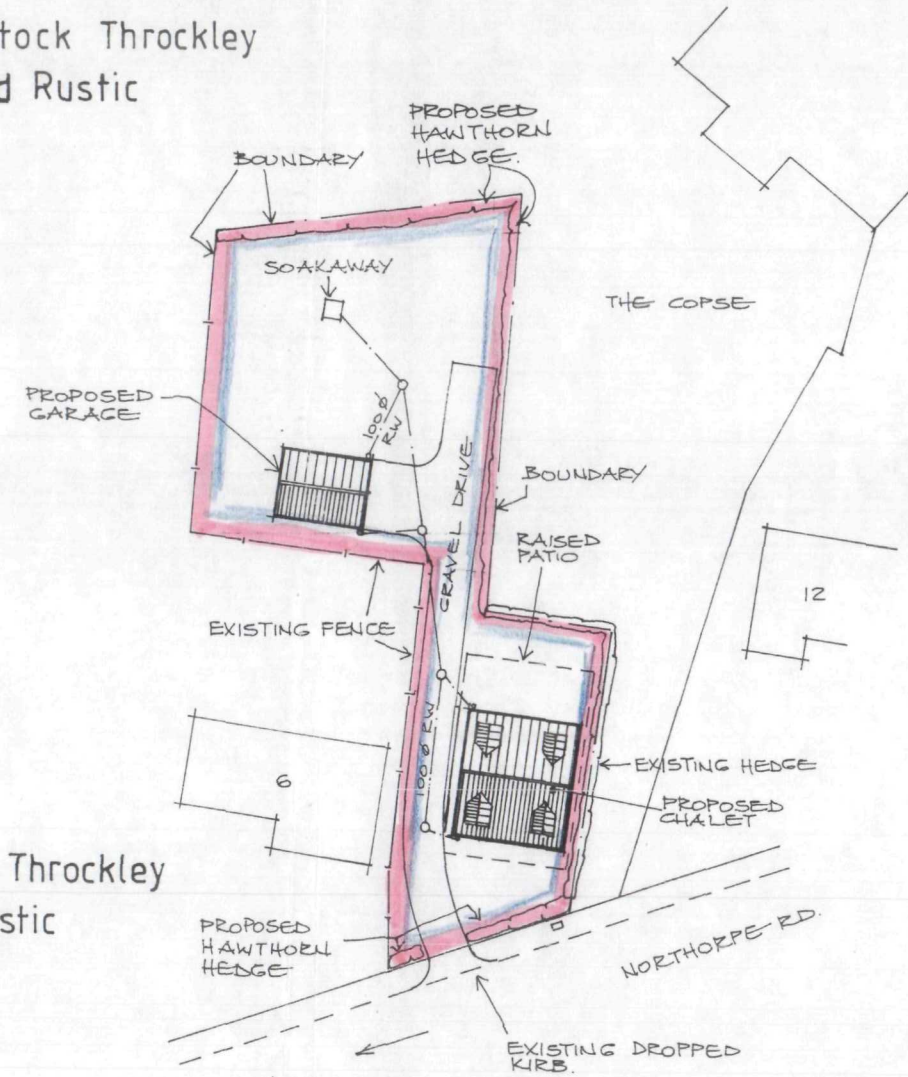


BLOCK PLAN 1:500


Reseved Matters:
Permission No.H04/0200/99
for Millcross Property,
Crossing Cottage,
45 Station Road,
Heckington.
Scale:As shown. Date: Jan.03.

MP/JL/DA/001

SUBJECT TO PLANNING
PERMISSION.

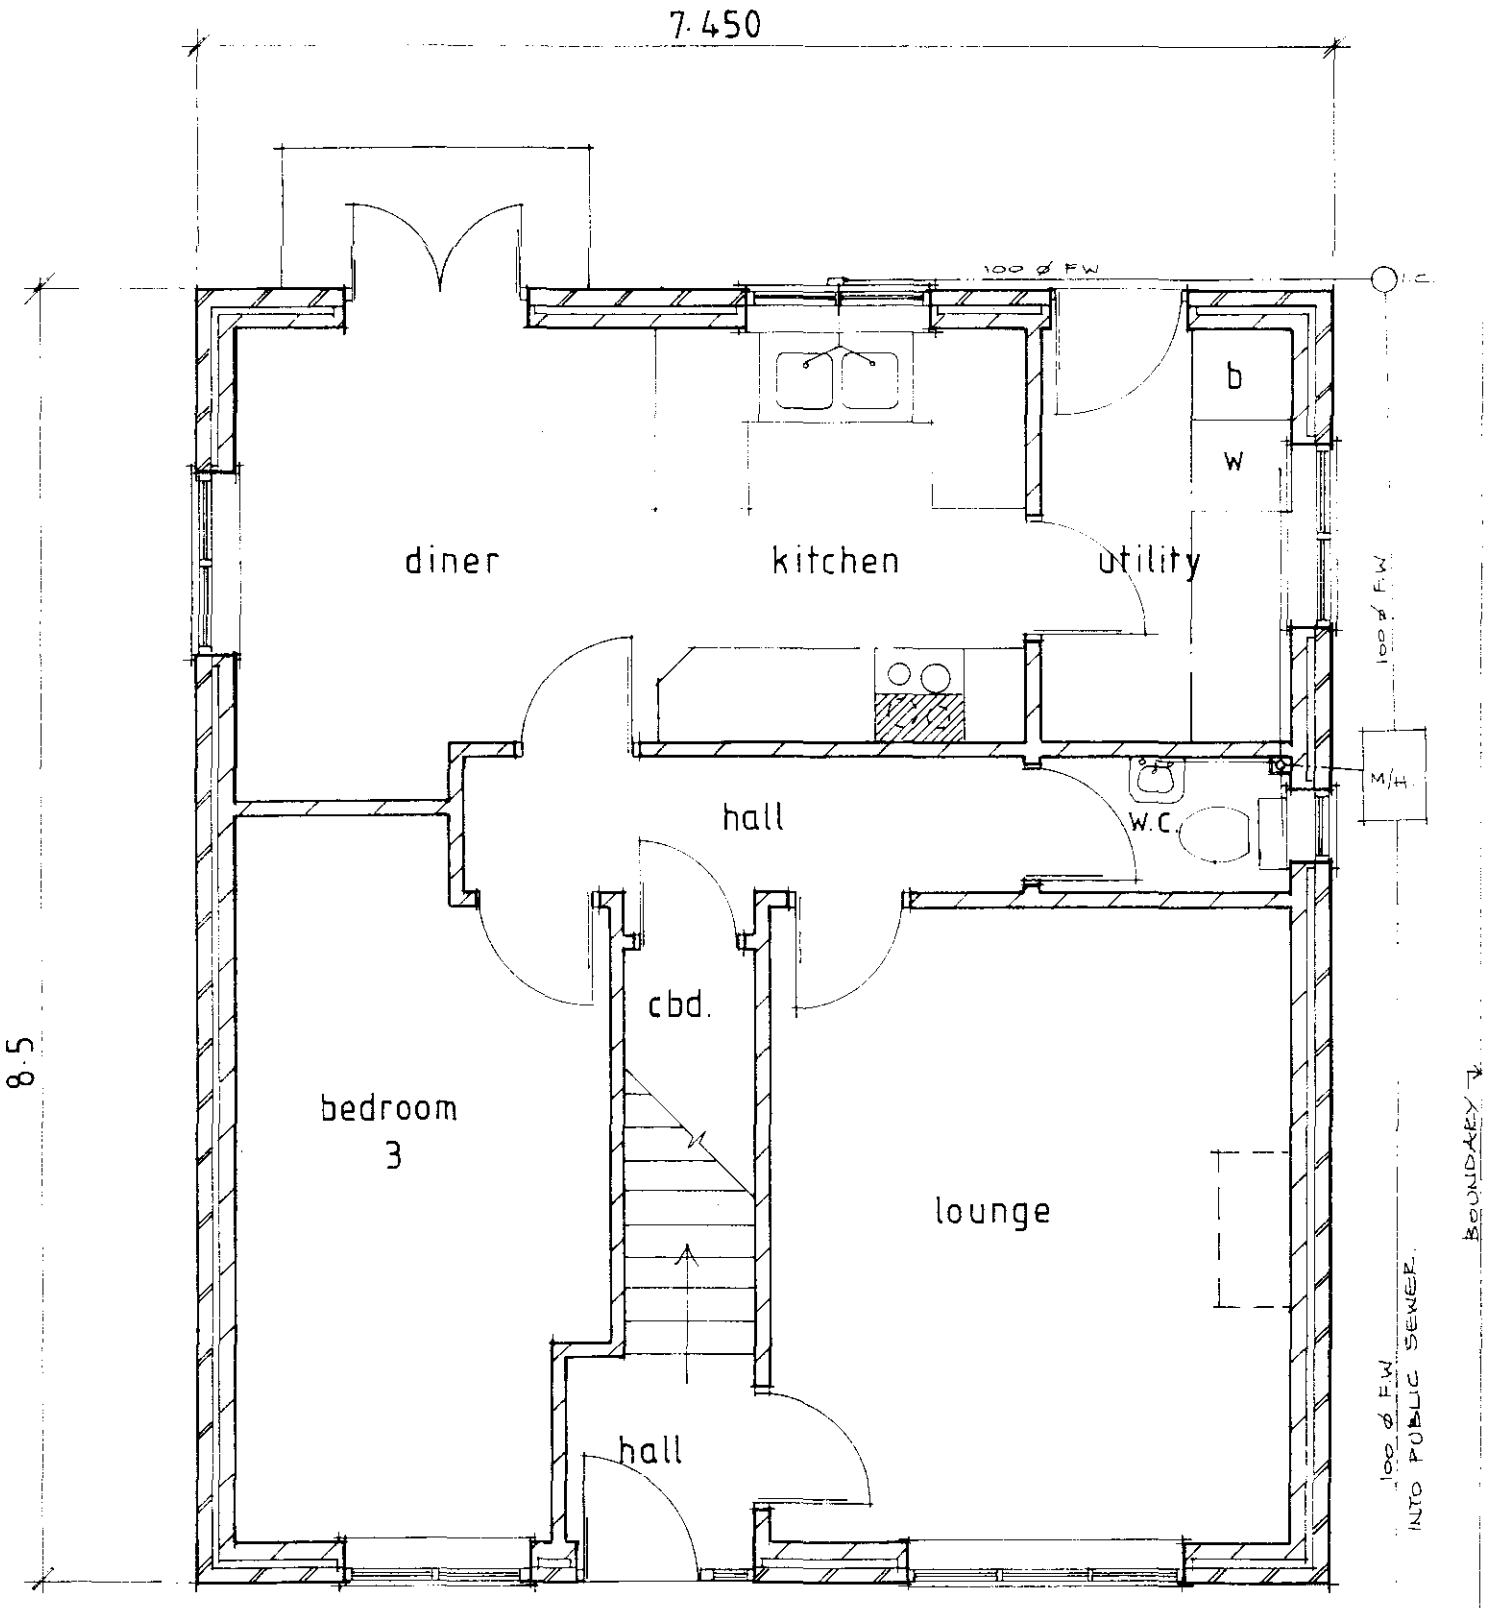

GROUND FLOOR LAYOUT 1:50

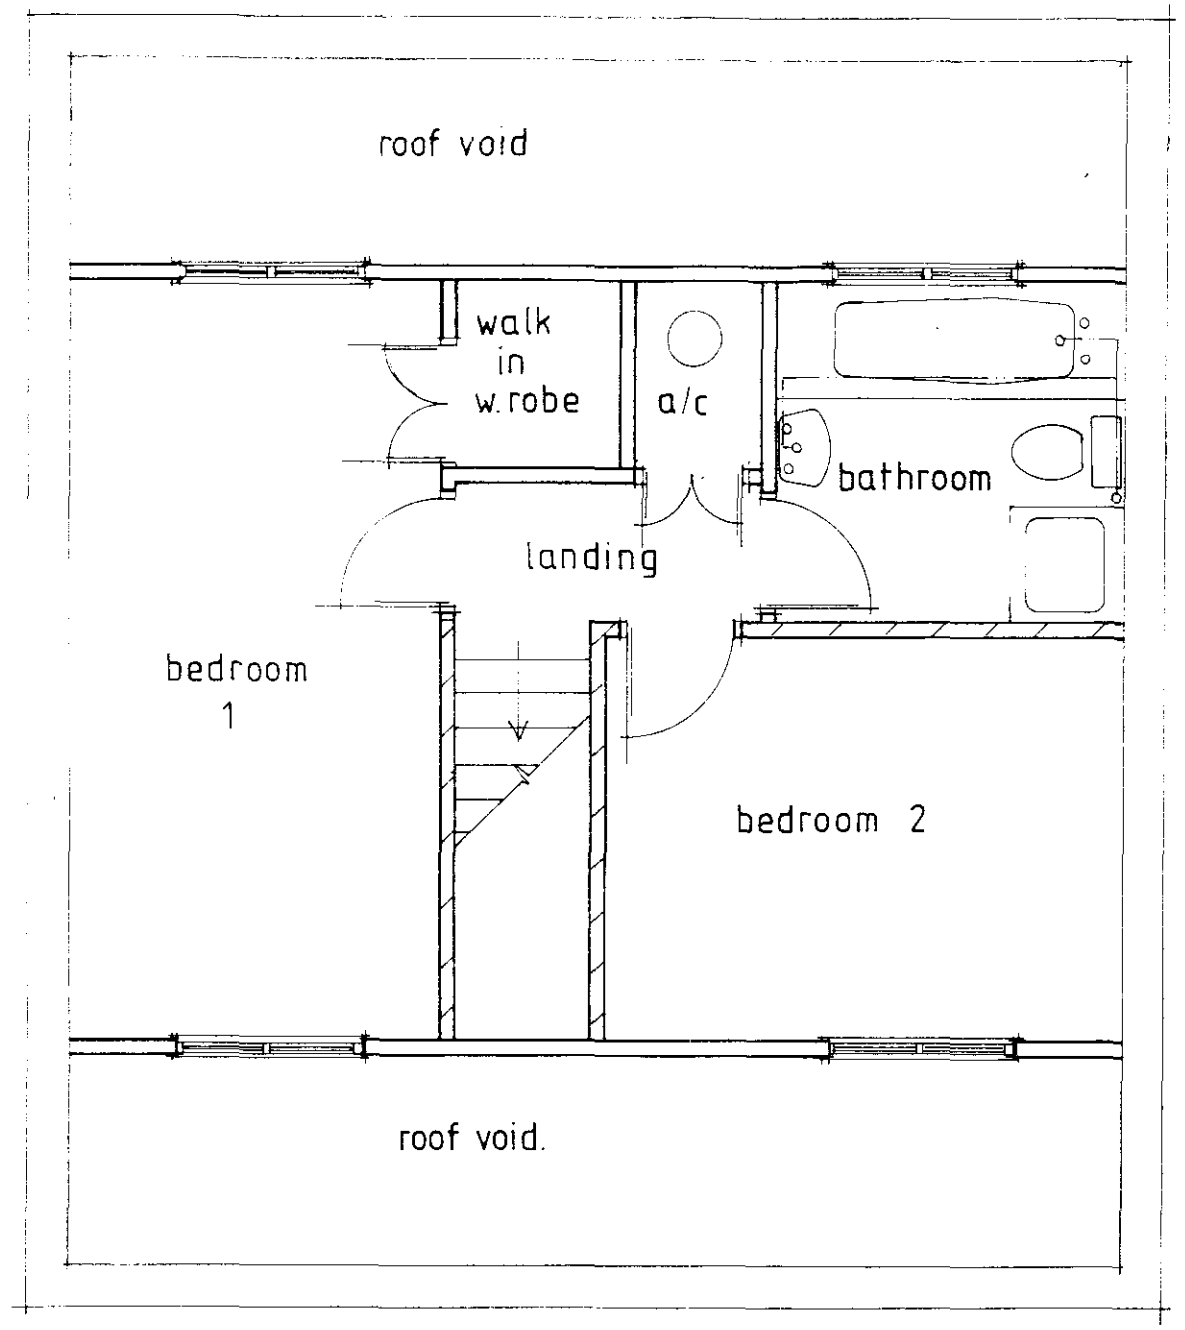


FIRST FLOOR LAYOUT 1:50


SHDC
Planning & Development
20
0055/03

Reserved Matters:
Permission No.~~H04/0200/99~~
for Millcross Property,
Crossing Cottage,
45 Station Road,
Heckington.
Scale: As shown. Date: Jan.03.


MP/JL/DA/002

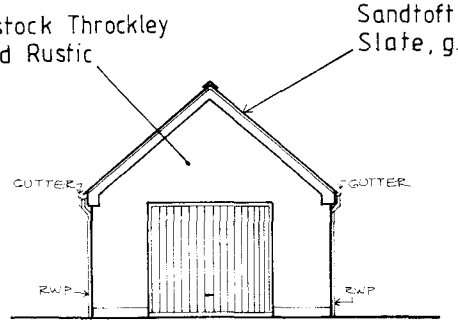

PROPOSED FRONT ELEVATION
1:100

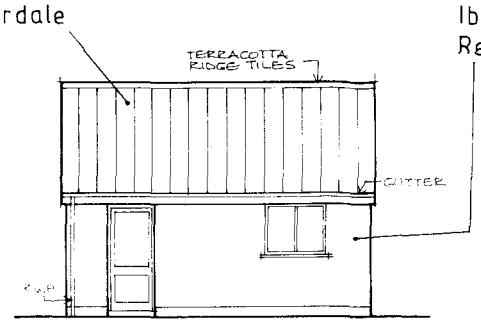


PROPOSED SIDE ELEVATION
1:100

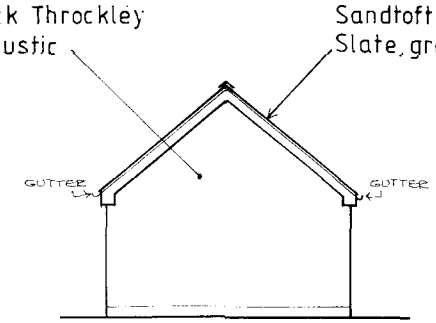


PROPOSED REAR ELEVATION
1:100

SUBJECT TO PLANNING PERMISSION

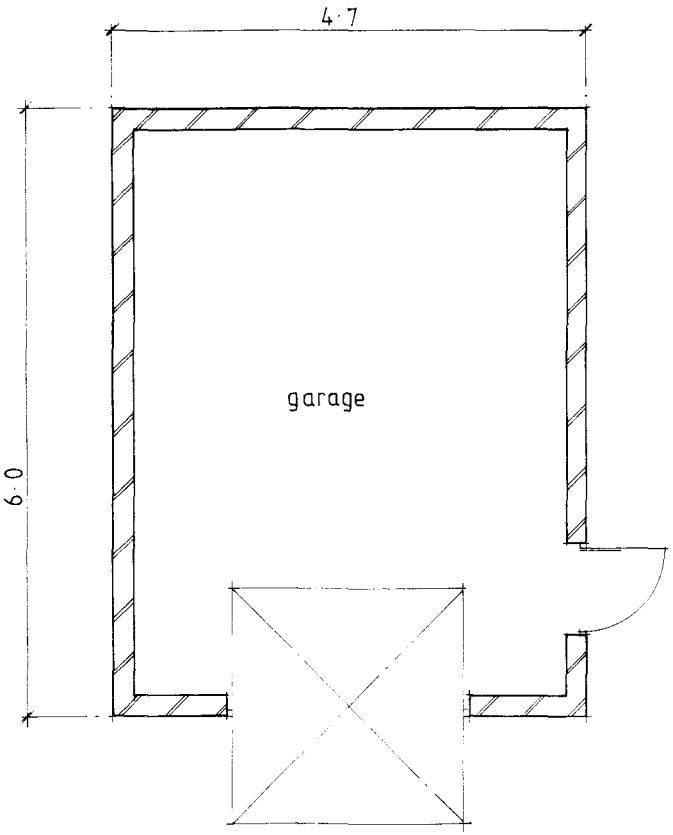

PROPOSED LAYOUT 1:50

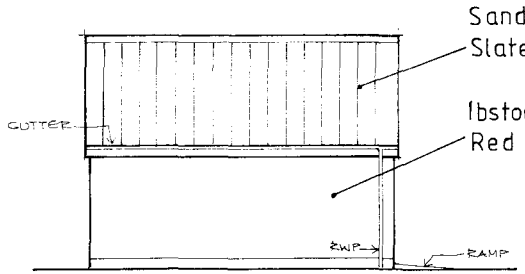

PROPOSED SIDE ELEVATION
1:100

SHDC
Planning & Development
20 JAN 2003
GC55/03

PROPOSED GARAGE

Reserved Matters :
Permission No. H04/0200/99
for Millcross Property.
Crossing Cottage,
45 Station Road,
Heckington.
Scale: As shown. Date: Jan.03.

MP/JL/DA/003