


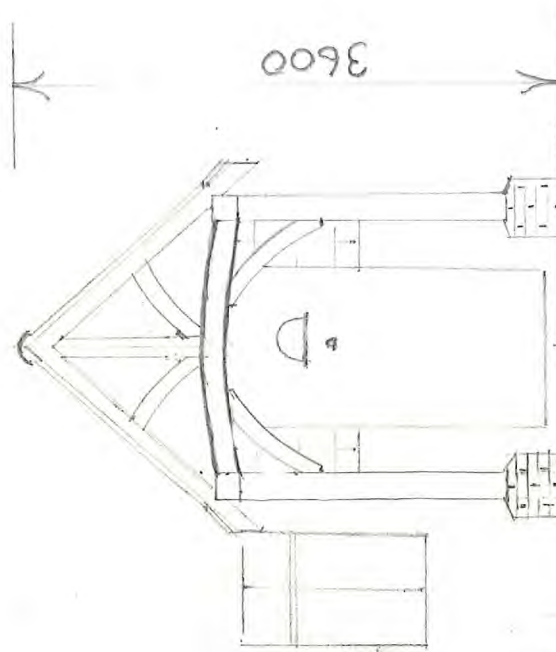

3600

GROUND
LEVEL

2035 mm
ACTUAL
SIZE

1200 mm

44.2°

OAK POSTS 178 mm x 178 mm
OAK RAFTERS 127 mm x 50 mm
TILE TO MATCH 7" ROSEMARYS
CLAY

1:50 SCALE

DRAW 1