



FRONT


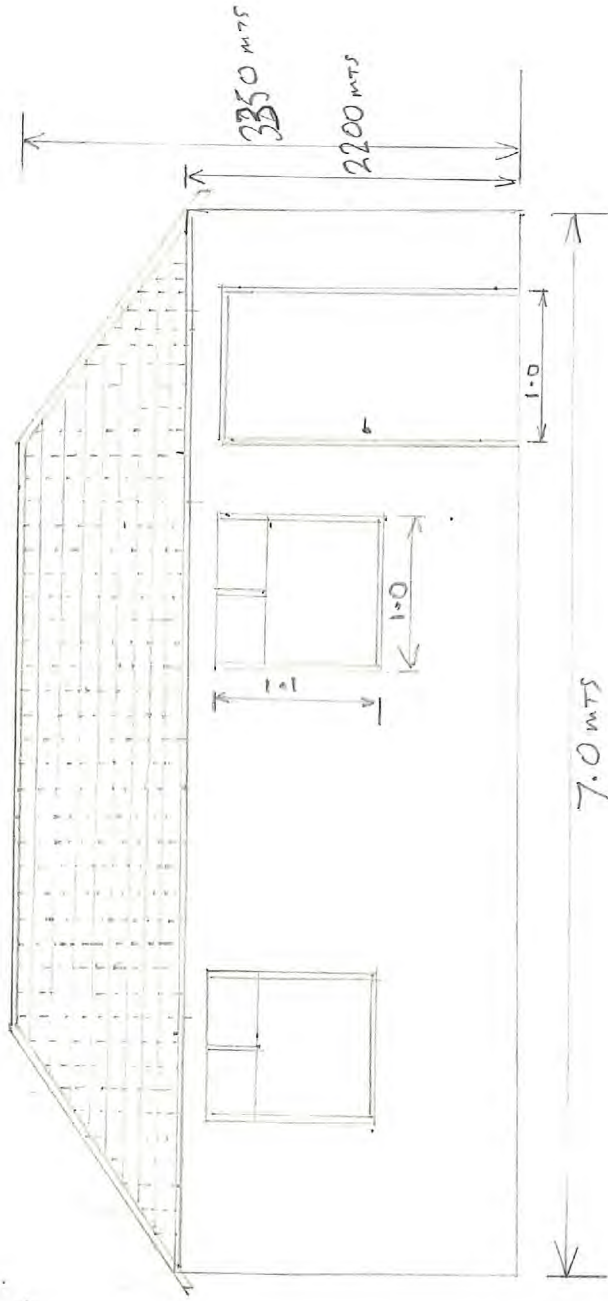


REAR

1:50
SCALE

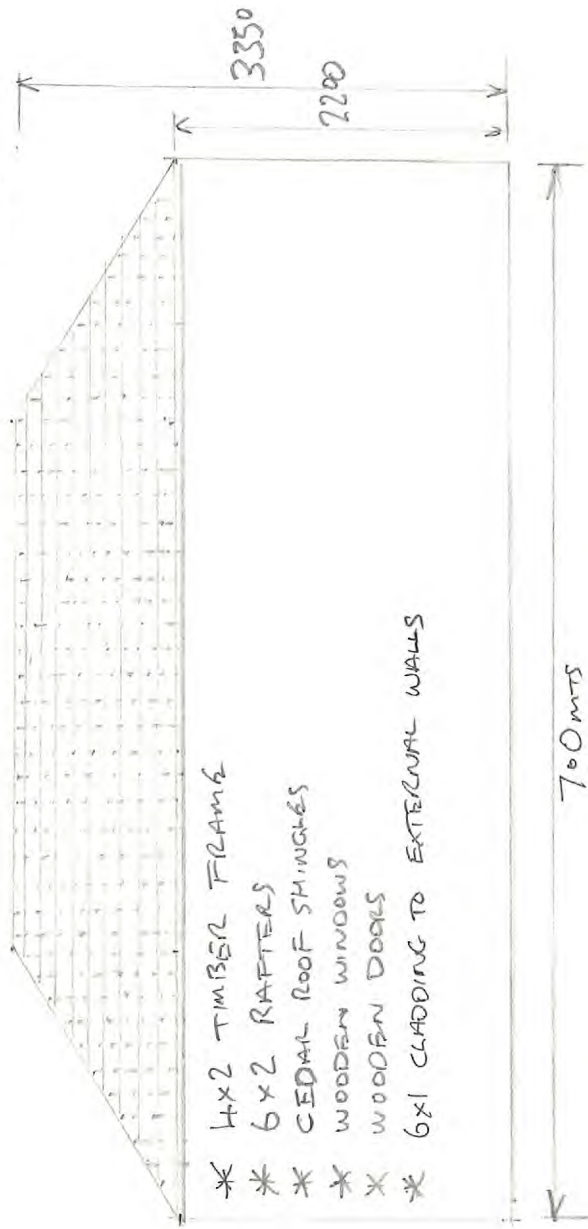

- * 4x2 TIMBER FRAME
- * 6x2 RAFTERS
- * CEDAR ROOF SHINGLES
- * WOODEN WINDOWS
- * WOODEN DOORS
- * 6x1 CLADDING TO EXTERNAL WALLS

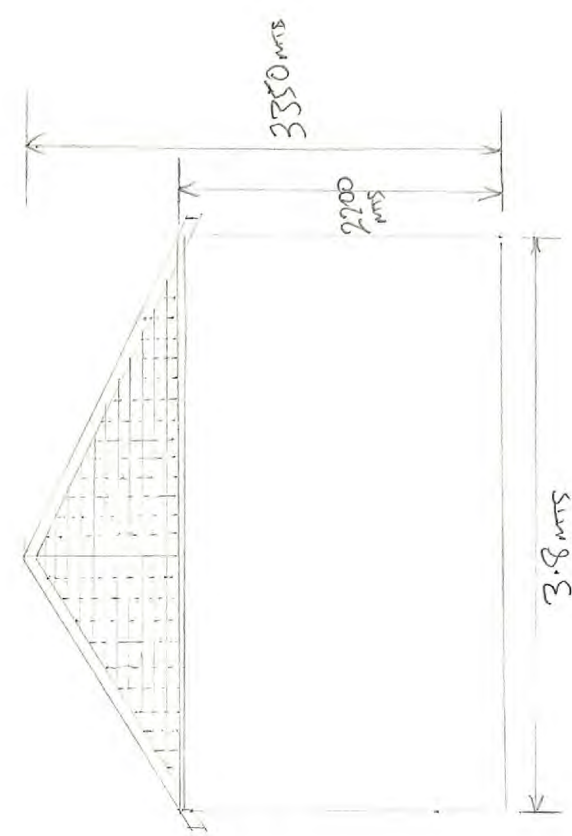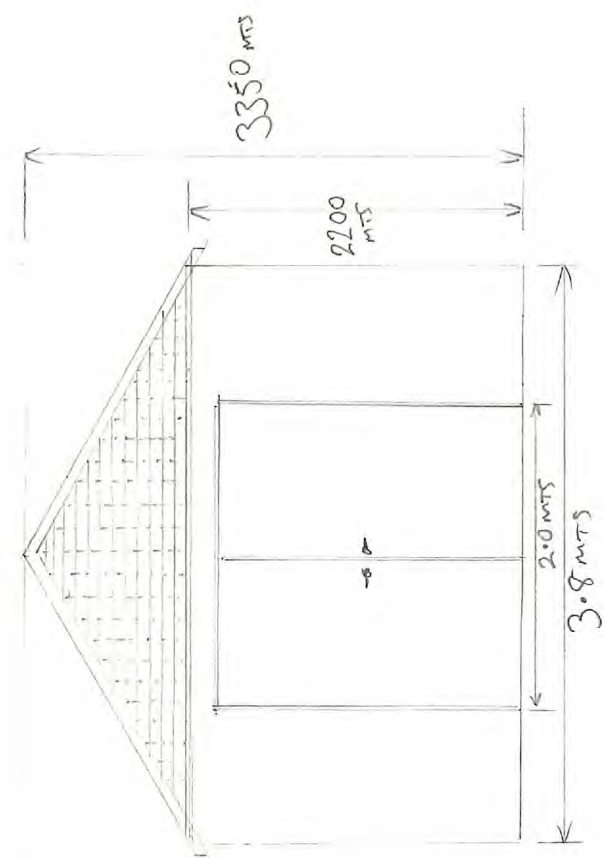

PLAN 2