


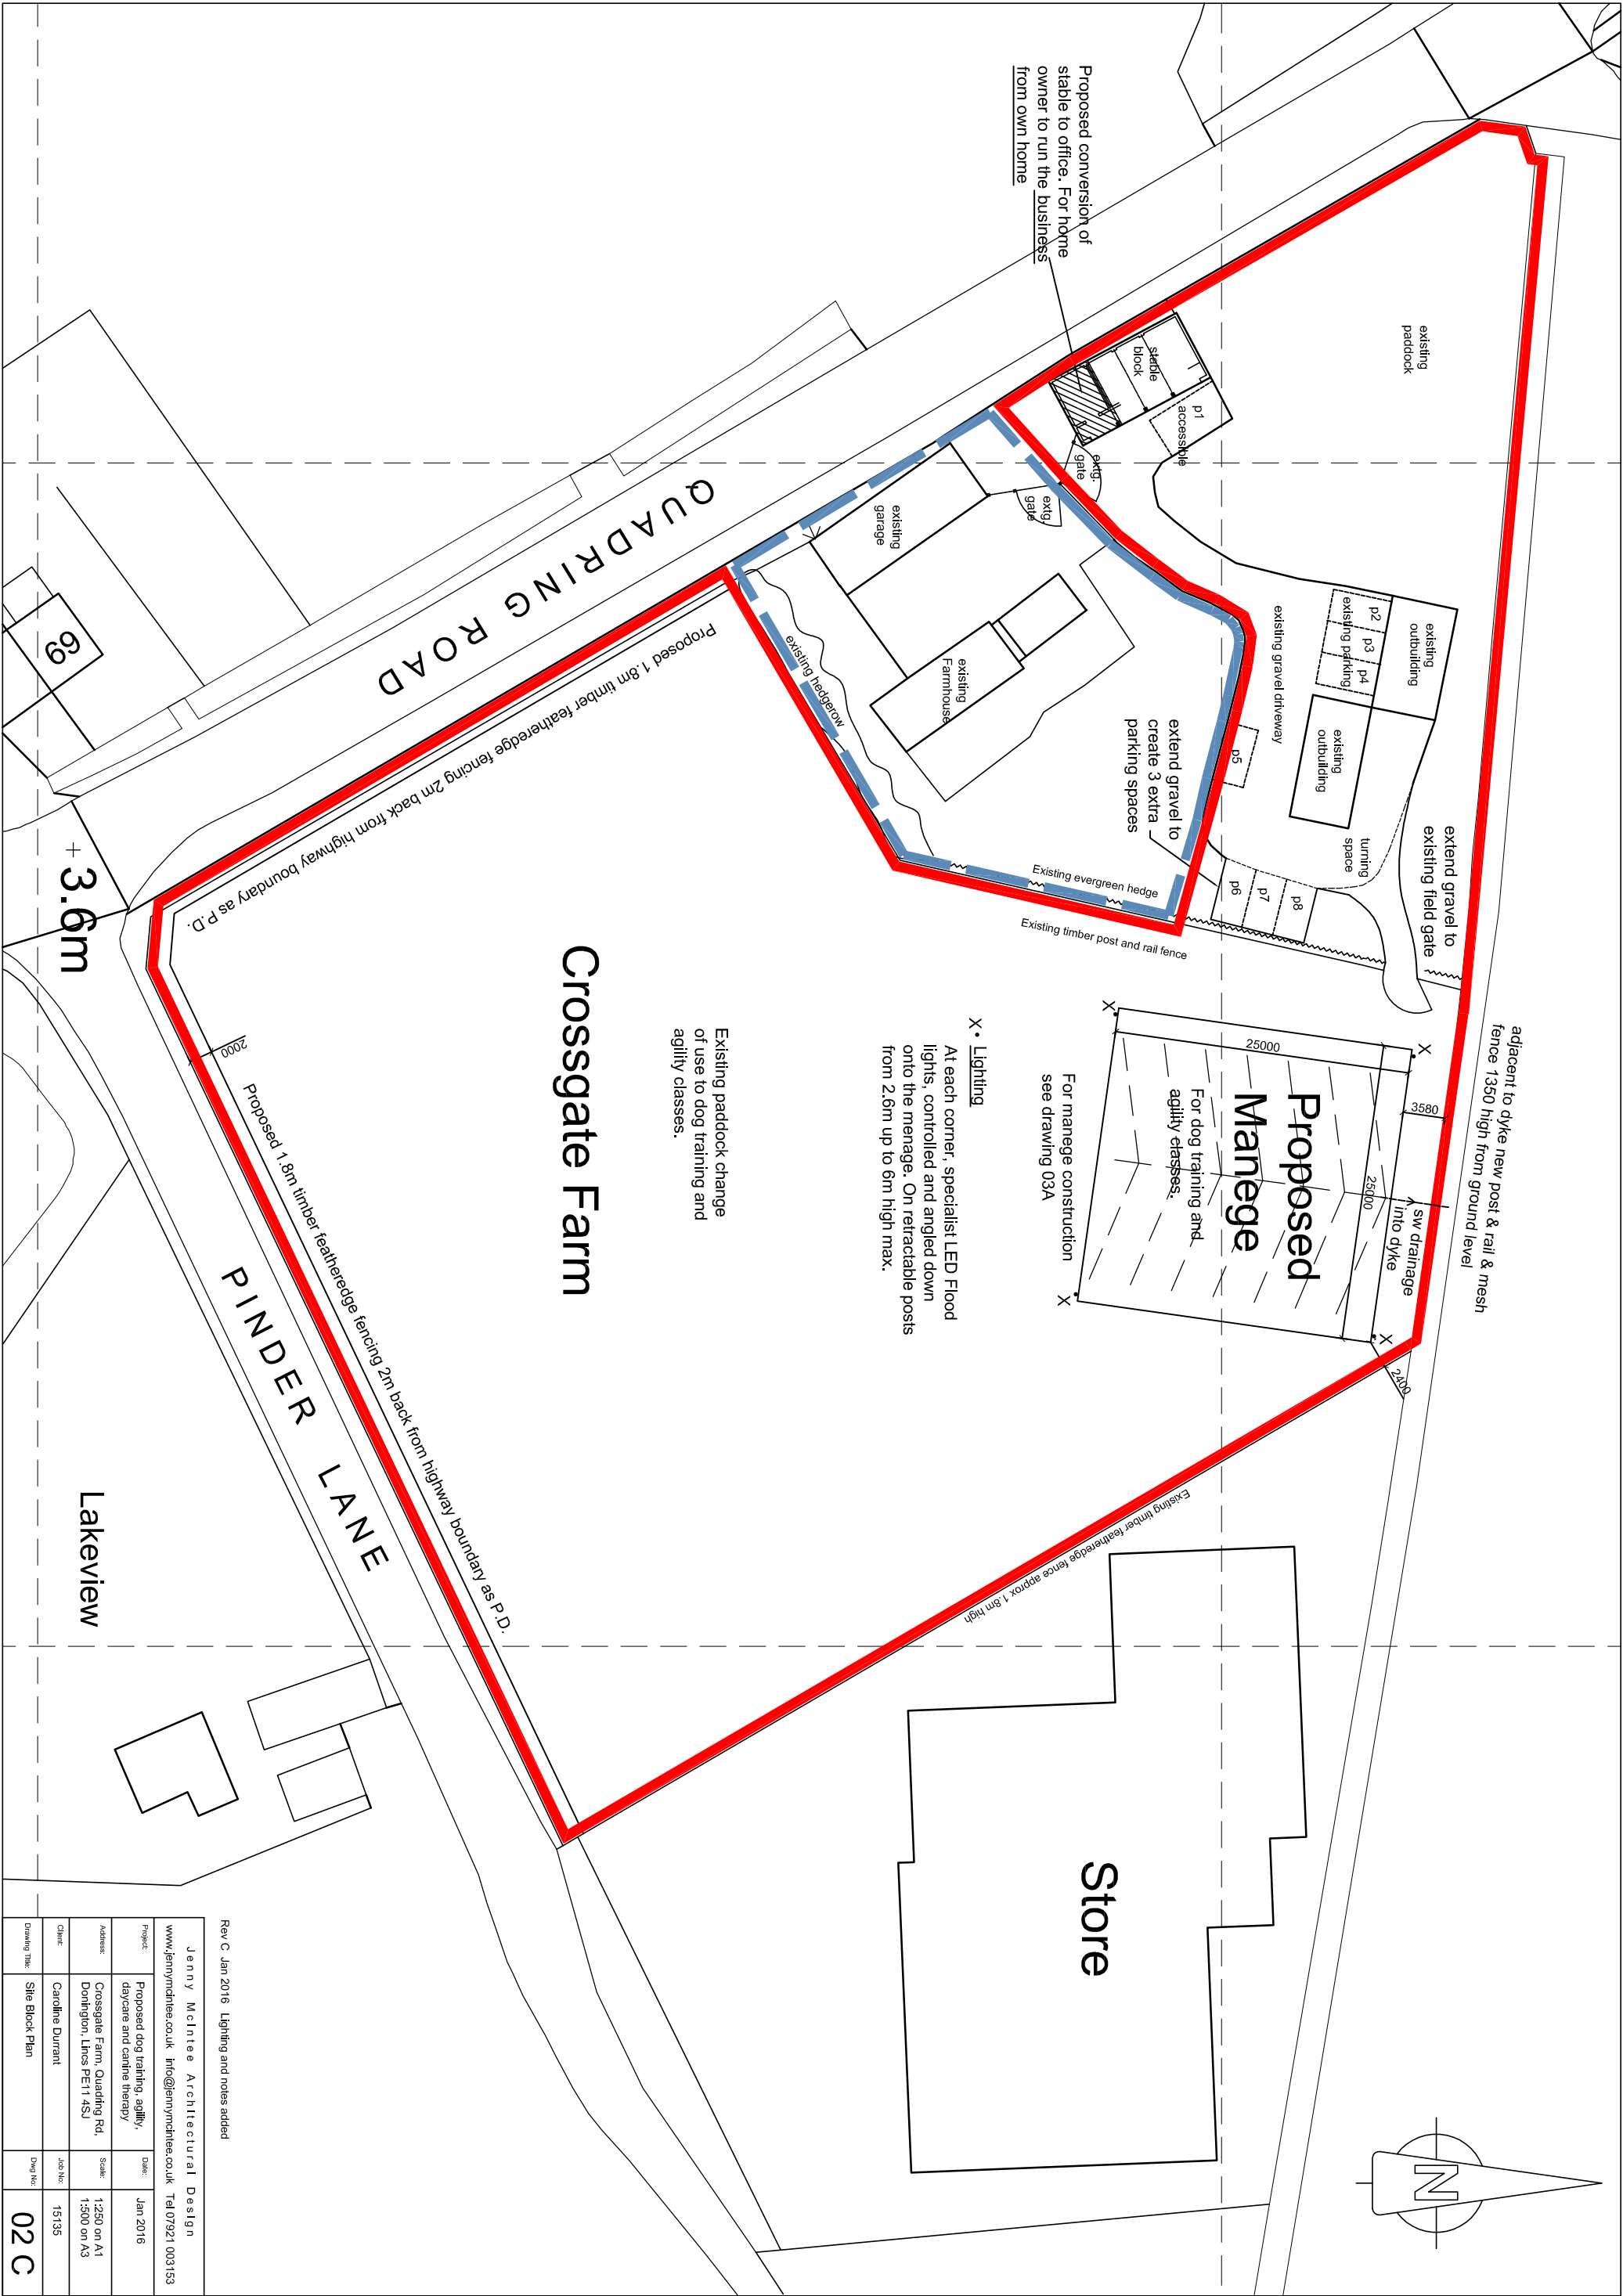

Rev C Jan 2016 Lighting and notes added

Jenny McIntee Architectural Design			
www.jennymcintee.co.uk info@jennymcintee.co.uk Tel 07921 003153			
Project	Proposed dog training, agility, daycare and canine therapy	Date	Jan 2016
Address	Crossgate Farm, Quadding Rd, Donington, Lincs PE11 4SU	Scale	1:250 on A1 1:500 on A3
Client	Caroline Durrant	Job No:	15135
Drawing Title	Site Block Plan	Dwg No:	02 C