


Contractors must verify all dimensions on site before commencing any work or making any shop drawings: no dimensions are to be scaled from the drawing.
All materials specified on this drawings are to be used strictly in accordance with the manufacturers recommendations and current codes of practice.

COPYRIGHT © This drawing and any design thereon is the copyright of SGA-LLP and must not be reproduced without their written consent.

PLANNING

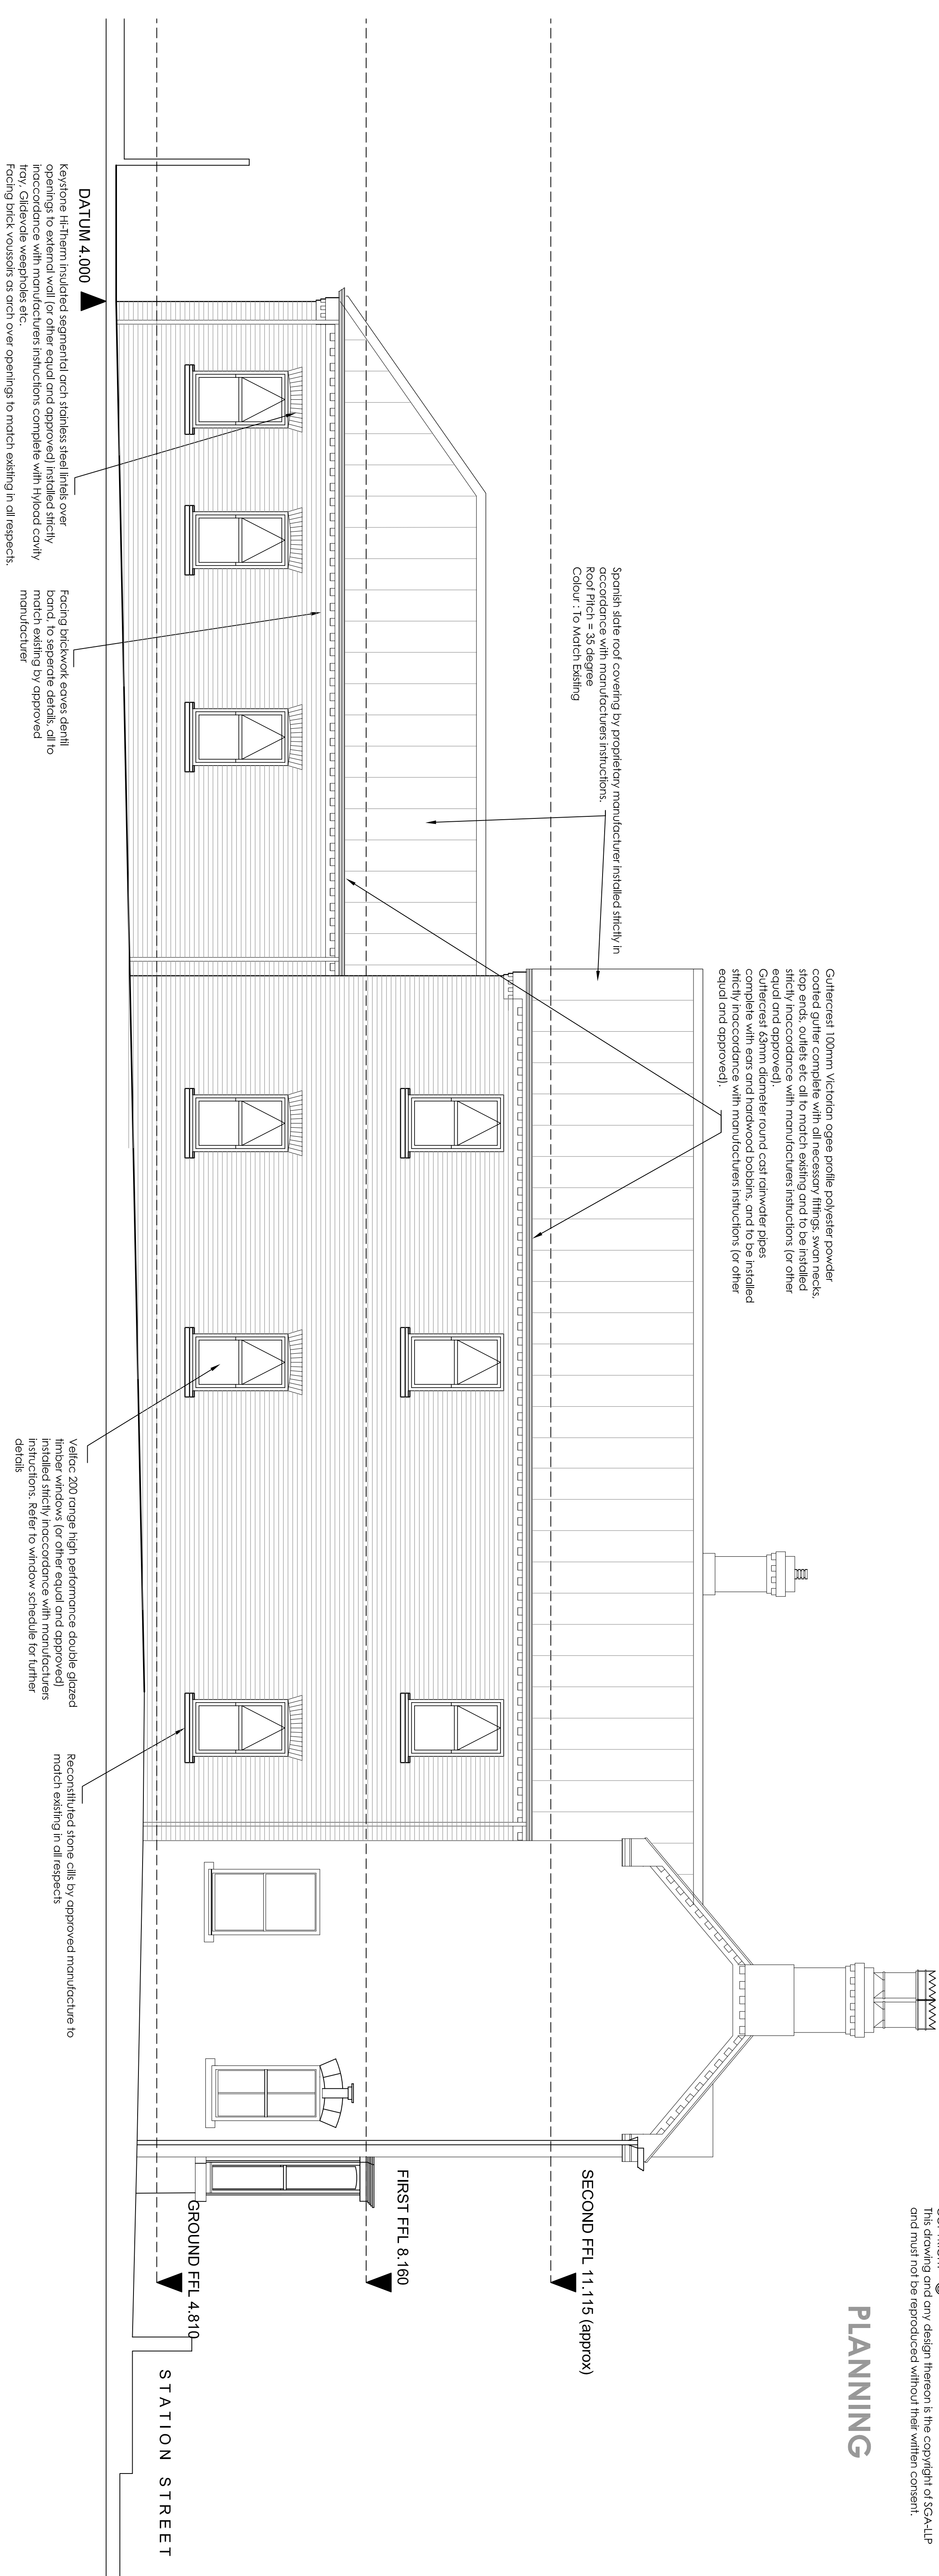

SIDE ELEVATION

rev	date	rev notes	dwn	chk
-----	------	-----------	-----	-----



The Business Centre • Rio Drive
Collington • Newark
Nottinghamshire • NG23 7NB
T: 01636 894913 F: 01636 894909
E: studio@sg-llp.co.uk W: www.sg-llp.co.uk

CLIENT
Mrs S. Ozogear
Genesis Residential Care Home
PROJECT
Proposed Extension

TITLE
Side Elevation
As Proposed

438-A-205	REV	EC	HC
-	-	GF	GF

SCALE @ A1 1:50 @ A1 DATE January 2018

