


NOTES

1. Do not scale.
2. All dimensions are in mm unless otherwise specified.
3. All proposals will be subject to local authority and other statutory consents.
4. Cabin details.
o2o ref: 2 No. Ericsson RBS 2102 cabinets
Dimensions 1300x710x1614 high.
Material: steel.
Colour: Green (BS4800/14/C/39)
5. Meter cabinet details:
o2o ref: 1 no. electrical meter cabinet
Dimensions: 720x330x1200 high
Material: Steel
Colour: Green (BS4800/14/C/39)
6. Antenna details: 3 No. sector antennas
XpB P65 T2 G18 O L1.80 Gen part
P001637/P00191 with orientation of 20°, 120°, 270°
7. Power requirement :
Single phase, 14kVA load, 63A supply.
8. All setting out dimensions to be approx, to be confirmed on site after services survey

DISH DETAILS

DISH ID	D1	D2	D3	D4
DISH SIZE mm DIA.	600	600	600	600
HEIGHT mAGL	11.0m	11.0m	11.0m	11.0m
BEARING °GN	T.B.A.	T.B.A.	T.B.A.	T.B.A.
SITE LINK	T.B.A.	T.B.A.	T.B.A.	T.B.A.
SITE NAME	T.B.A.	T.B.A.	T.B.A.	T.B.A.
TNE No.	T.B.A.	T.B.A.	T.B.A.	T.B.A.
ML No.	T.B.A.	T.B.A.	T.B.A.	T.B.A.
	T.B.A.	T.B.A.	T.B.A.	T.B.A.
RADIO TYPE	T.B.A.	T.B.A.	T.B.A.	T.B.A.
POLARITY	T.B.A.	T.B.A.	T.B.A.	T.B.A.

Rev	Drn	
Date	App	
Rev	Drn	
Date	App	
Rev	Drn	
Date	App	
Rev	Drn	
Date	App	

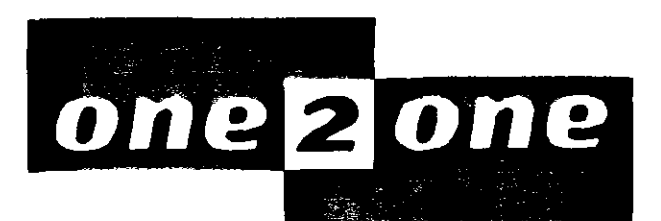

One 2 One Personal Communications Limited
Deutsche Telekom Group

Site Name and Address	Site No.	County	State	Year	Collector	Notes
1. ...	...	...	...	...	...	...
2. ...	...	...	...	...	...	...
Donington Fire Station
High Street
Donington
Spalding, Lincs
PE11 4TA

Post Code

[illegible]

SITE LAYOUT

Stappard Howes

The Fountain Business Centre
Coatbridge
ML5 3AA

Telephone 01236 420 320 Fax 01236 423 225

Cell No.

65726

1	Status	
---	--------	--	--	

PLANNING

Scale 10-100mm

AS SHOWN			A1	
Drawn	S.G.M.	Checked	C.M.	Approved J.W.K. Date 1/11/00

Drawing No.	Revision
-------------	----------

013/011/001