


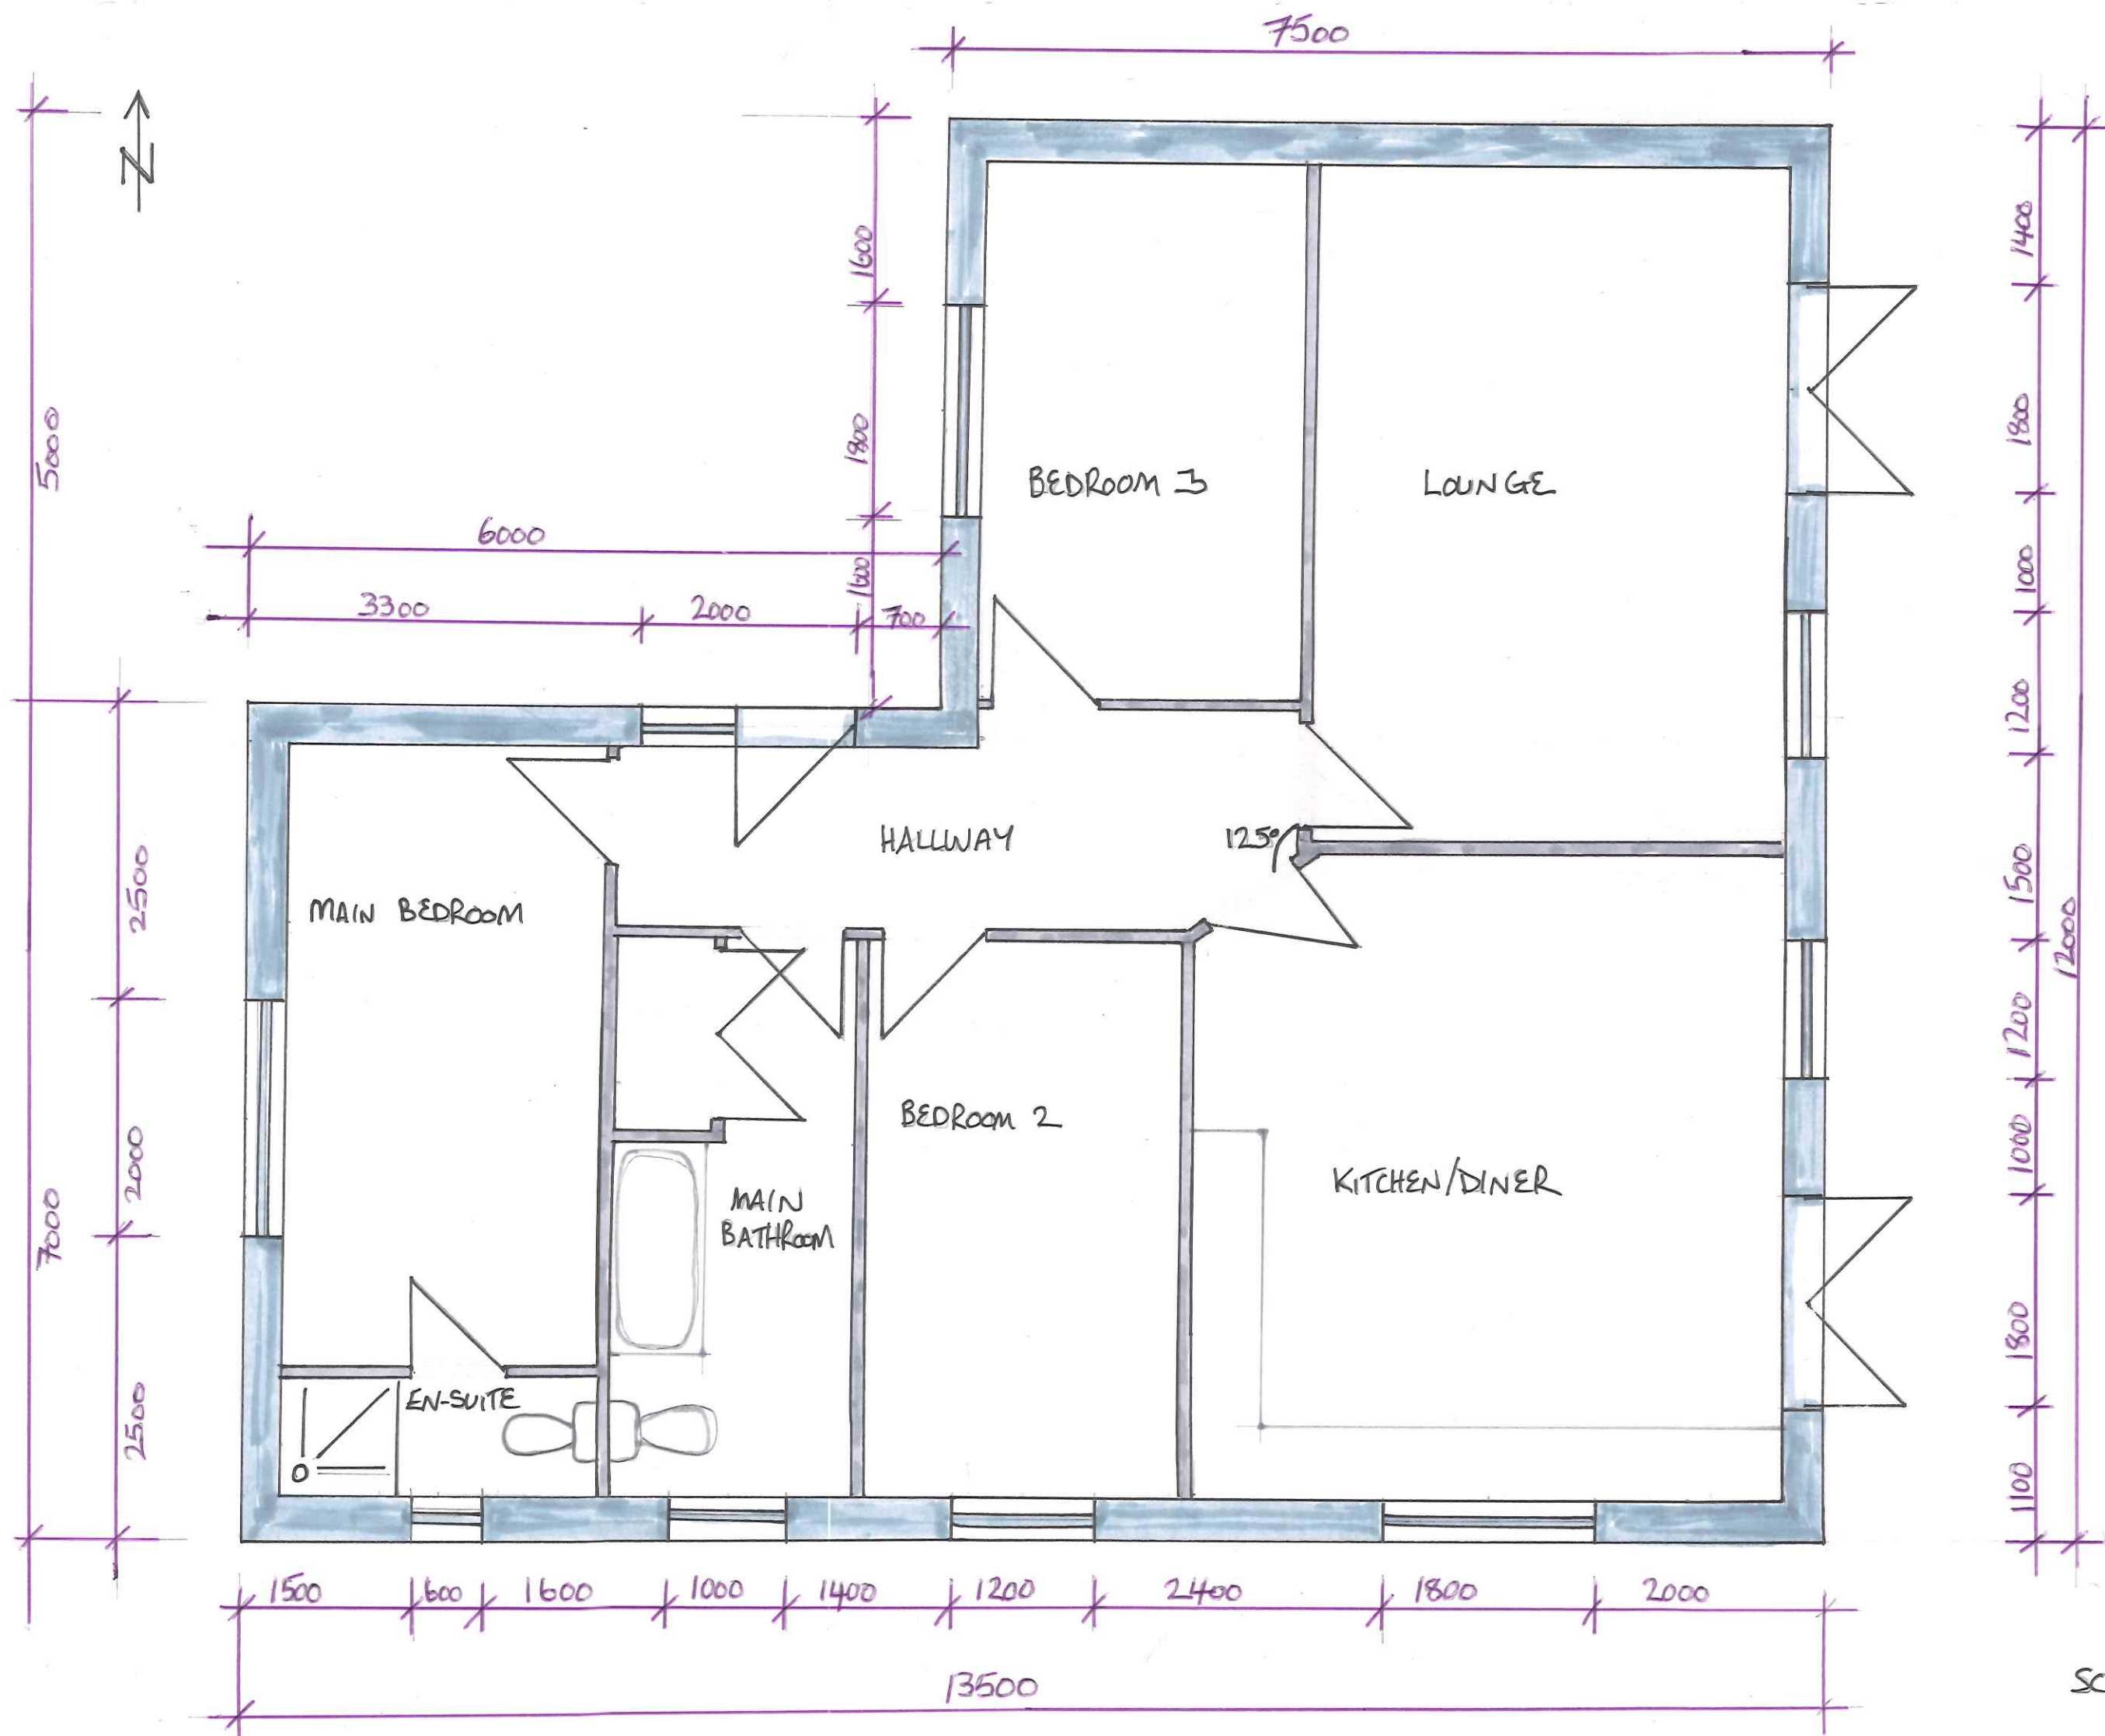

DRAWING NR: 002

LAYOUT PLAN

GOXHILL, DONNINGTON, PG1 4SZ

SCALE 1:50