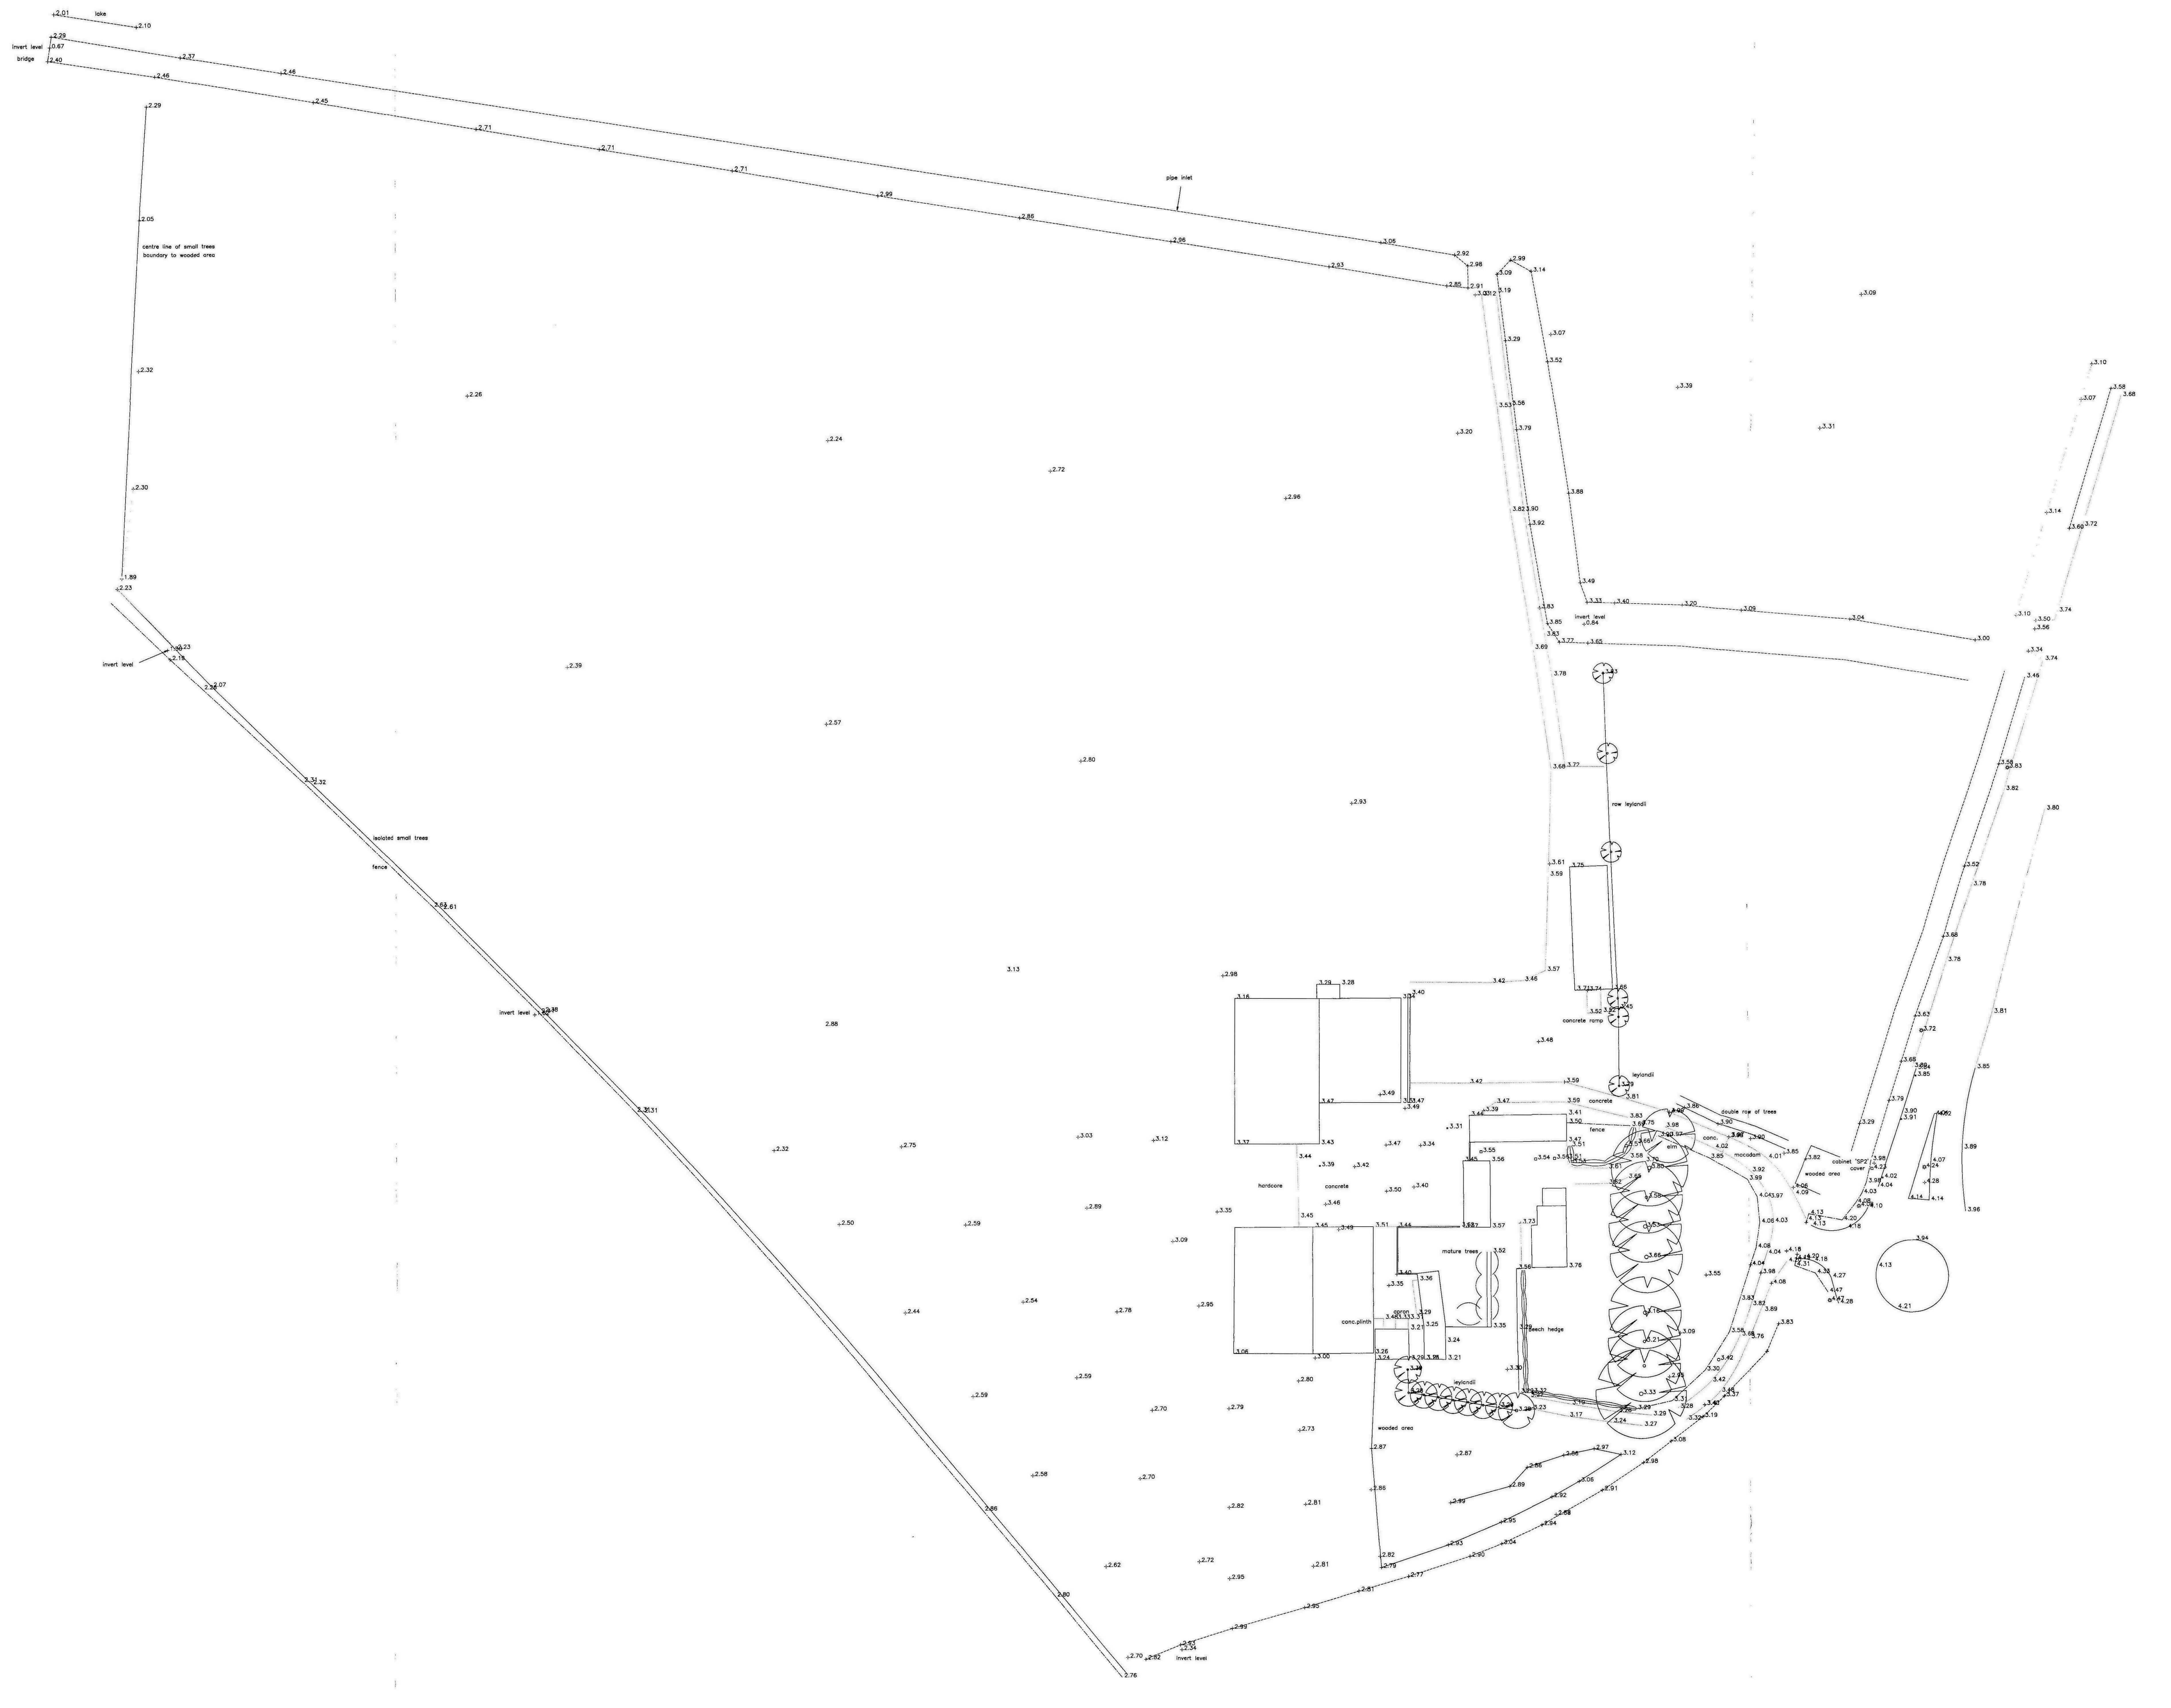

SHDC
Planning & Development
31 JAN 2012
Ref: 0053-12

NOTES

Do not scale from this drawing, use figured dimensions only.
All dimensions to be checked on site.
All drawings to be read in conjunction with other contract documentation.
Any discrepancies to be reported to the Contract Administrator before any work commences.

© Copyright Bidwells LLP

drn - chk'd -

building consultancy trumpington road cambridge cb2 9ld 01223 841841

BIDWELLS

client: DUCHEY OF LANCASTER	title: EXISTING SITE SURVEY	drawn: -	date: NOV 11
project: PROPOSED RECYCLE PLANT PARK FARM, DONINGTON	status: -	chk'd: -	scale @ A0: 1:500
discipline: -	project no.: -	dwg no.: 01	rev.: -